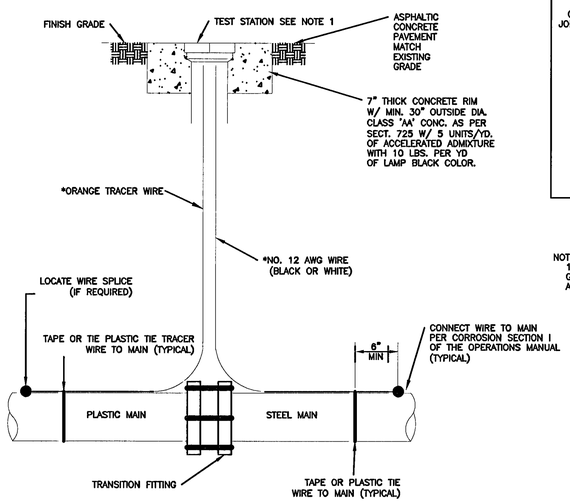

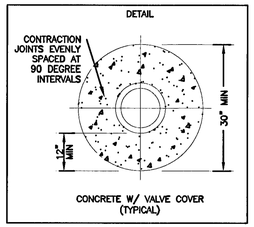

NOTE:
1. VALVE BOX SHALL BE ADJUSTED TO THE FINISHED GRADE PRIOR TO PLACING OF THE CONCRETE OF ASPHALTIC CONCRETE SURFACE.

* WIRES SHOULD BE LONG ENOUGH TO EXTEND AT LEAST 2 FEET ABOVE GRADE

DETAIL "252"

CP LOCATE TEST STATION

NO.	DESCRIPTION	BY	DATE	APPVD
1.				
2.				
3.				
4.				

REVISIONS

SOUTHWEST GAS CORPORATION

TAX CODES	UNIT NO.	UNIT TYPE	INSTL. (PROPOSED)	RETIRED (PROPOSED)	INSTL. (COMPLETED)	RETIRED (COMPLETED)

PROPERTY UNITS

SEE SHEET 2

AS-BUILT DRAWING-PRESSURE TEST DATA

PIPE DIA. _____ TEST MEDIUM ☐ AIR ☐ NITROGEN ☐ WATER ☐ SOAP

TEST METHOD ☐ GAUGE ☐ CHART GAUGE/ PRESS REC SN#

PIPE LENGTH _____

PIPE TYPE _____

MIN. DURATION _____ START _____ END _____

TEST PRES. (PSI) _____ _____

TIME _____ _____

DATE _____ _____

PERFORMED BY _____

SEE SHEET 2

VISUAL INSPECTION CERTIFICATION

I HAVE VISUALLY INSPECTED ALL HEATED FUSIONS, SOLVENT CEMENT, MECHANICAL JOINTS, AND WELDS THAT I HAVE PERFORMED

NAME _____ DATE _____

AS-BUILTS ACCEPTED BY _____ DATE _____

POSTED BY _____ DATE _____

POSTING QC'D BY _____ DATE _____

SEE SHEET 2

CONSTRUCTION

INSPECTOR _____

FOREMAN _____

REVIEWED BY _____

SEE SHEET 2

PERMIT INFORMATION

CITY OF LAS VEGAS
TAX CODE 02-0200

ISOLATION AREA	W.R. NO.
DIST_185	1769061
LOCATION	ATLAS #/TILE #
SEC 8 T21S R61E M.D.M.	x615y506 x618y506

ENGINEER/TECH: RYAN MORGAN — PHONE: 702-365-2172

ACCOUNT REP: — PHONE:

PROJECT CONTACT: — PHONE:

SHEET NO: 8 OF 8 — SCALE: N.T.S. — DATE: 01/20/2014

DWN. BY: SEI — CHKD. BY: — APPVD. BY:

TITLE

SI-CLV-SAHARA/RICHFIELD
2" STEEL REPLACEMENT

DOC_1769061

Know what's **below.** **Call** before you dig.