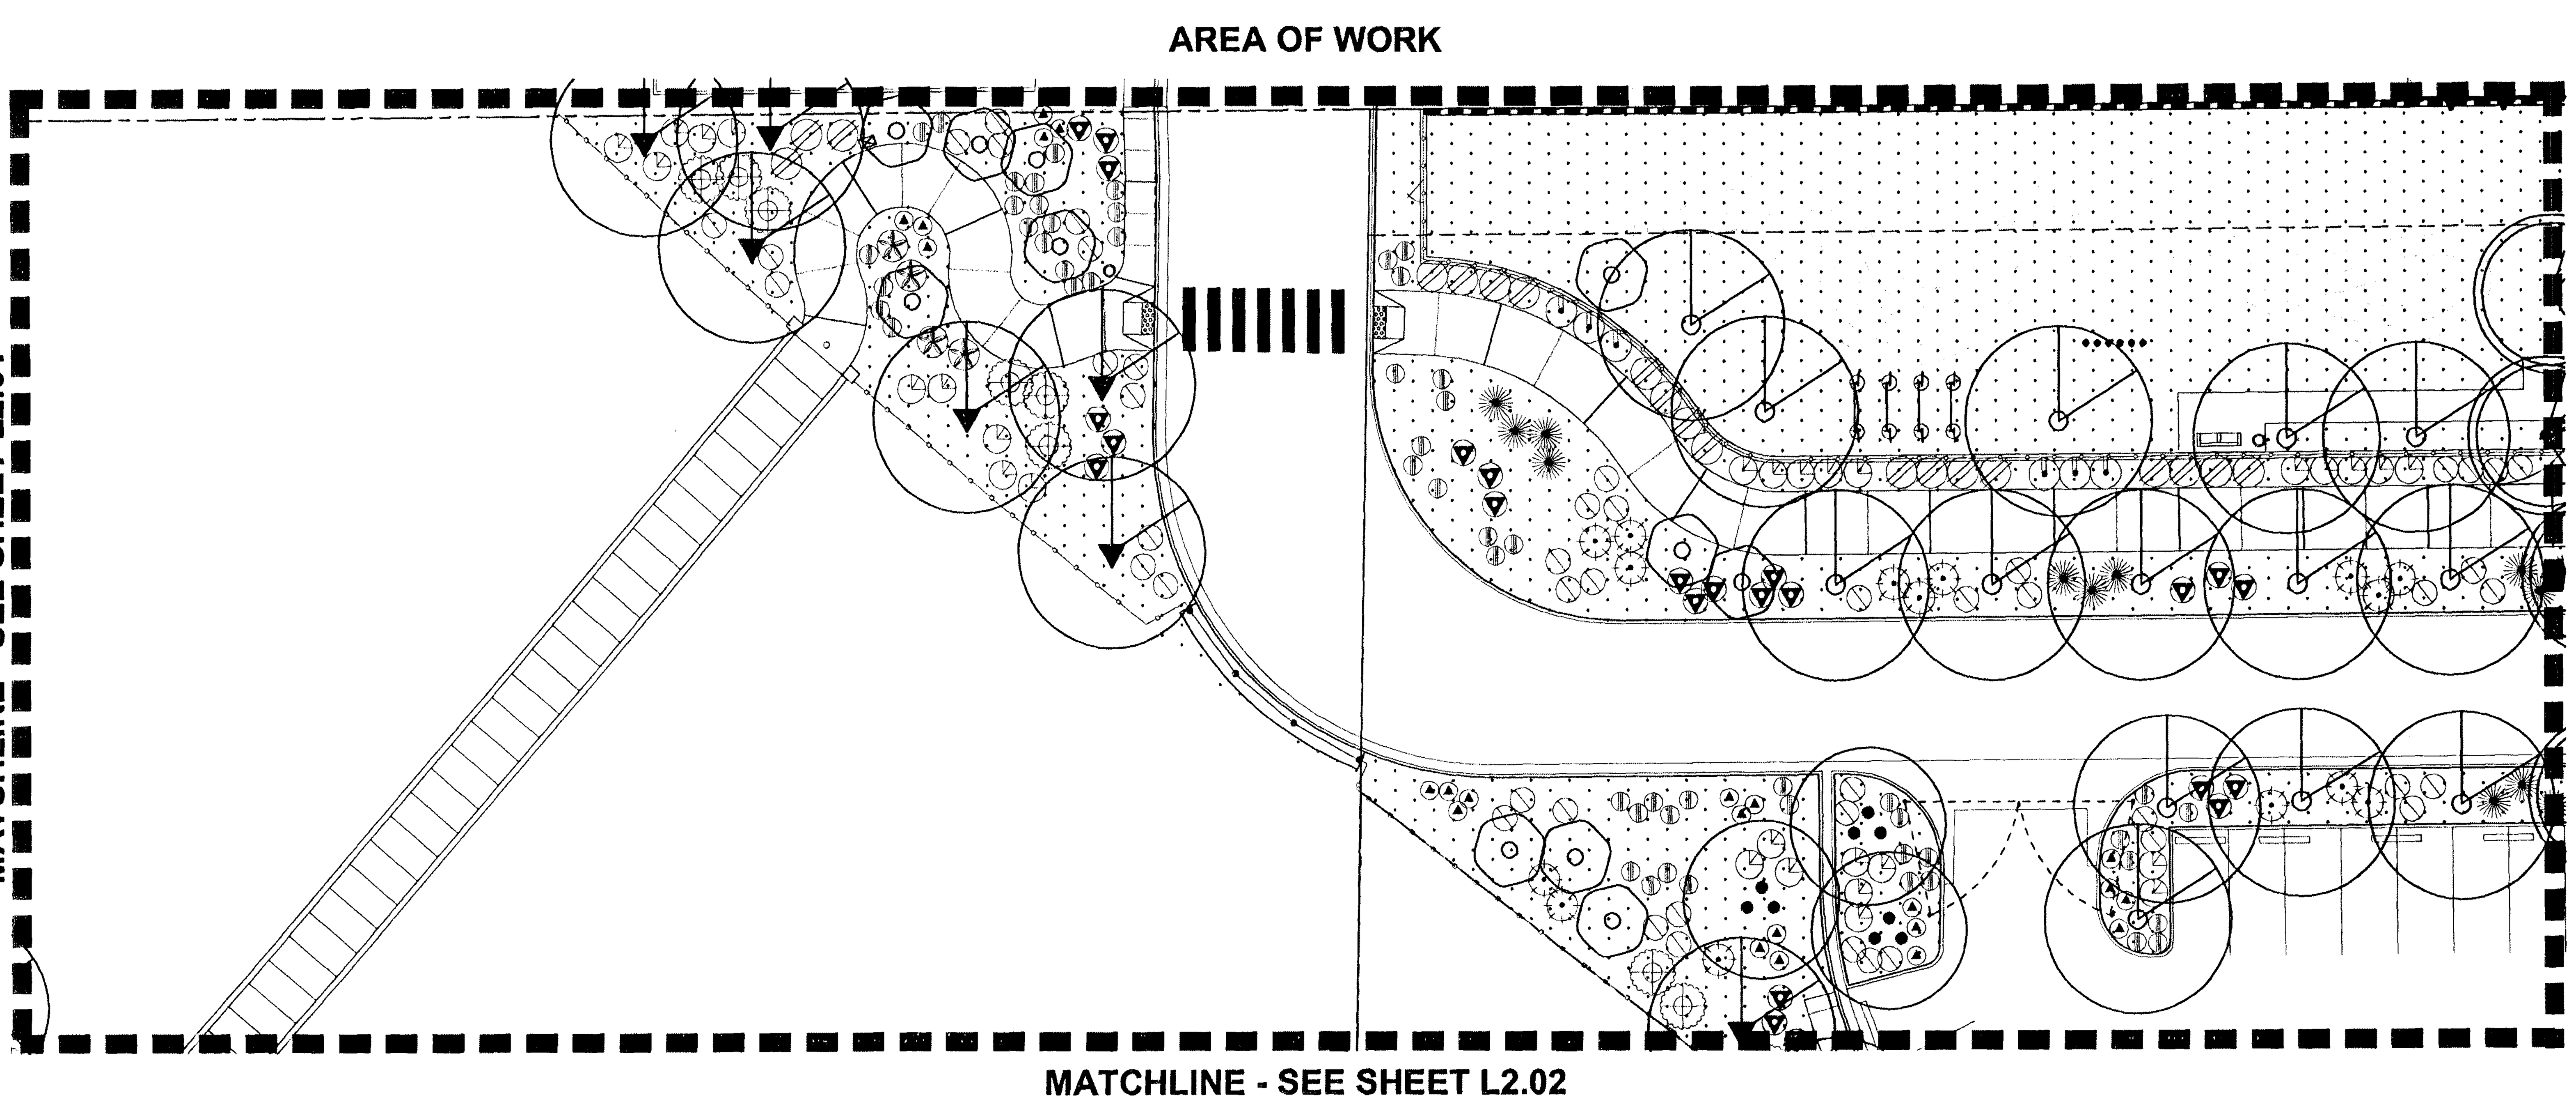

NORTH

0 10 20 40
SCALE: 1" = 20' - 0"

PLANT LEGEND

	BOTANICAL NAME	COMMON NAME	SIZE	QTY.	COMMENT
TREES					
	CERICIDUM X. DESERT MUSEUM	DESERT MUSEUM PALO VERDE	24"BOX	30	STANDARD MIN. SPEC.: 6'x3'x1.0"
	FRAXINUS VELUTINA "RIO GRANDE"	FAN-TEX ASH	24"BOX	36	STANDARD MIN SPEC.: 10'x4'x1.5"
	PINUS ELDARICA	MONDEL PINE	24" BOX	11	STANDARD MIN. SPEC.: 10'x4'x2.0"
	PROSOPIS GLANDULOSA "MAVERICK"	THORNLESS HONEY MESQUITE	24"BOX	48	STANDARD MIN. SPEC.: 7'x4'x1.5"
	SOPHORA SECUNDIFLORA	TEXAS MOUNTAIN LAUREL	24"BOX	12	MULTI-TRUNK MIN. SPEC.: 4'x3'x1.0"
	ULMUS PARVIFOLIA	EVERGREEN ELM	24"BOX	41	STANDARD MIN. SPEC.: 8'x3'x1.25"
	VITEX AGNUS-CASTUS	CHASTE TREE	15 GAL.	91	MULTI-TRUNK MIN. SPEC.: 4'x3'x1.0"
SHRUBS					
	CAESALPINIA GILLIESII	YELLOW BIRD OF PARADISE	5 GAL.	86	CAN FULL
	CALLIANDRA CALIFORNICA	BAJA FAIRY DUSTER	5 GAL.	108	CAN FULL
	CASSIA NEMOPHILA	GREEN CASSIA	5 GAL.	135	CAN FULL
	ENCELIA FARINOSA	BRITTLEBUSH	5 GAL.	128	CAN FULL
	LEUCOPHYLLUM CANDIDUM 'THUNDER CLOUD'	THUNDERCLOUD SAGE	5 GAL.	155	CAN FULL
	HESPERALOE PARVIFLORA	RED YUCCA	5 GAL.	193	CAN FULL
ACCENTS					
	DASYLIRION WHEELERI	DESERT SPOON	5 GAL.	79	CAN FULL
	AESCLIPIAS SUBULATA	DESERT MILKWEED	5 GAL.	6	CAN FULL
	ENCELIA FARINOSA	BRITTLE BUSH	5 GAL.	6	CAN FULL
	LARREA TRIDENTATA	CREOSOTE	5 GAL.	4	CAN FULL
	SPHAERALCEA AMBIGUA	GLOBE MALLOW	5 GAL.	6	CAN FULL
	YUCCA BACCATA	BANANA YUCCA	5 GAL.	47	CAN FULL
GROUND COVERS					
	DALEA CAPITATA 'SIERRA GOLD'	SIERRA GOLD DALEA	5 GAL.	335	CAN FULL
	LANTANA HYBRID 'NEW GOLD'	NEW GOLD LANTANA	5 GAL.	489	CAN FULL
	ROSEMARY OFFICINALIS 'HUNTINGTON CARPET'	ROSEMARY	5 GAL.	189	CAN FULL
	TIFFWAY 419 SOD SEE SPECIFICATIONS				
	SYNTHETIC TURF				
	1/2" MINUS MOJAVE GOLD DECOMPOSED GRANITE ROCK MULCH (60% AGGREGATE, 40% FINES), OR APPROVED EQUAL. APPLY MINIMUM 2" AND RAKE LEVEL. MINERAL PARK: (702) 275-1371 OR KALAMAZOO (520)575-9601				
	10" SCREENED 'MOHAVE GOLD' DECOMPOSED GRANITE. APPLY 20" DEPTH AND RACK LEVEL. MINERAL PARK: (702) 275-1371 OR KALAMAZOO (520)575-9601				

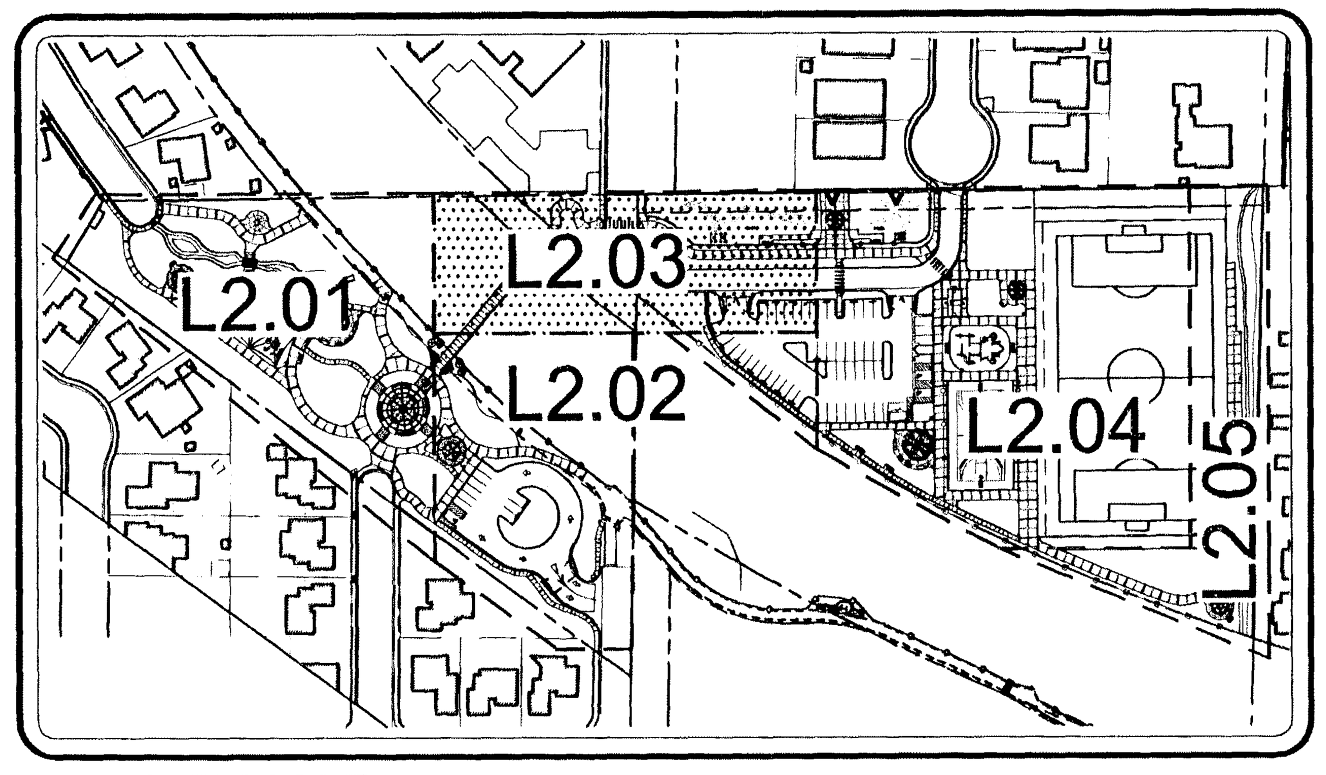

KEY MAP
NOT TO SCALE

Call Before you Dig

100% SUBMITTAL

DEPARTMENT OF PUBLIC WORKS

CITY OF LAS VEGAS NEVADA

REVISIONS

CONSULTANT

Cardno WRG
LAS VEGAS
10649 JEFFREYS ST. HENDERSON, NV 89052
TEL: (702) 990-9300 FAX: (702) 990-9305
www.cardnowrg.com
PLANNERS • ENGINEERS • LANDSCAPE ARCHITECTS • SURVEYORS

SANDHILL OWENS PARK & TRAILHEAD
LAS VEGAS, NEVADA

PLANTING PLAN

STAMP
REGISTERED LANDSCAPE ARCHITECT 584
Expires:06/30/10
STATE OF NEVADA
DATE: 12/07/09

OWNER: CITY OF LAS VEGAS
DEPARTMENT OF PUBLIC WORKS
CAPITAL PROJECT MANAGEMENT SECTION
400 EAST STEWART AVENUE
LAS VEGAS, NEVADA 89101
PHONE: (702) 229-6535
FAX: (702) 384-4846
TDD: (702) 386-9108

DRAWN	CG/JP/FL
FILE	CLV3087937.01
DATE	12-07-2009
SCALE	AS NOTED
BID NO	09.15341.11
CLV DWG NO	650.104
SHT NO	L2.03

DRAWINGS AS INSTRUMENTS OF SERVICE ARE THE PROPERTY OF THE DESIGN PROFESSIONAL WHOSE STAMP OF CERTIFICATION APPEARS ON THE DRAWINGS AND ...