APPROVED:

CITY ENGINEER DATE

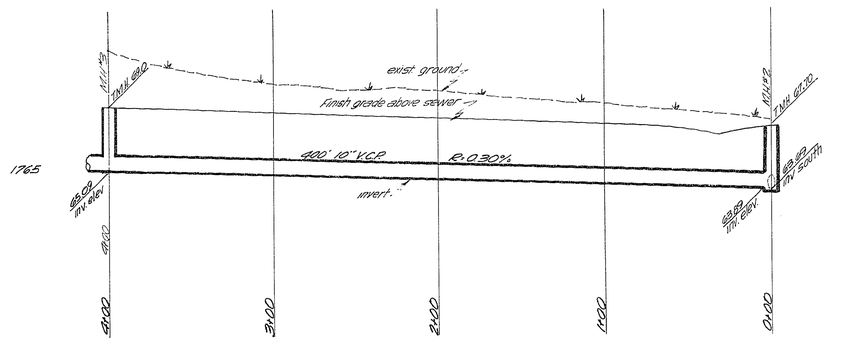


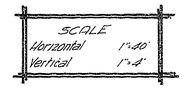


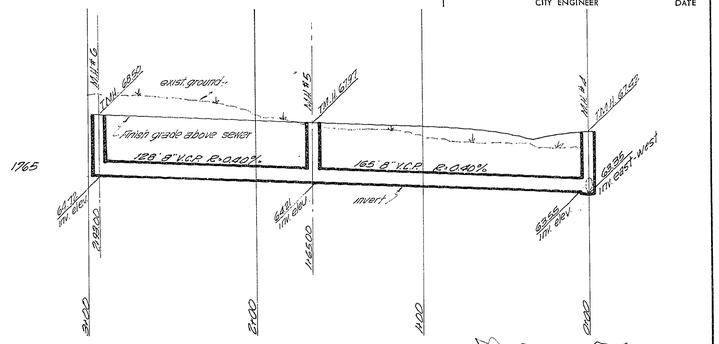


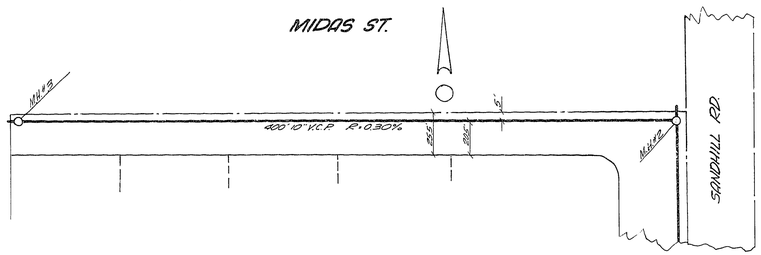


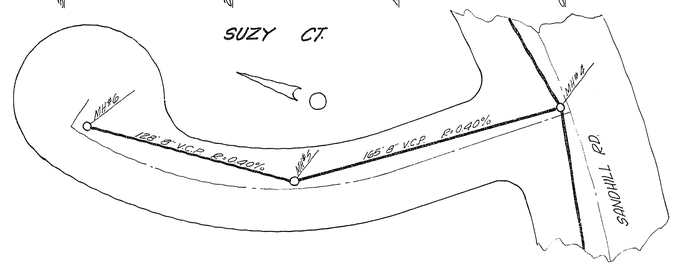


SEE PLAN NO. FOR BENCH MARK, STD. NOTES & KEY MAP

PLAN PREPARED BY: RCE DATE

PLAN NO.

Sht. of Shts.

TR.

APPROVED:

CITY ENGINEER DATE

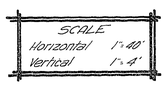


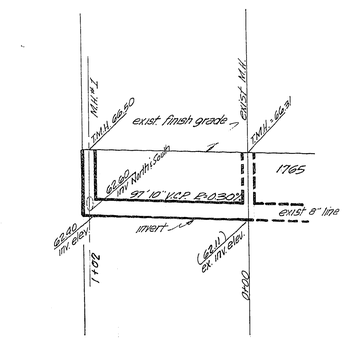


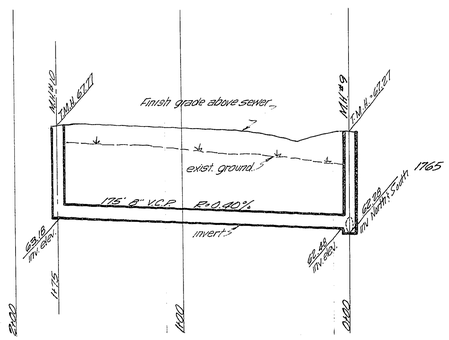


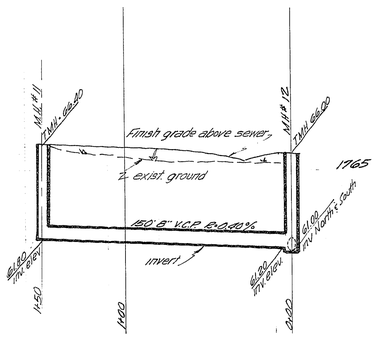


APPROVED BY:

Las Vegas City Engineer — 9-10-69 date

City of Las Vegas Field Engineer — 9-4-69 date

Supt. of Sanitation — 9-5-69 date

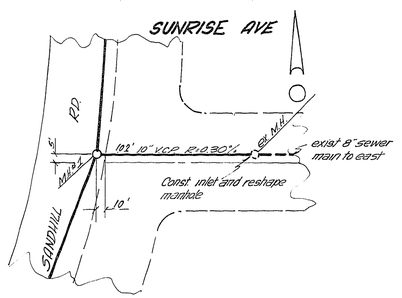


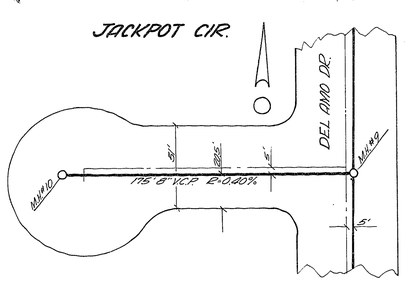


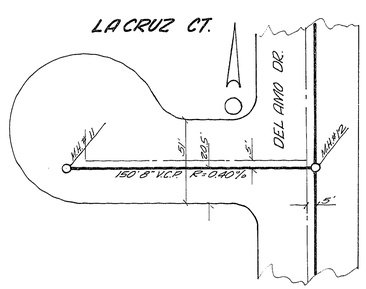


SEE PLAN NO. FOR BENCH MARK, STD. NOTES & KEY MAP

VTN nevada — 2209 Paradise Road, Las Vegas, Nevada

SANDHILL ESTATES
UNIT N° 1
SEWER PLAN & PROFILE LA CRUZ CT.
MIDAS ST-SUZY CT-SUNRISE TIE-JACKPOT CIR.

PLAN PREPARED BY: RCE DATE

PLAN NO. 8 of 11

Sht. of Shts.

DIETZGEN NO. 135 IMPERIAL

3014-266H-1