SECTIONS-A THRU E

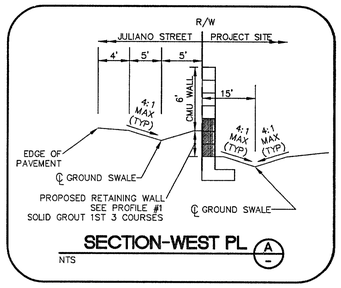

SECTION-WEST PL (A)
NTS

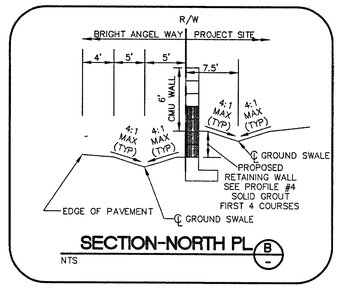

SECTION-NORTH PL (B)
NTS

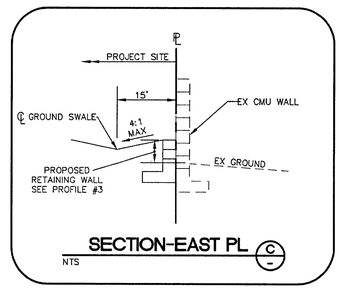

SECTION-EAST PL (C)
NTS

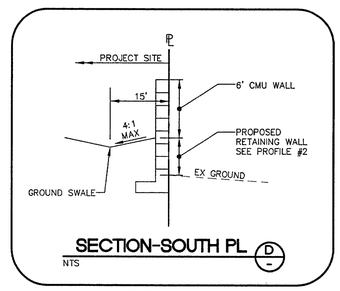

SECTION-SOUTH PL (D)
NTS

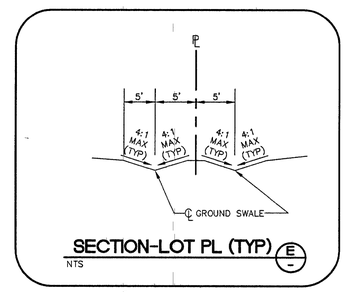

SECTION-LOT PL (TYP) (E)
NTS

STREET SECTIONS

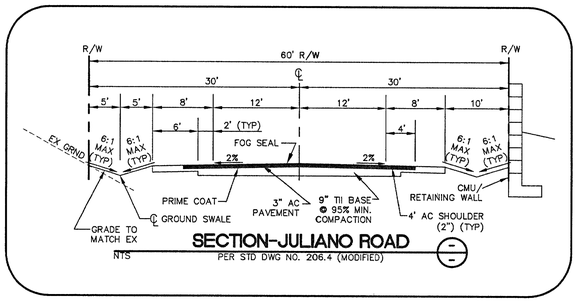

SECTION-JULIANO ROAD
NTS
PER STD DWG NO. 206.4 (MODIFIED)

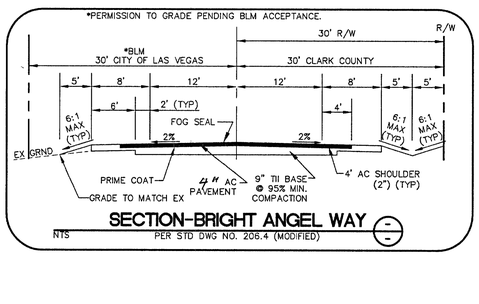

SECTION-BRIGHT ANGEL WAY
NTS
PER STD DWG NO. 206.4 (MODIFIED)

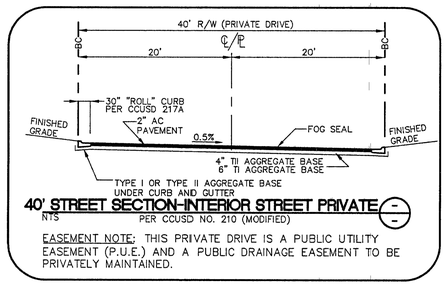

40' STREET SECTION-INTERIOR STREET PRIVATE
NTS
PER CCUSD NO. 210 (MODIFIED)

EASEMENT NOTE: THIS PRIVATE DRIVE IS A PUBLIC UTILITY EASEMENT (P.U.E.) AND A PUBLIC DRAINAGE EASEMENT TO BE PRIVATELY MAINTAINED.

WALL PROFILES

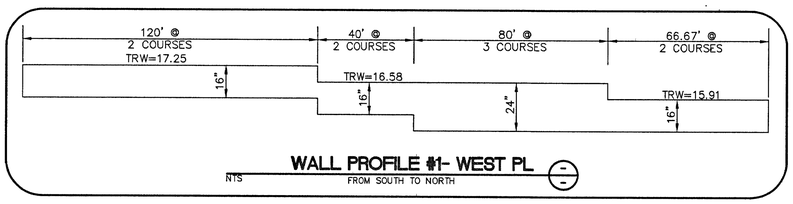

WALL PROFILE #1- WEST PL
NTS
FROM SOUTH TO NORTH

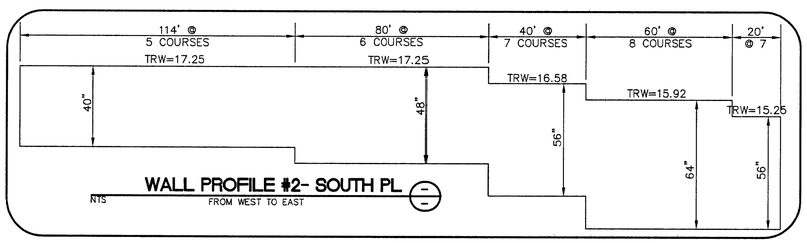

WALL PROFILE #2- SOUTH PL
NTS
FROM WEST TO EAST

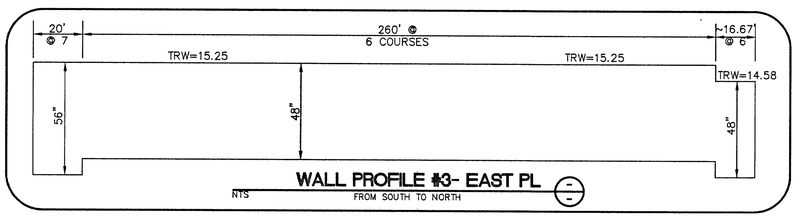

WALL PROFILE #3- EAST PL
NTS
FROM SOUTH TO NORTH

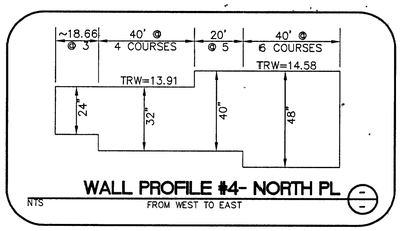

WALL PROFILE #4- NORTH PL
NTS
FROM WEST TO EAST

AVOID HITTING UNDERGROUND TRAFFIC SIGNAL SYSTEMS AND STREET LIGHT SYSTEM CONDUITS IT'S COSTLY
CALL BEFORE YOU DO UNDERGROUND
Underground 1-702-455-7511
CLARK COUNTY TRAFFIC OPERATIONS
OR
1-702-229-6611
I-15 AREA COMPUTERIZED TRAFFIC SYSTEM

AVOID CUTTING UNDERGROUND UTILITY LINES IT'S COSTLY
Call before you Dig.
1-800-227-2600
UNDERGROUND SERVICE ALERT (USA)

AVOID OVERHEAD POWER LINE CONTACT IT'S COSTLY
Call before you OVERHEAD
1-702-227-2929
NEVADA POWER ENVIRONMENT AND SAFETY SERVICES DEPARTMENT

87254
S:\ENGINEERING\eng04\24751\inps\4751c-02.dwg 10/18/2005 5:41:50 PM PST

Job No
FILE No

REUSE OF DOCUMENTS
THIS DOCUMENT, AND THE IDEAS AND DESIGNS INCORPORATED HEREIN, AS AN INSTRUMENT OF PROFESSIONAL SERVICE, IS THE PROPERTY OF DWYER ENGINEERING INC. AND IS NOT TO BE USED IN WHOLE OR IN PART FOR ANY OTHER PROJECT WITHOUT THE WRITTEN AUTHORIZATION OF DWYER ENGINEERING INC.

NO	DATE	REVISIONS DESCRIPTION	APPROVED

STATE OF NEVADA — MAUK — DWYER — No. 7795 — PROFESSIONAL ENGINEER — CIVIL — Exp. 12-06 — STAMP — 10-19-05

DWYER ENGINEERING INC.
CIVIL ENGINEERS
LAND SURVEYORS
WATER RIGHTS
LAND USE PLANNING
7250 SMOKE RANCH RD., SUITE B
LAS VEGAS, NEVADA 89128
(702) 254-2200
fax (702) 254-2236

SECTIONS AND DETAILS
A&W BRIGHT ANGEL LLC
SE CORNER OF JULIANO ROAD AND BRIGHT ANGEL WAY
MSM-260-04 & MSM-261-04
A.P.N.: 125-29-602-001
CLARK COUNTY, NEVADA

JOB No	24751
DATE	07/01/05
VERT SCALE	N/A
HORIZ SCALE	N/A
DRAWN BY	JGR
CHECKED BY	DAD
SHEET	2 of 7

HTE 05-9127

CLV # 3074951