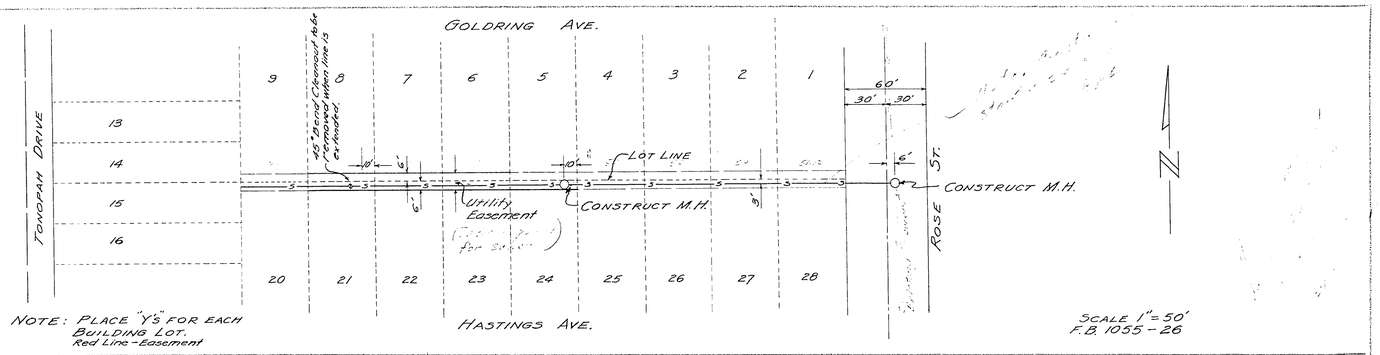

NOTE: PLACE "Y's" FOR EACH BUILDING LOT.
Red Line-Easement

SCALE 1" = 50'
F.B. 1055 - 26

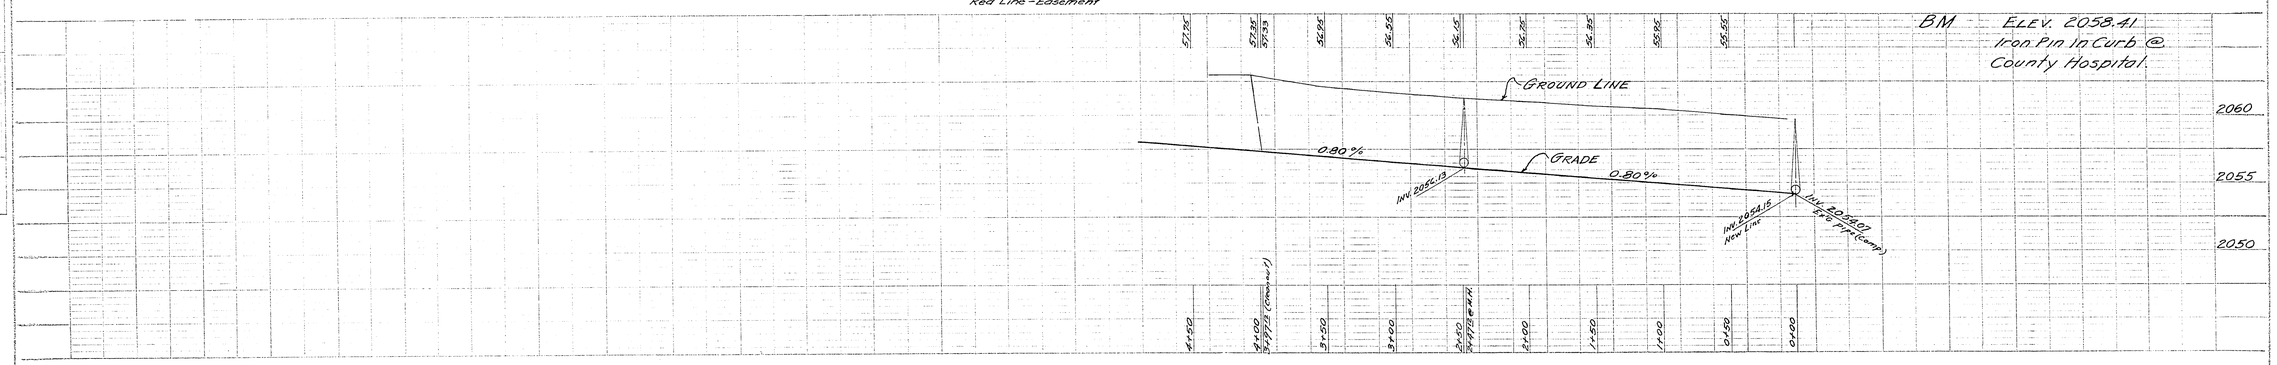

C-16-2

307-W 67

PLATE 2 PLAN PROFILE B F R STANDARD
EUGENE DIETZGEN CO. Chicago-New York

SEWER

PRINTED IN U. S. A.
ON 100% RAG STOCK MADE IN U. S. A.

PRINTED IN U. S. A.
ON 100% RAG STOCK MADE IN U. S. A.

IN EASEMENT - 1ST. NO. EAST OF HASTINGS & GOLDRING AVES - WEST OF ROSE ST.