

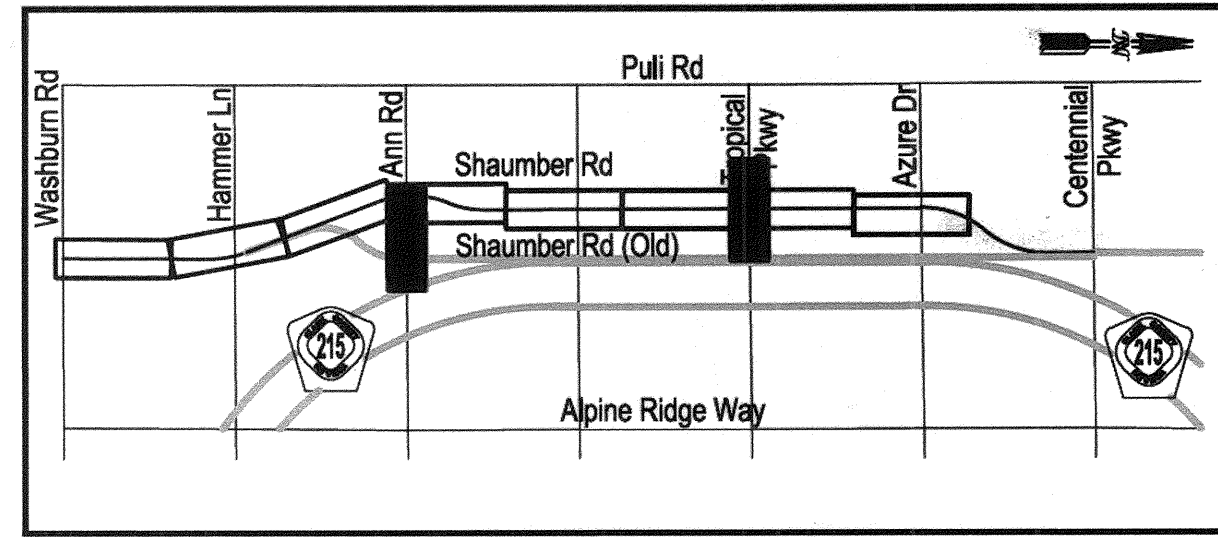



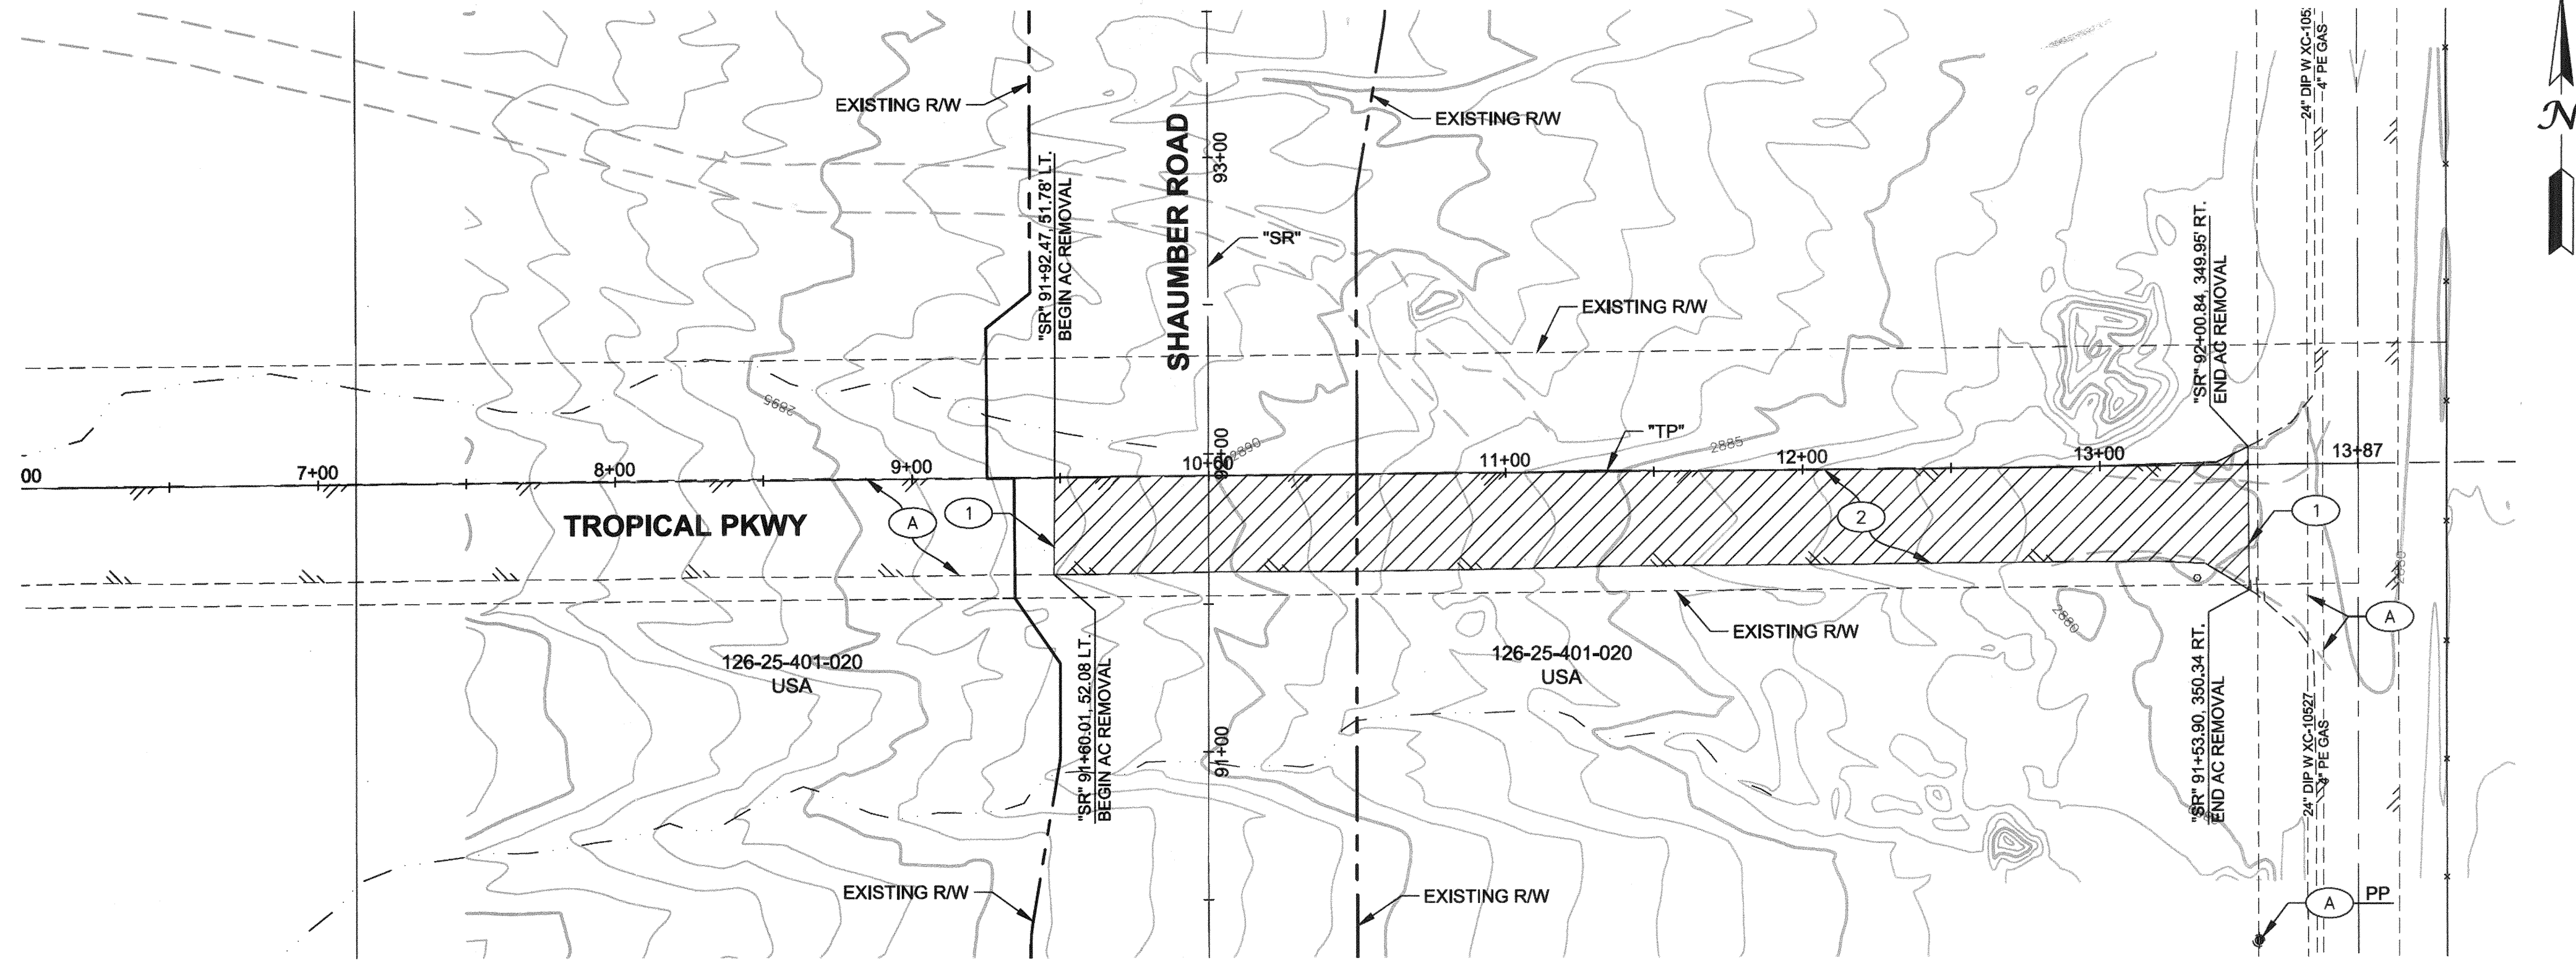


LEGEND:


- 1 REMOVAL NOTES
- ASPHALT TO BE REMOVED
- REMOVAL NOTES:
 - A PROTECT IN PLACE
 - 1 SAWCUT AND MATCH EXISTING
 - 2 REMOVE EXISTING ASPHALT (18,241 SF)

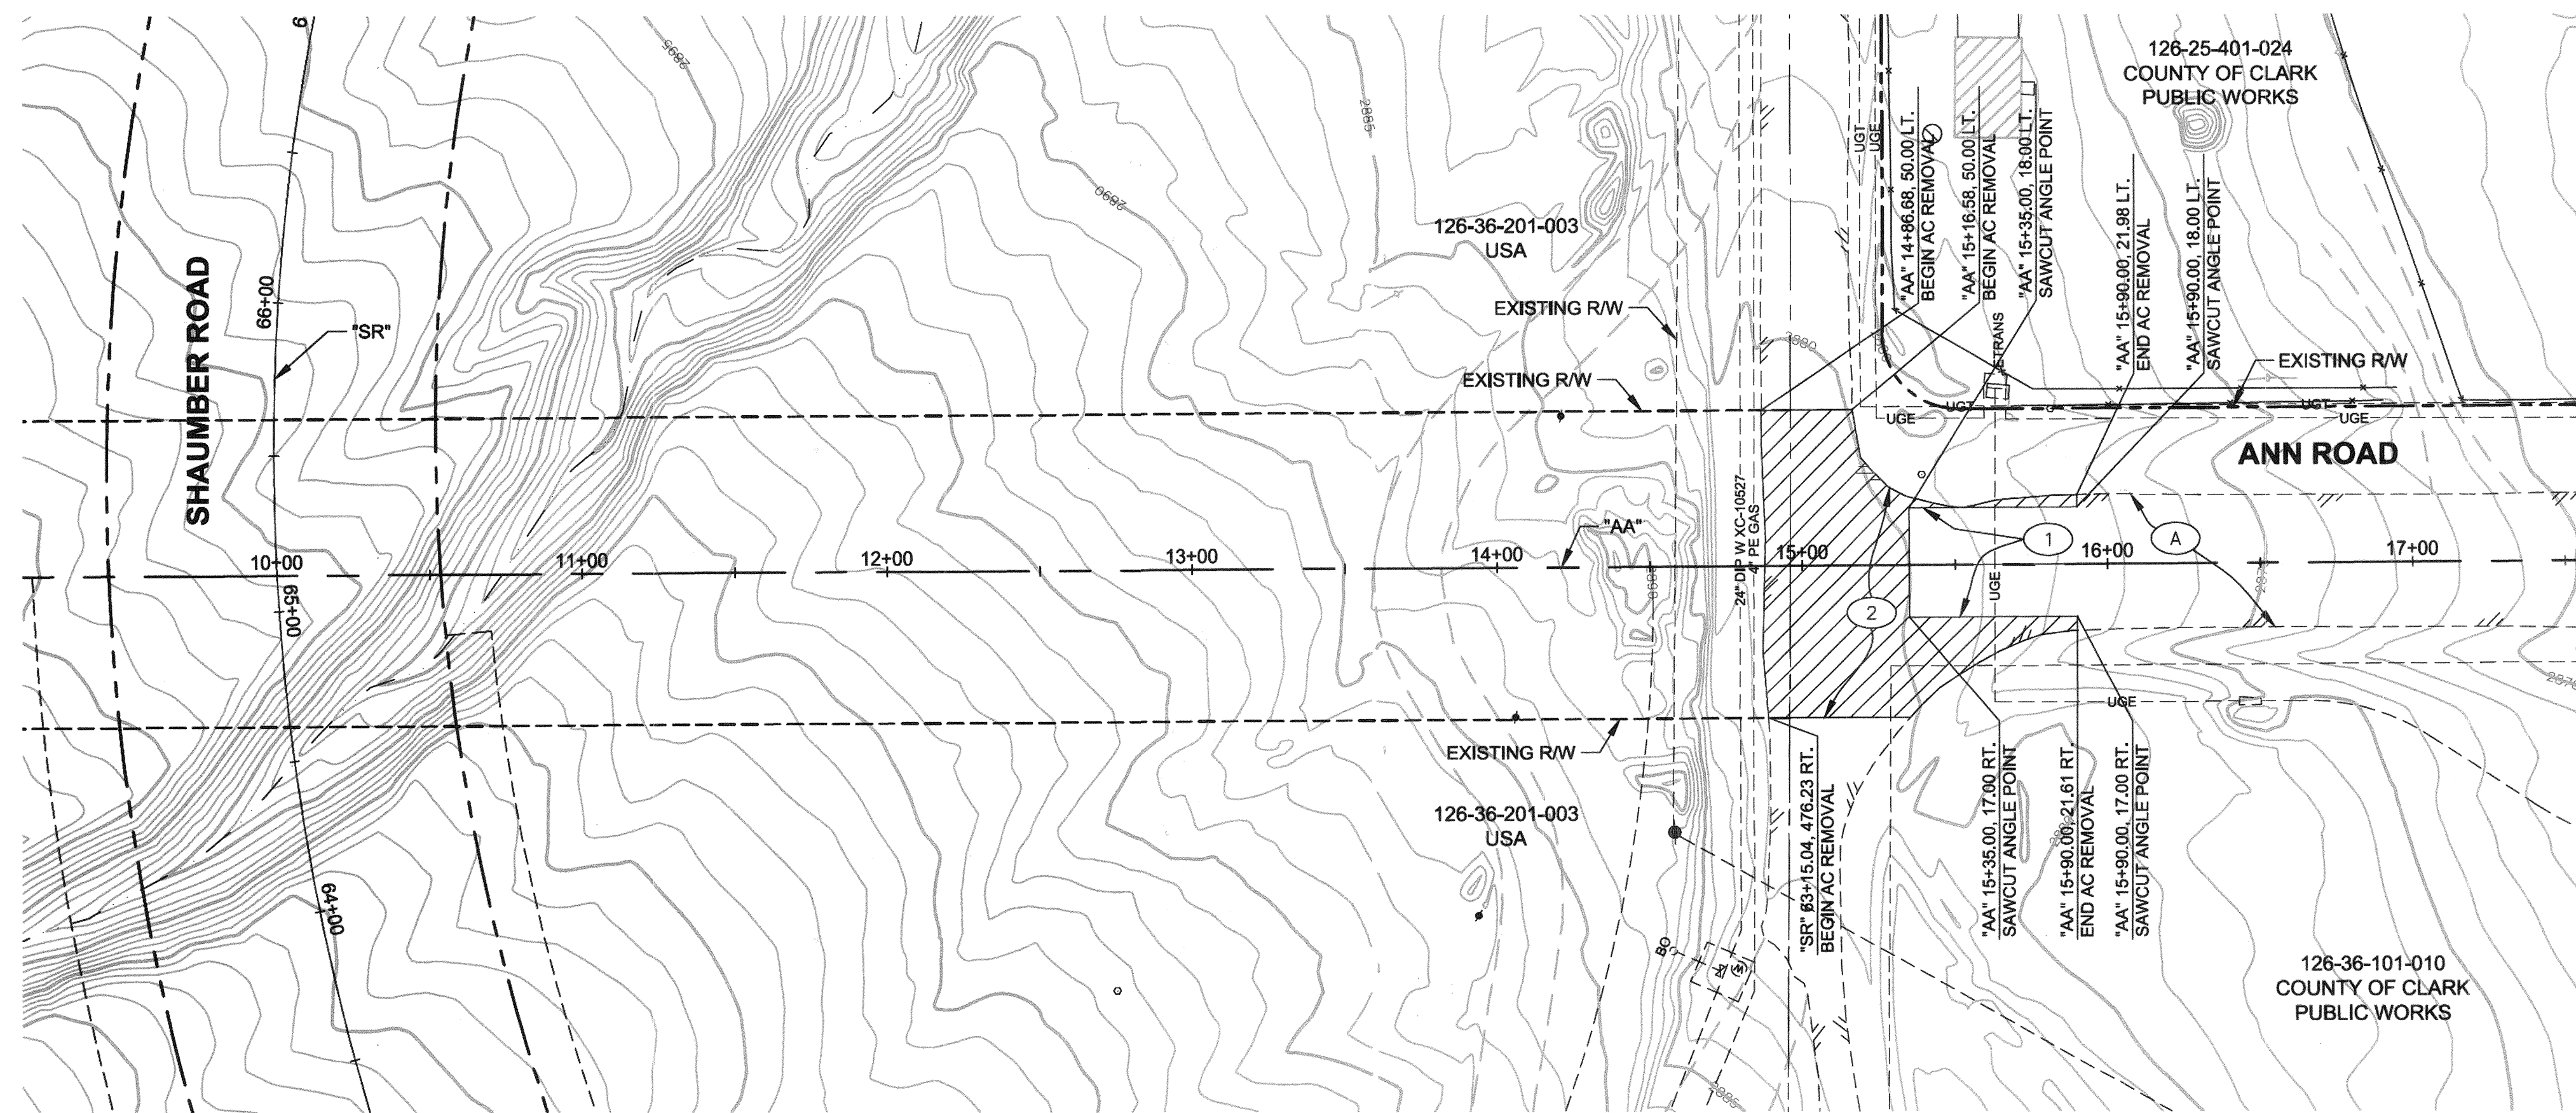

Call before you Overhead 1-702-227-2929


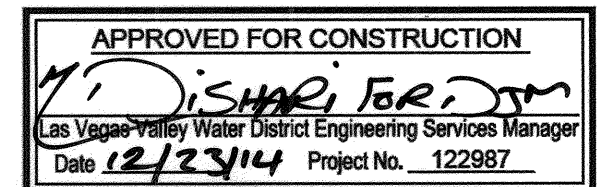
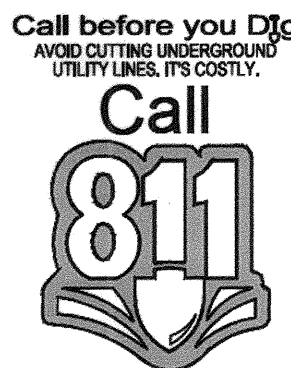


REMOVAL PLAN
TROPICAL PKWY & ANN RD
SHAUMBER ROAD REALIGNMENT
CENTENNIAL PKWY TO WASHBURN RD



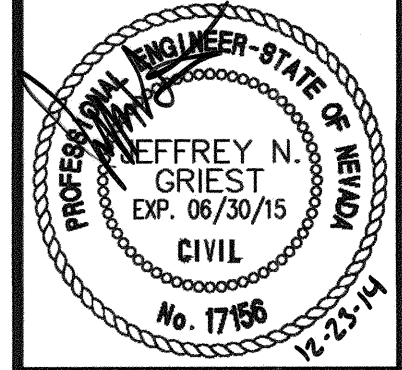


SHEET: R3
16 of 52
DATE: December 17, 2014
DRAWING NO. 107V6351

REVISIONS				DEPARTMENT OF PUBLIC WORKS			
NO.	DATE	DESCRIPTION	APPROVED BY	NO.	DATE	DESCRIPTION	APPROVED BY
1				1			
2				2			
3				3			
100				100			

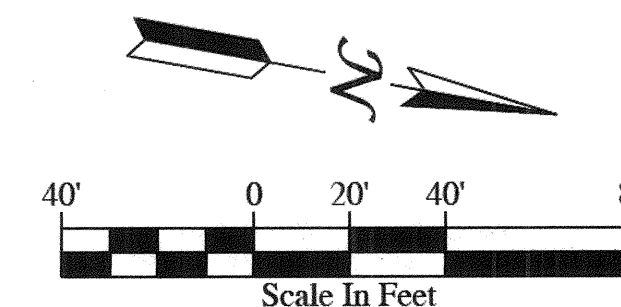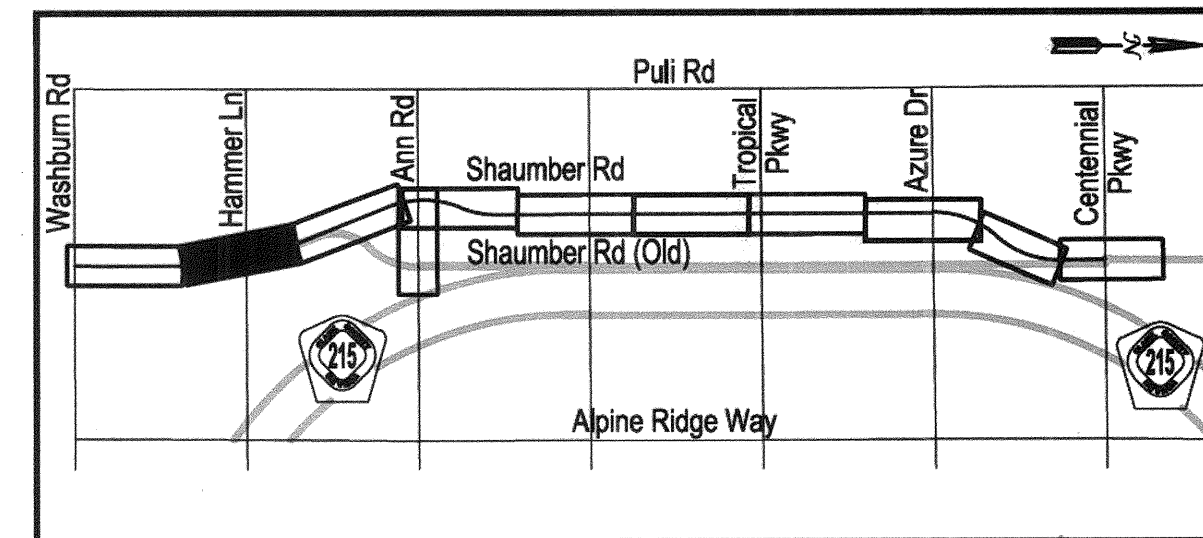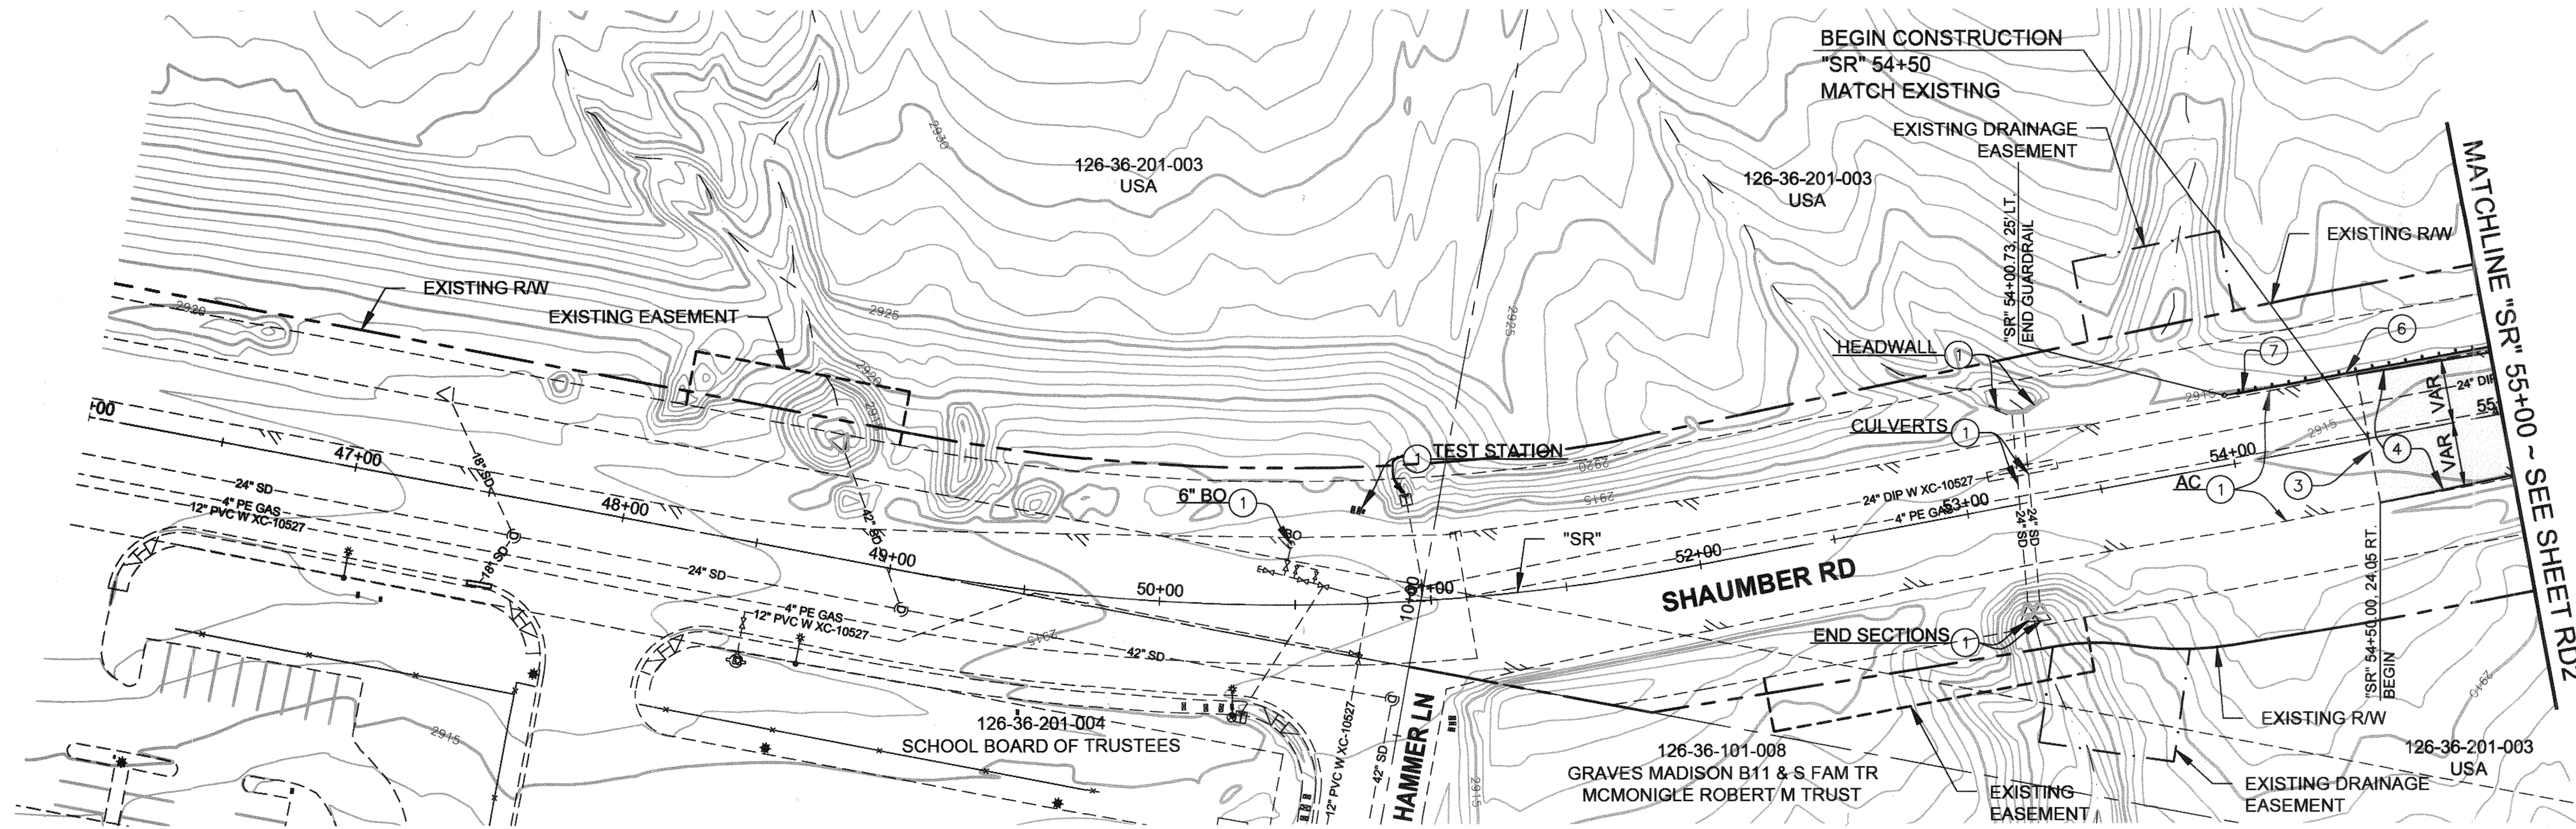

- LEGEND:**
- AREA OF NEW AC PAVEMENT (SEE ROADWAY TYPICAL SECTIONS)
- CONSTRUCTION NOTES**
- PROTECT IN PLACE
 - SAWCUT & MATCH EXISTING
 - CONSTRUCT PAVEMENT SECTION No. 1 (SEE SHEET TY5)
 - INSTALL GUARDRAIL PER NDOT STD. DWG. No. R-8.1.1
 - INSTALL GUARDRAIL TRAILING END ANCHOR PER NDOT STD. DWG. No. R-8.2.2

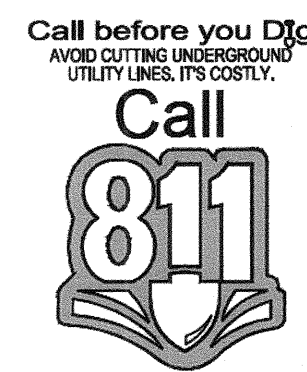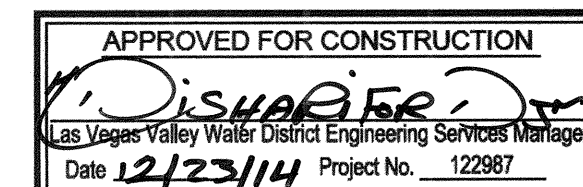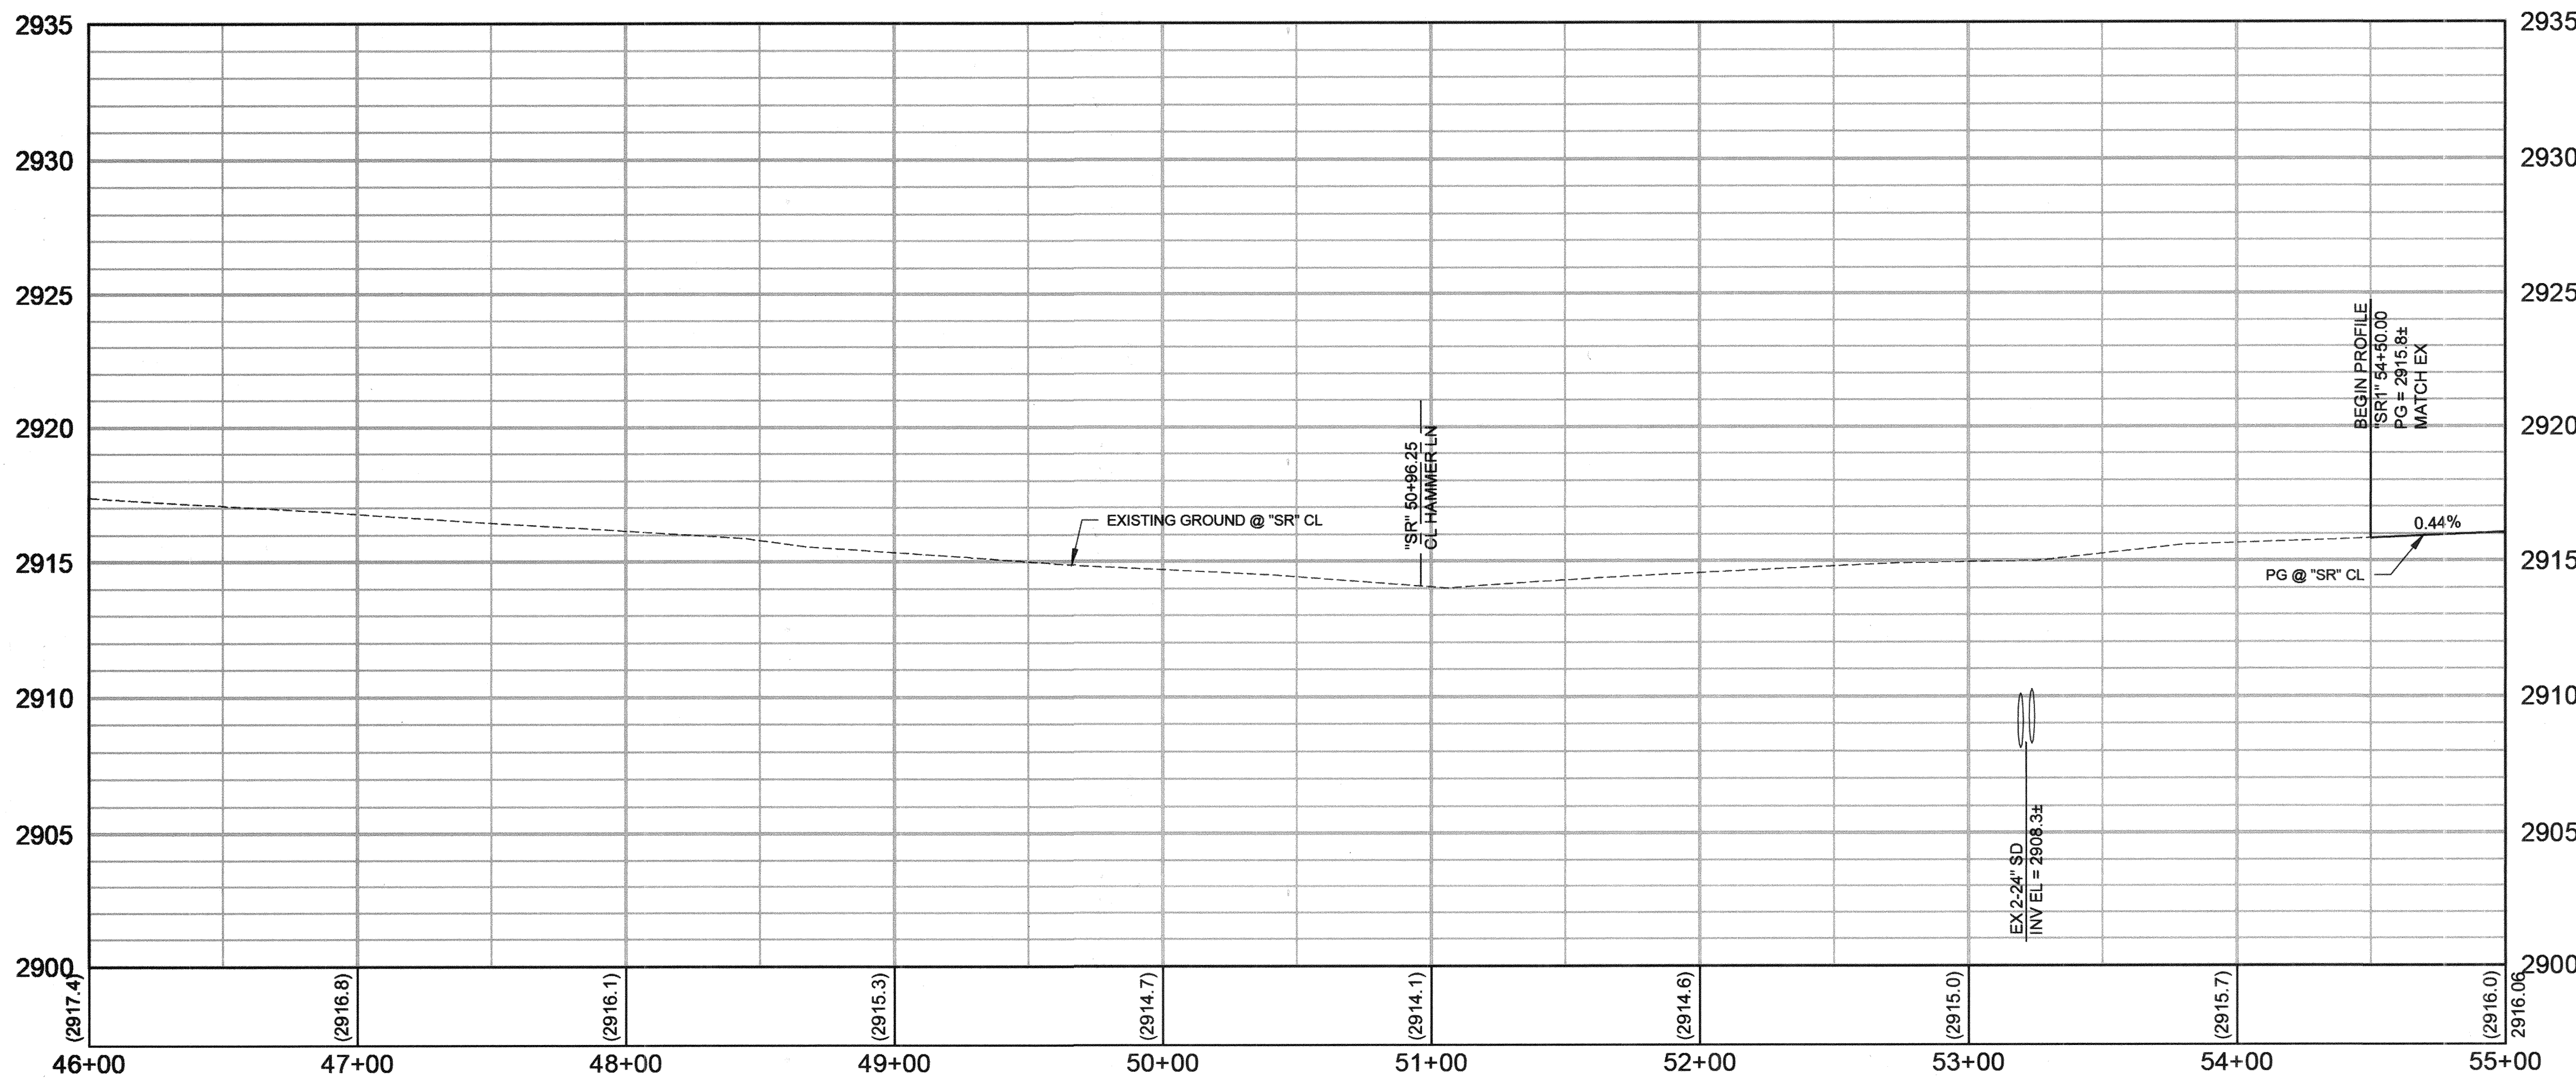

REVISIONS		NO.		DATE		DESCRIPTION		APPD	
1		6							
2		5							
3		4							
4		3							
5		2							
6		1							

DEPARTMENT OF PUBLIC WORKS

CAPITAL PROJECT MANAGEMENT

CH2M HILL

CITY ENGINEER: ALIENE PAVEKA, P.E.
PROGRAM MANAGER: JEREMY LEVITT, P.E.
DESIGNED BY: B. MAHAN
DRAWN BY: F. PAULLO
CHECKED BY: J. GRIEST
APPROVED BY: J. GRIEST

ROADWAY PLAN & PROFILE

"SR" 54+50 TO "SR" 55+00

SHAUMBER ROAD REALIGNMENT

CENTENNIAL PKWY TO WASHBURN RD

RD1


17 of 52

DATE: December 17, 2014

DRAWING NO. 107V6351

HANSEN NO. 45398



BID NO. 18-0339

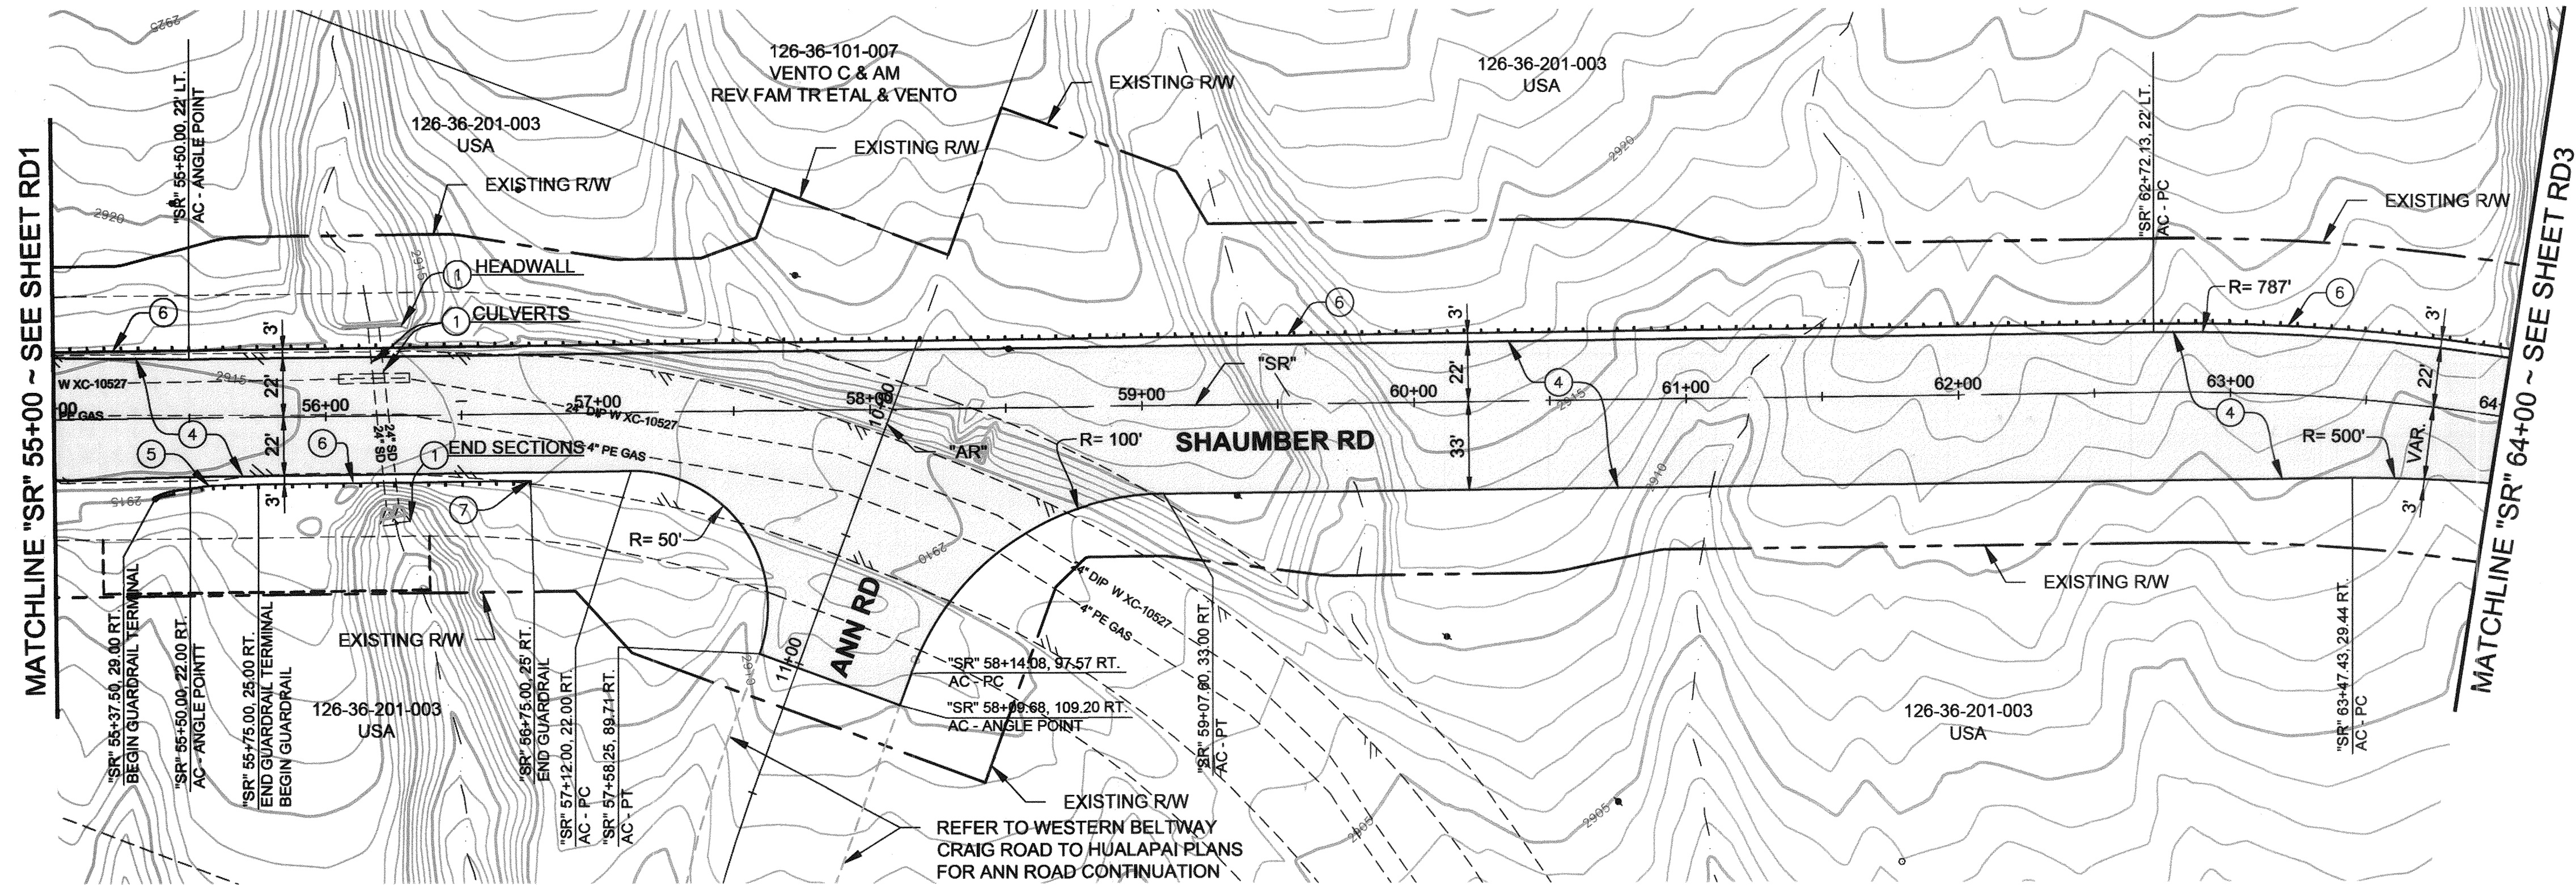

FOR GRADING
& DRAINAGE
SEE SHEET SD2

FOR STRIPING
& SIGNING
SEE SHEET ST2

FOR INTERSECTION
GRADING DETAILS
SEE SHEET DT3

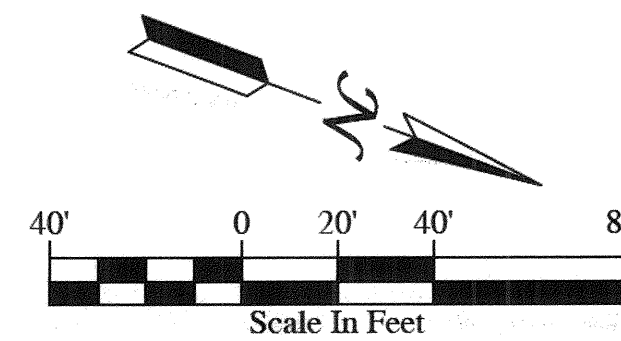
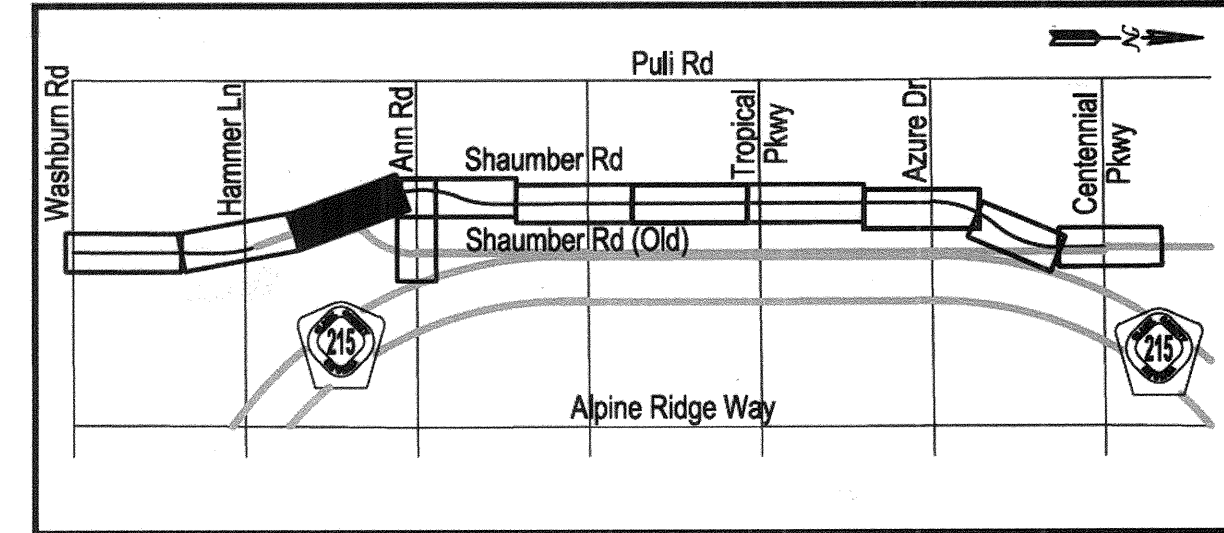


LEGEND:

- AREA OF NEW AC PAVEMENT
(SEE ROADWAY TYPICAL SECTIONS)
- AREA OF NEW CONCRETE MEDIAN ISLAND
(SEE SHEET TY1)

CONSTRUCTION NOTES

- 1 PROTECT IN PLACE
- 4 CONSTRUCT PAVEMENT SECTION No. 1 (SEE SHEET TY5)
- 5 INSTALL FLARED GUARDRAIL TERMINAL (METHOD C)
PER NDOT STD. DWG. No. R-8.2.1
- 6 INSTALL GUARDRAIL PER NDOT STD. DWG. No. R-8.1.1
- 7 INSTALL GUARDRAIL TRAILING END ANCHOR PER
NDOT STD. DWG. No. R-8.2.2
- 8 CONSTRUCT TACK-ON MEDIAN ISLAND PER USDCCA STD. DWG. No. 220.1.S1


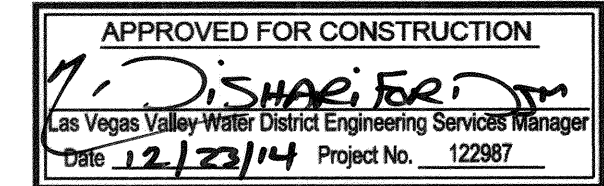
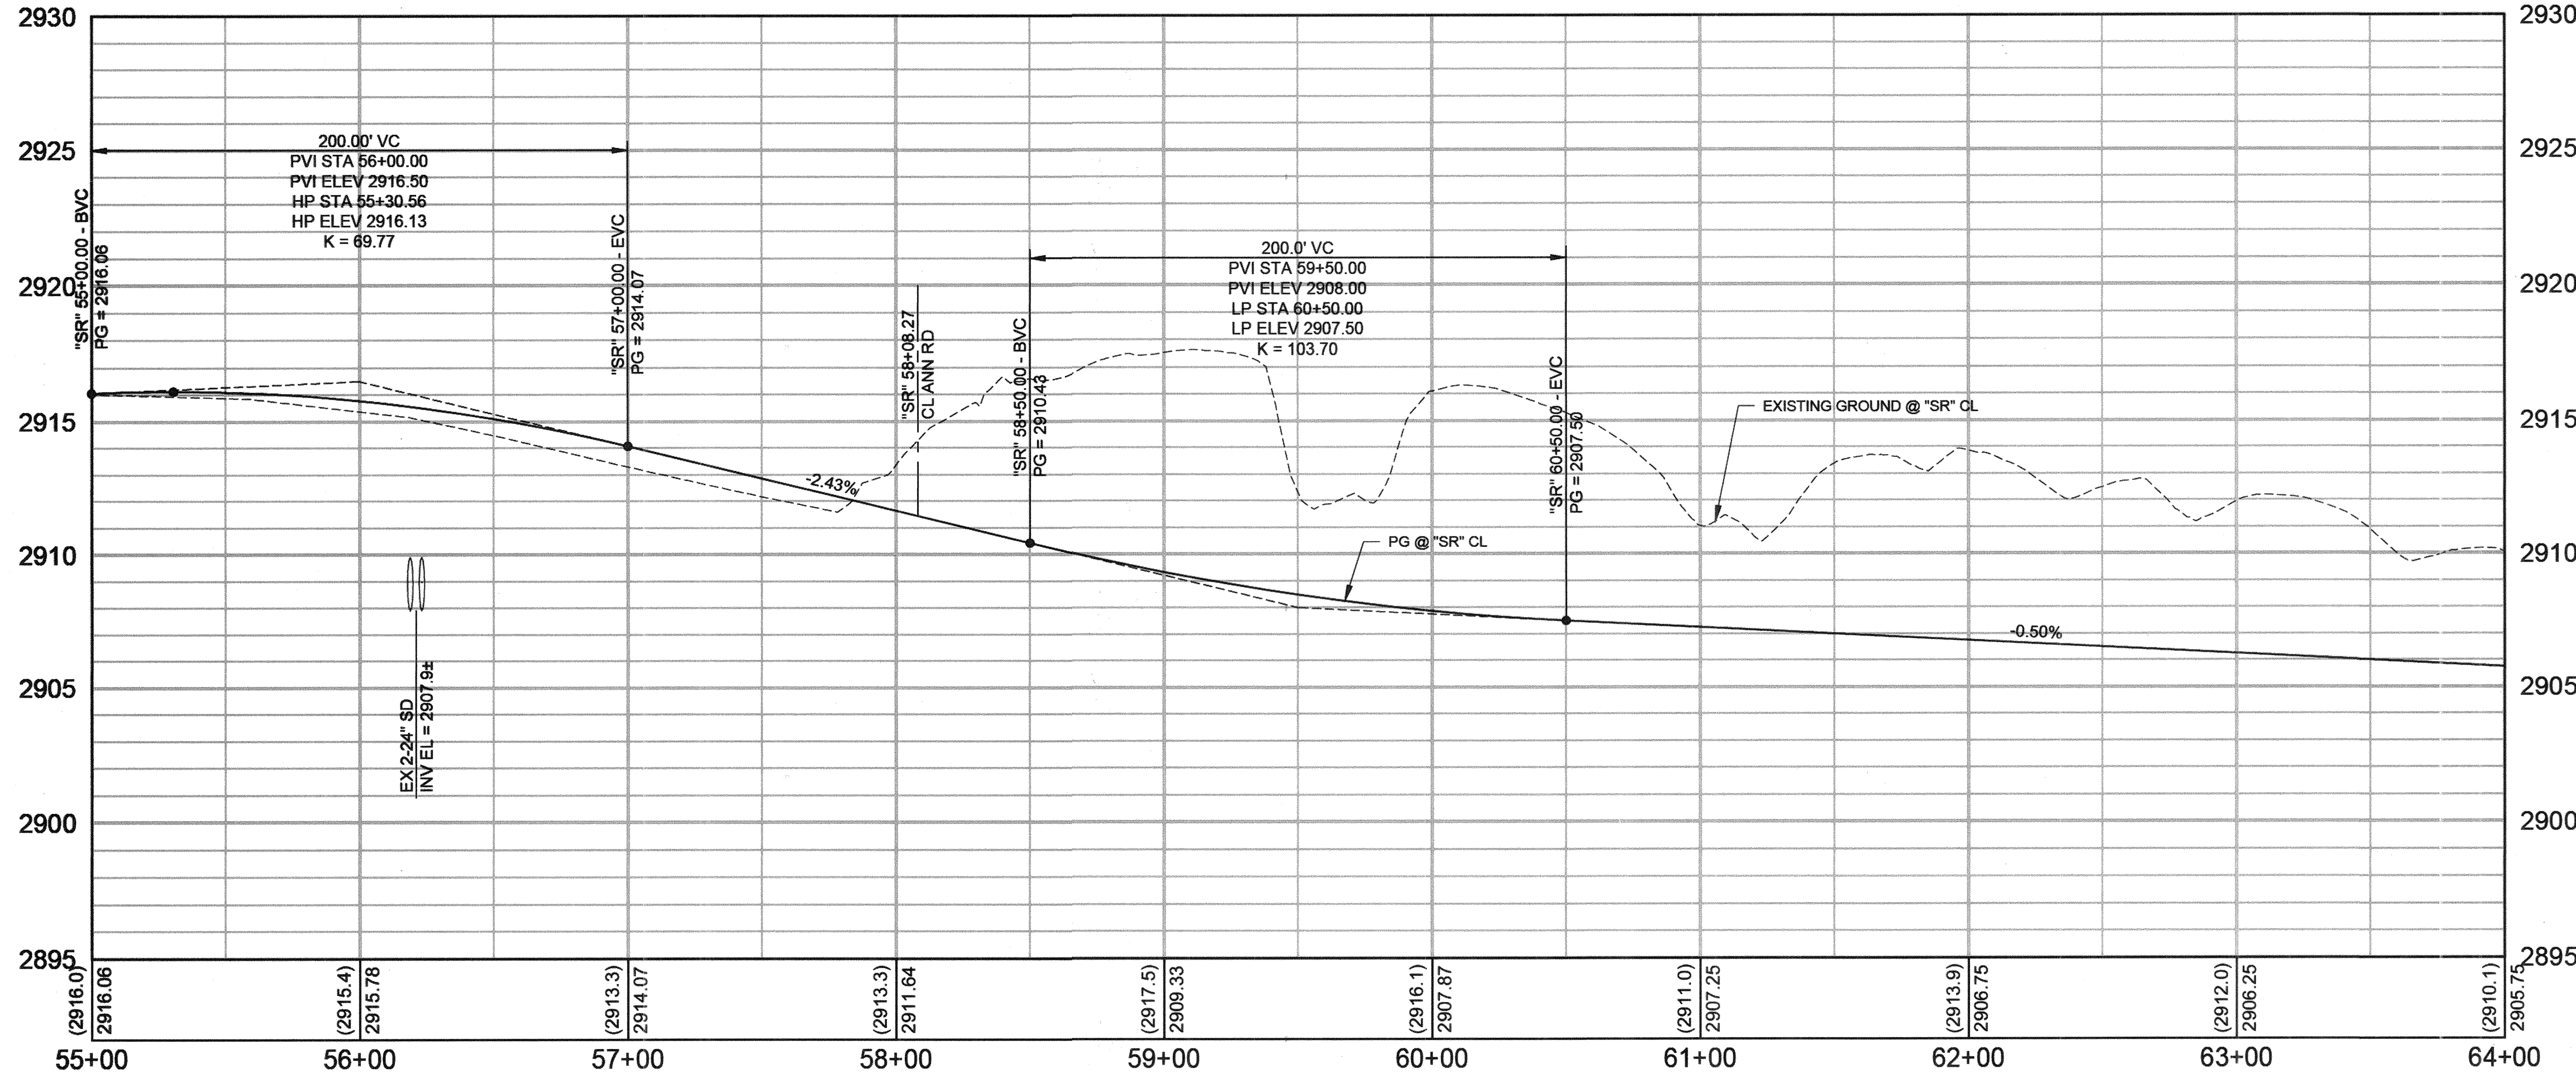


FAST
Call before you
UnderGround
1-702-432-5300
FREIGHTWAY AND ARTERIAL
SYSTEM OF TRANSPORTATION

AVOID OVERHEAD POWER LINE CONTACT.
IT'S COSTLY.
**Call before you
Overhead**
1-702-227-2929
NV ENERGY ENVIRONMENT AND
SAFETY SERVICES DEPARTMENT

Call before you Dig
AVOID CUTTING UNDERGROUND
UTILITY LINES. IT'S COSTLY.
**Call
811**

REVISIONS <table border="1"> <thead> <tr> <th>NO.</th> <th>DATE</th> <th>DESCRIPTION</th> </tr> </thead> <tbody> <tr><td> </td><td> </td><td> </td></tr> <tr><td> </td><td> </td><td> </td></tr> <tr><td> </td><td> </td><td> </td></tr> <tr><td> </td><td> </td><td> </td></tr> <tr><td> </td><td> </td><td> </td></tr> </tbody> </table>		NO.	DATE	DESCRIPTION																APPROVED FOR CONSTRUCTION Jeffrey N. Griest Professional Engineer State of Nevada License No. 1755 Exp. 08/30/15
NO.	DATE	DESCRIPTION																		
DEPARTMENT OF PUBLIC WORKS CAPITAL PROJECT MANAGEMENT CITY ENGINEER: ALLEN PAVELKA, P.E. PROGRAM MANAGER: JEREMY LEVITT, P.E. DESIGNED BY: B. MAHAN DRAWN BY: F. PAULLO CHECKED BY: J. GRIEST APPROVED BY: J. GRIEST		ROADWAY PLAN & PROFILE "SR" 55+00 TO "SR" 64+00 SHAUMBER ROAD REALIGNMENT CENTENNIAL PKWY TO WASHBURN RD																		
SHEET: RD2 18 of 52 DATE: December 17, 2014 DRAWING NO.: 107V6351		HANSEN NO. 45398																		

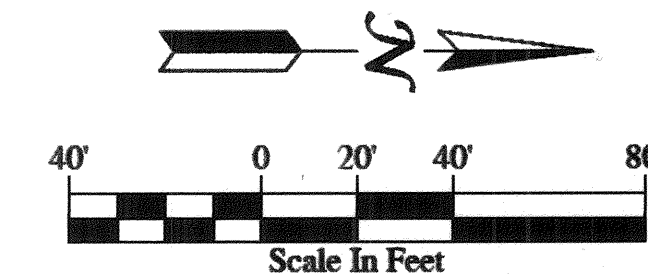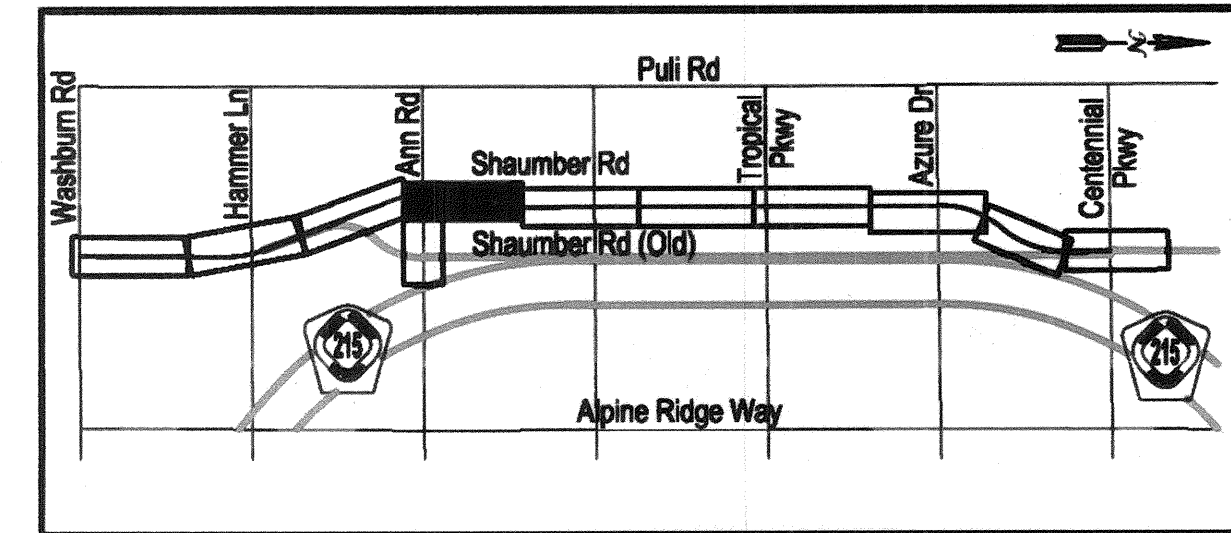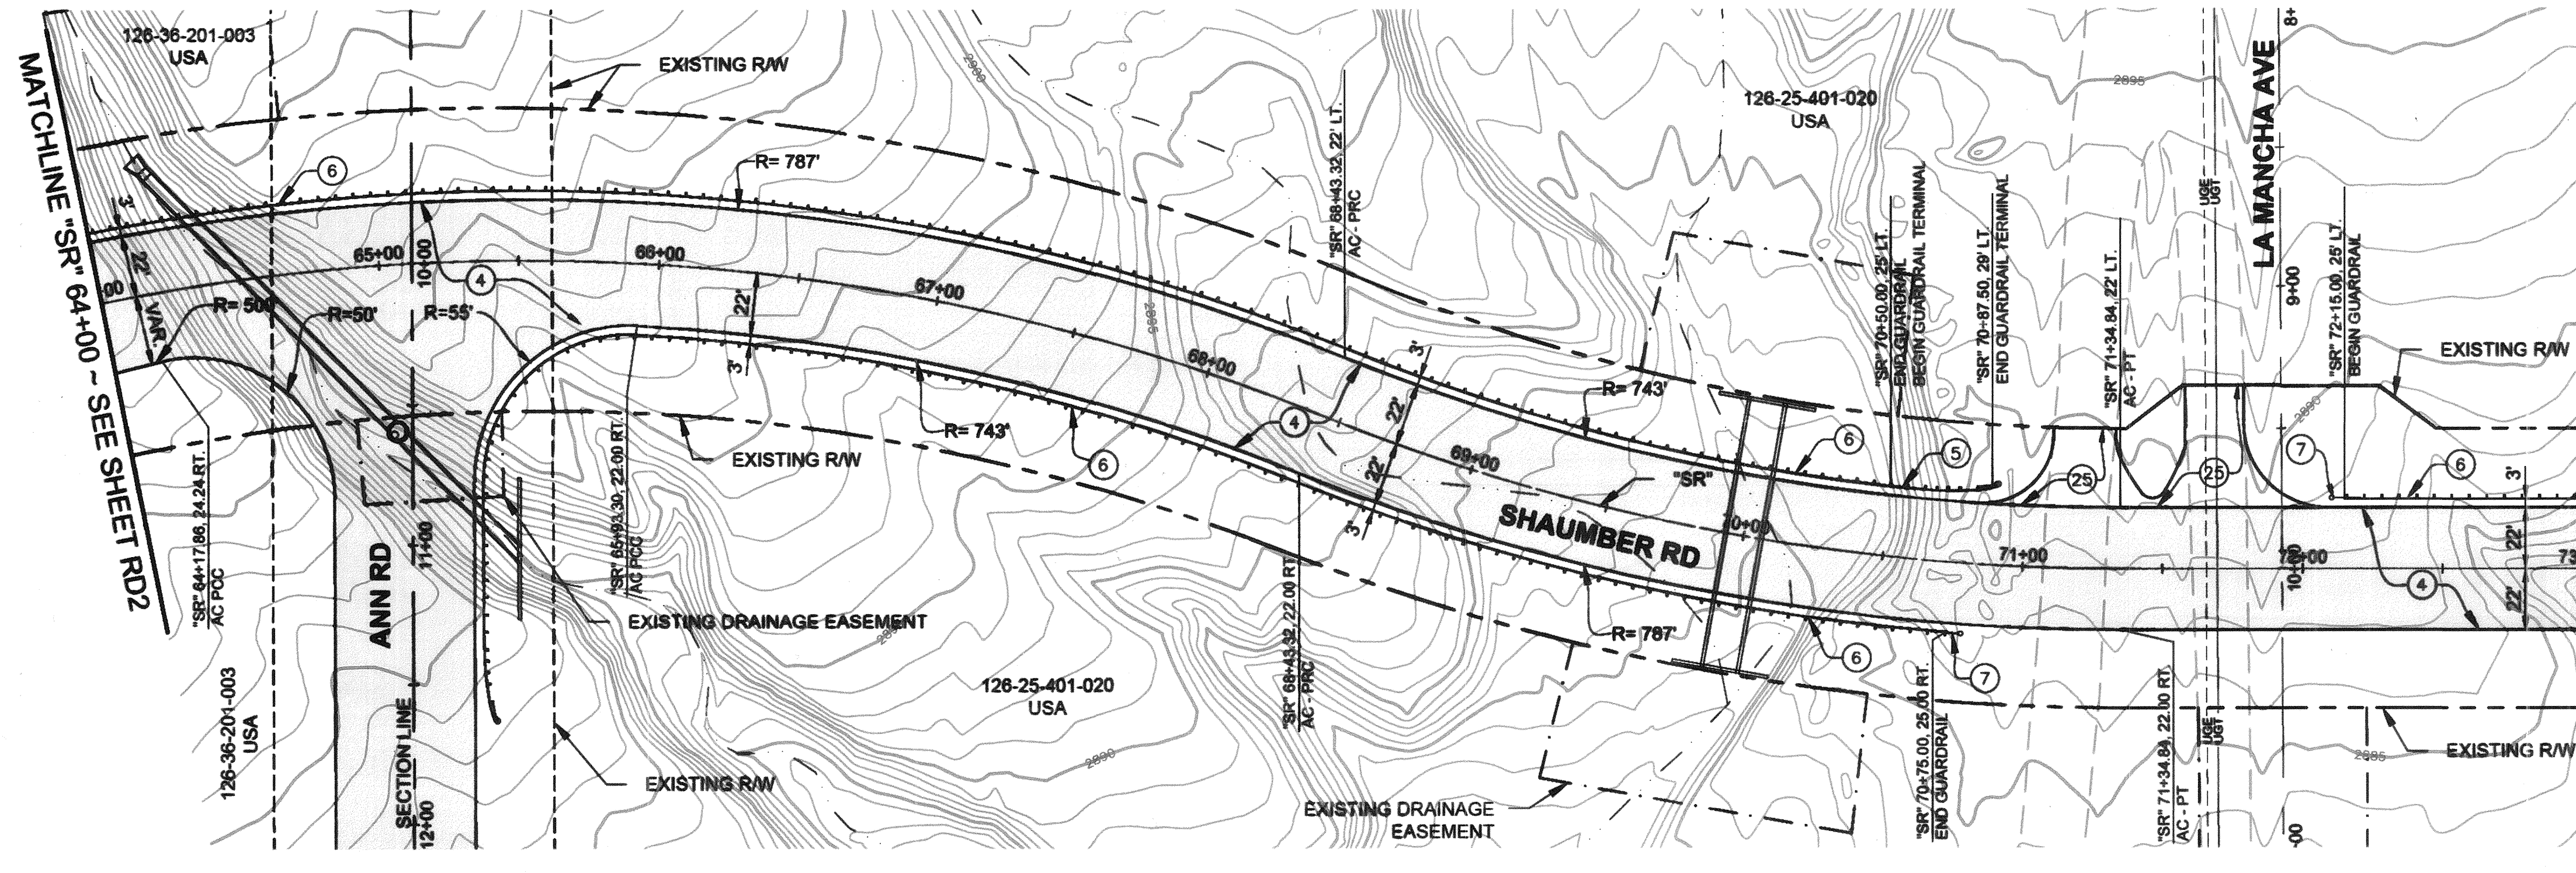

LEGEND:

AREA OF NEW AC PAVEMENT
(SEE ROADWAY TYPICAL SECTIONS)

CONSTRUCTION NOTES


- ④ CONSTRUCT PAVEMENT SECTION No. 1 (SEE SHEET TY5)
- ⑤ INSTALL FLARED GUARDRAIL TERMINAL (METHOD C)
PER NDOT STD. DWG. No. R-8.2.1
- ⑥ INSTALL GUARDRAIL PER NDOT STD. DWG. No. R-8.1.1
- ⑦ INSTALL GUARDRAIL TRAILING END ANCHOR PER
NDOT STD. DWG. No. R-8.2.2
- ②⑤ GRADE ACCESS ROAD CONNECTION PER DETAILS ON SHEET DT5

FOR ANN ROAD
PLAN & PROFILE
SEE SHEET RD10

FOR GRADING
& DRAINAGE
SEE SHEETS SD2

FOR STRIPING
& SIGNING
SEE SHEETS ST2

FOR LA MANCHA AVE
ACCESS GRADING
SEE SHEETS DT5

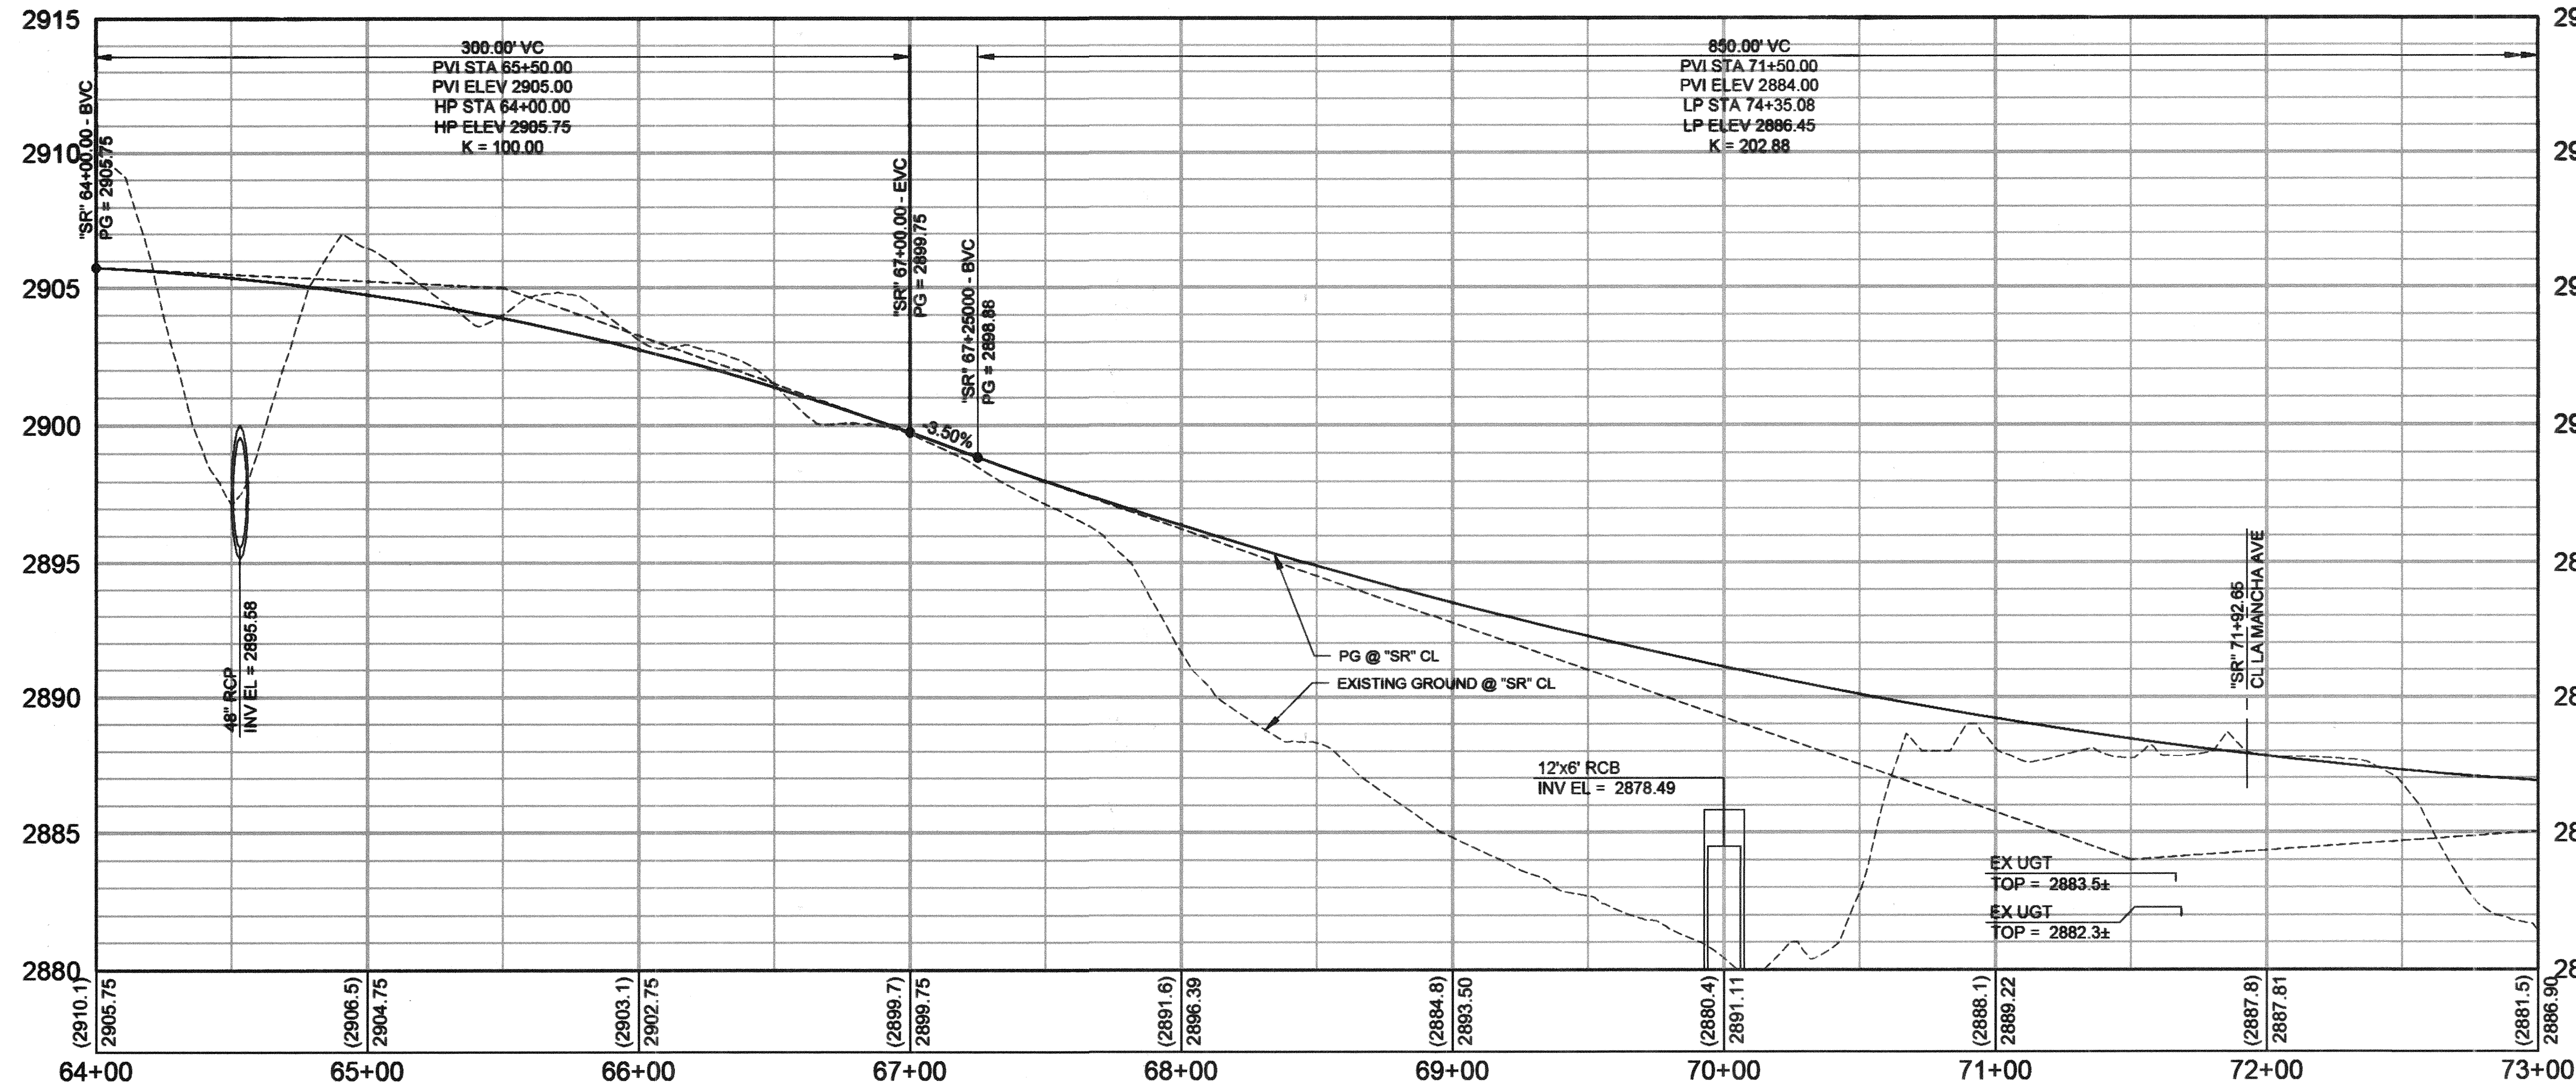


FAST
Call before you
UnderGround
1-702-432-5300
FREIGHTWAY AND ARTERIAL
SYSTEM OF TRANSPORTATION

AVOID OVERHEAD POWER LINE CONTACT.
IT'S COSTLY.
**Call before you
Overhead**
1-702-227-2929
NV ENERGY ENVIRONMENT AND
SAFETY SERVICES DEPARTMENT

Call before you Dig
AVOID CUTTING UNDERGROUND
UTILITY LINES. IT'S COSTLY.
**Call
811**


DEPARTMENT OF PUBLIC WORKS CAPITAL PROJECT MANAGEMENT CITY ENGINEER: ALEJANDRO PAVELKA P.E. PROGRAM MANAGER: JEREMY LEVITT P.E. DESIGNED BY: E. MAYAN DRAWN BY: F. PALLIO CHECKED BY: J. GRIEST APPROVED BY: J. GRIEST		REVISIONS <table border="1"> <thead> <tr> <th>NO.</th> <th>DATE</th> <th>DESCRIPTION</th> </tr> </thead> <tbody> <tr><td> </td><td> </td><td> </td></tr> <tr><td> </td><td> </td><td> </td></tr> <tr><td> </td><td> </td><td> </td></tr> <tr><td> </td><td> </td><td> </td></tr> <tr><td> </td><td> </td><td> </td></tr> </tbody> </table>	NO.	DATE	DESCRIPTION															
NO.	DATE	DESCRIPTION																		
SHEET: ROADWAY PLAN & PROFILE "SR" 64+00 TO "SR" 73+00 TITLE: SHAUMBER ROAD REALIGNMENT CENTENNIAL PKWY TO WASHBURN RD		SHEET: RD3 19 of 52 DATE: January 12, 2015 DRAWING NO. 107V6351																		

458949-Roadway.dwg

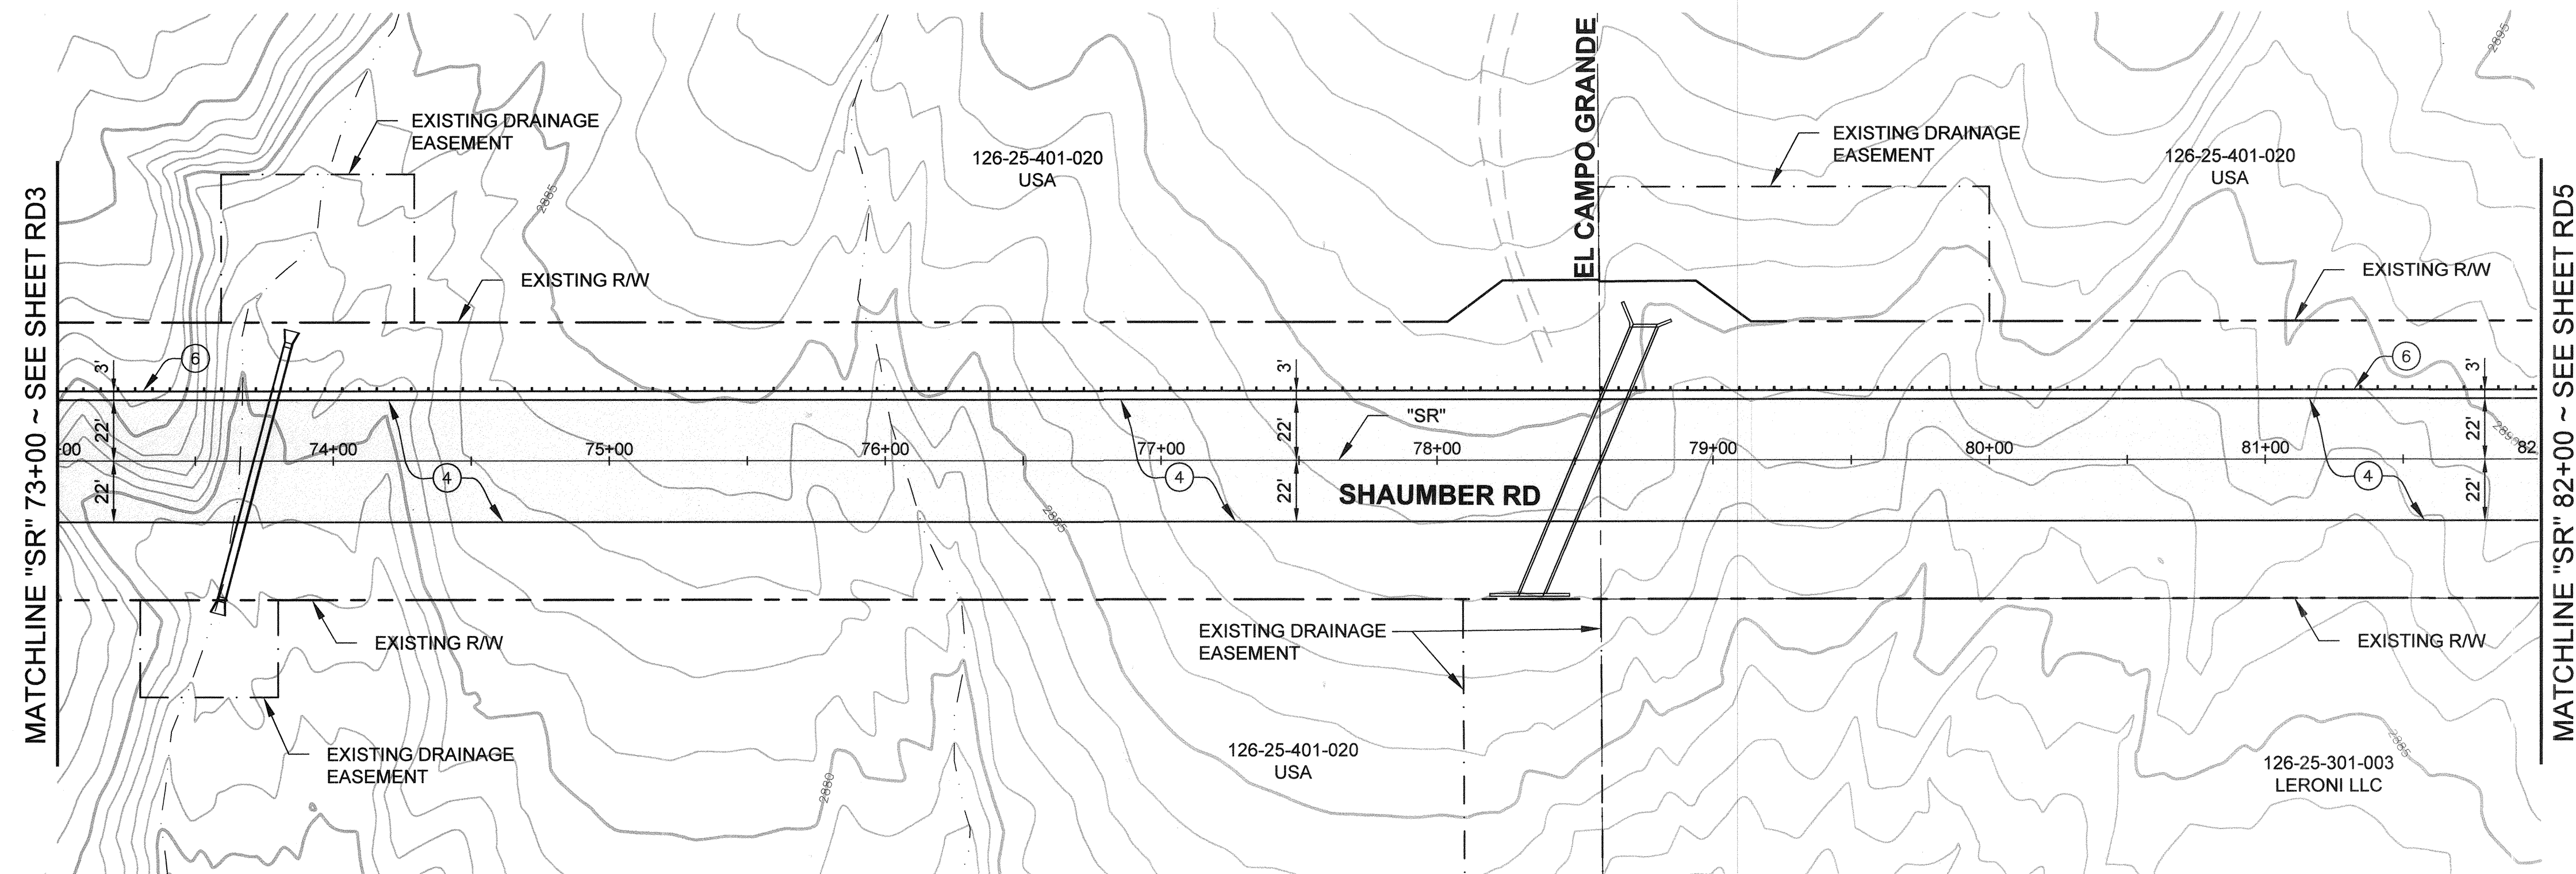


FOR GRADING
& DRAINAGE
SEE SHEET SD3

FOR STRIPING
& SIGNING
SEE SHEET ST3

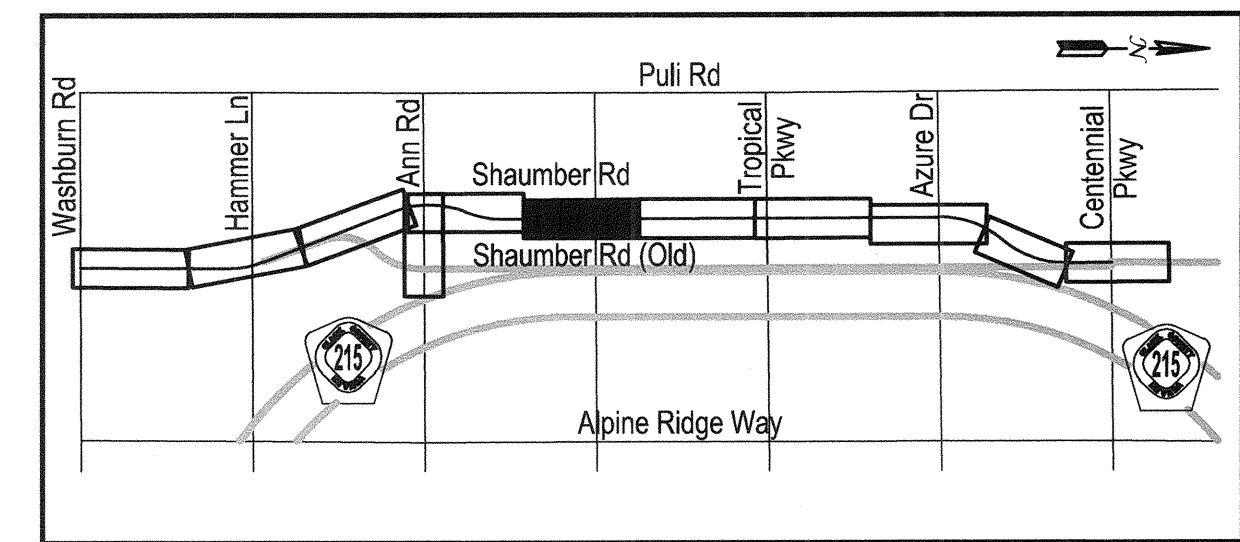

KEYMAP

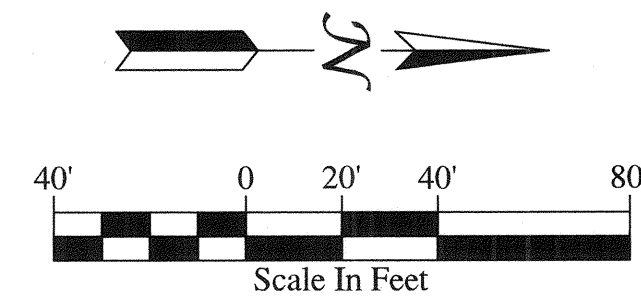


LEGEND:



AREA OF NEW AC PAVEMENT
(SEE ROADWAY TYPICAL SECTIONS)

CONSTRUCTION NOTES

- CONSTRUCT PAVEMENT SECTION No. 1 (SEE SHEET TY5)
- INSTALL GUARDRAIL PER NDOT STD. DWG. No. R-8.1.1

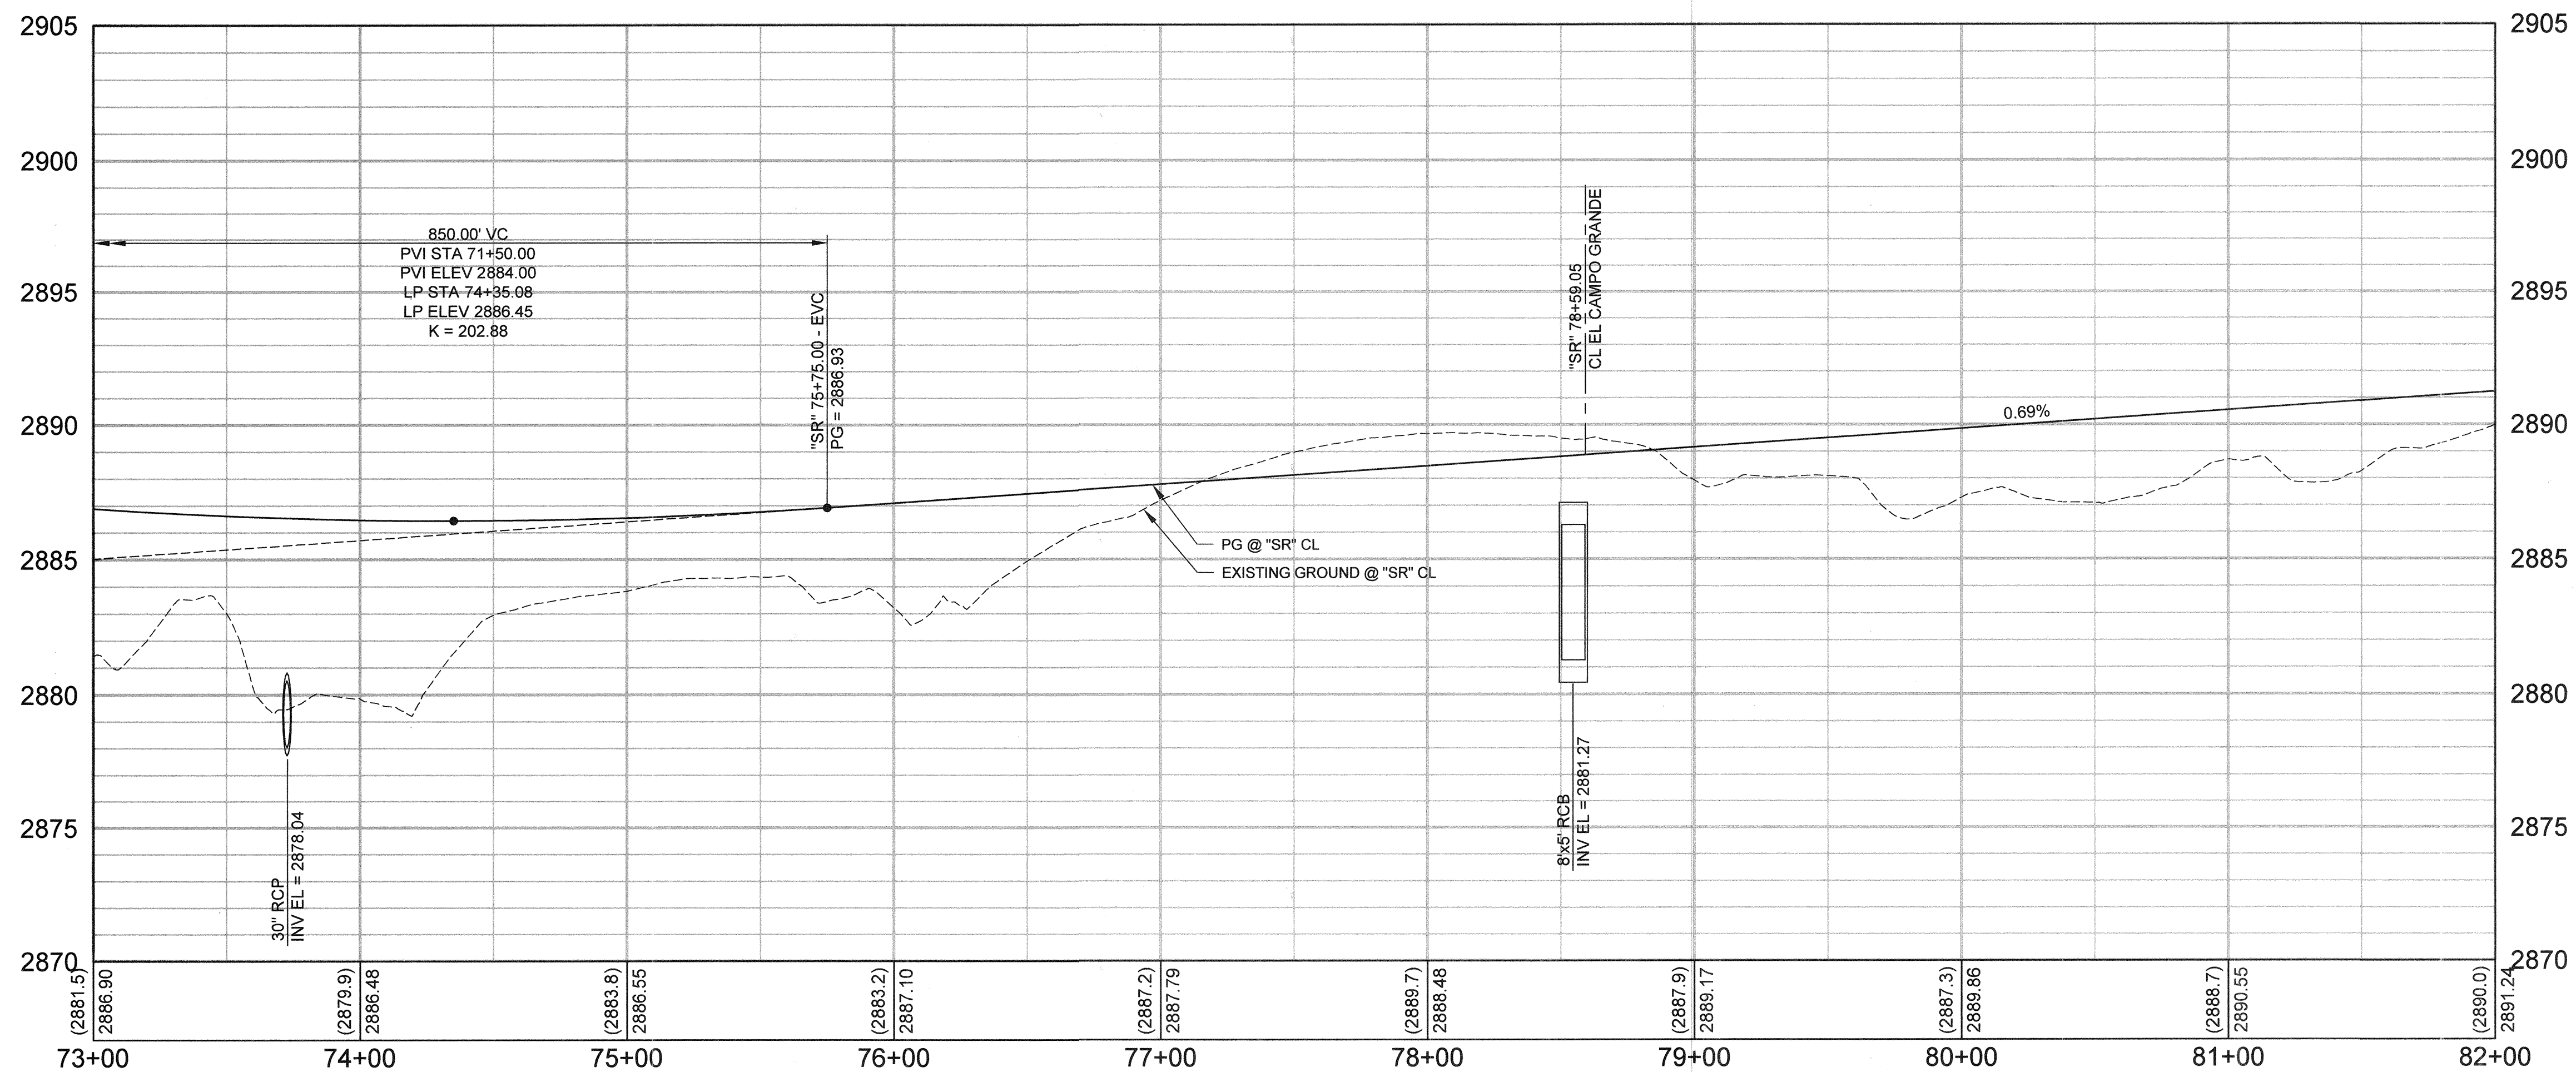

AVOID OVERHEAD POWER LINE CONTACT.
IT'S COSTLY.
Call before you Dig
Overhead
1-702-227-2929
NV ENERGY ENVIRONMENT AND
SAFETY SERVICES DEPARTMENT

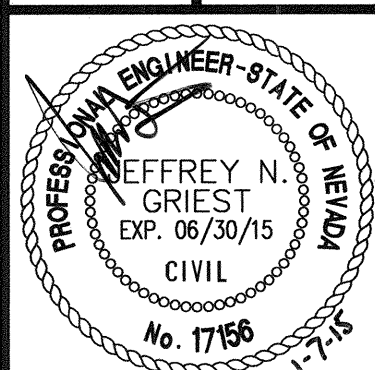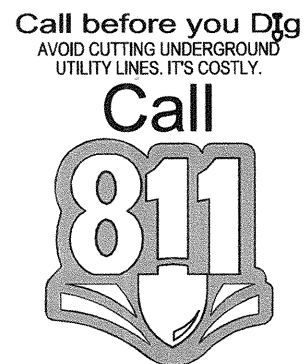

SHEET:

RD4

DATE: January 7, 2015
DRAWING NO. 107V6351

SHEET: ROADWAY PLAN & PROFILE
"SR" 73+00 TO "SR" 82+00
TITLE: SHAUMBER ROAD REALIGNMENT
CENTENNIAL PKWY TO WASHBURN RD

DEPARTMENT OF PUBLIC WORKS
CAPITAL PROJECT MANAGEMENT

CITY ENGINEER: ALENE PAVELKA, P.E.
PROGRAM MANAGER: JEREMY LEVITT, P.E.
DESIGNED BY: B. MAHAN
DRAWN BY: F. PAULLO
CHECKED BY: J. GRIEST
APPROVED BY: J. GRIEST




REVISIONS

NO.	DATE	DESCRIPTION	APPD
1			
2			
3			
4			
5			
6			

458949-Roadway.dwg




MATCHLINE "SR" 82+00 ~ SEE SHEET RD4

MATCHLINE "SR" 91+00 ~ SEE SHEET RD6

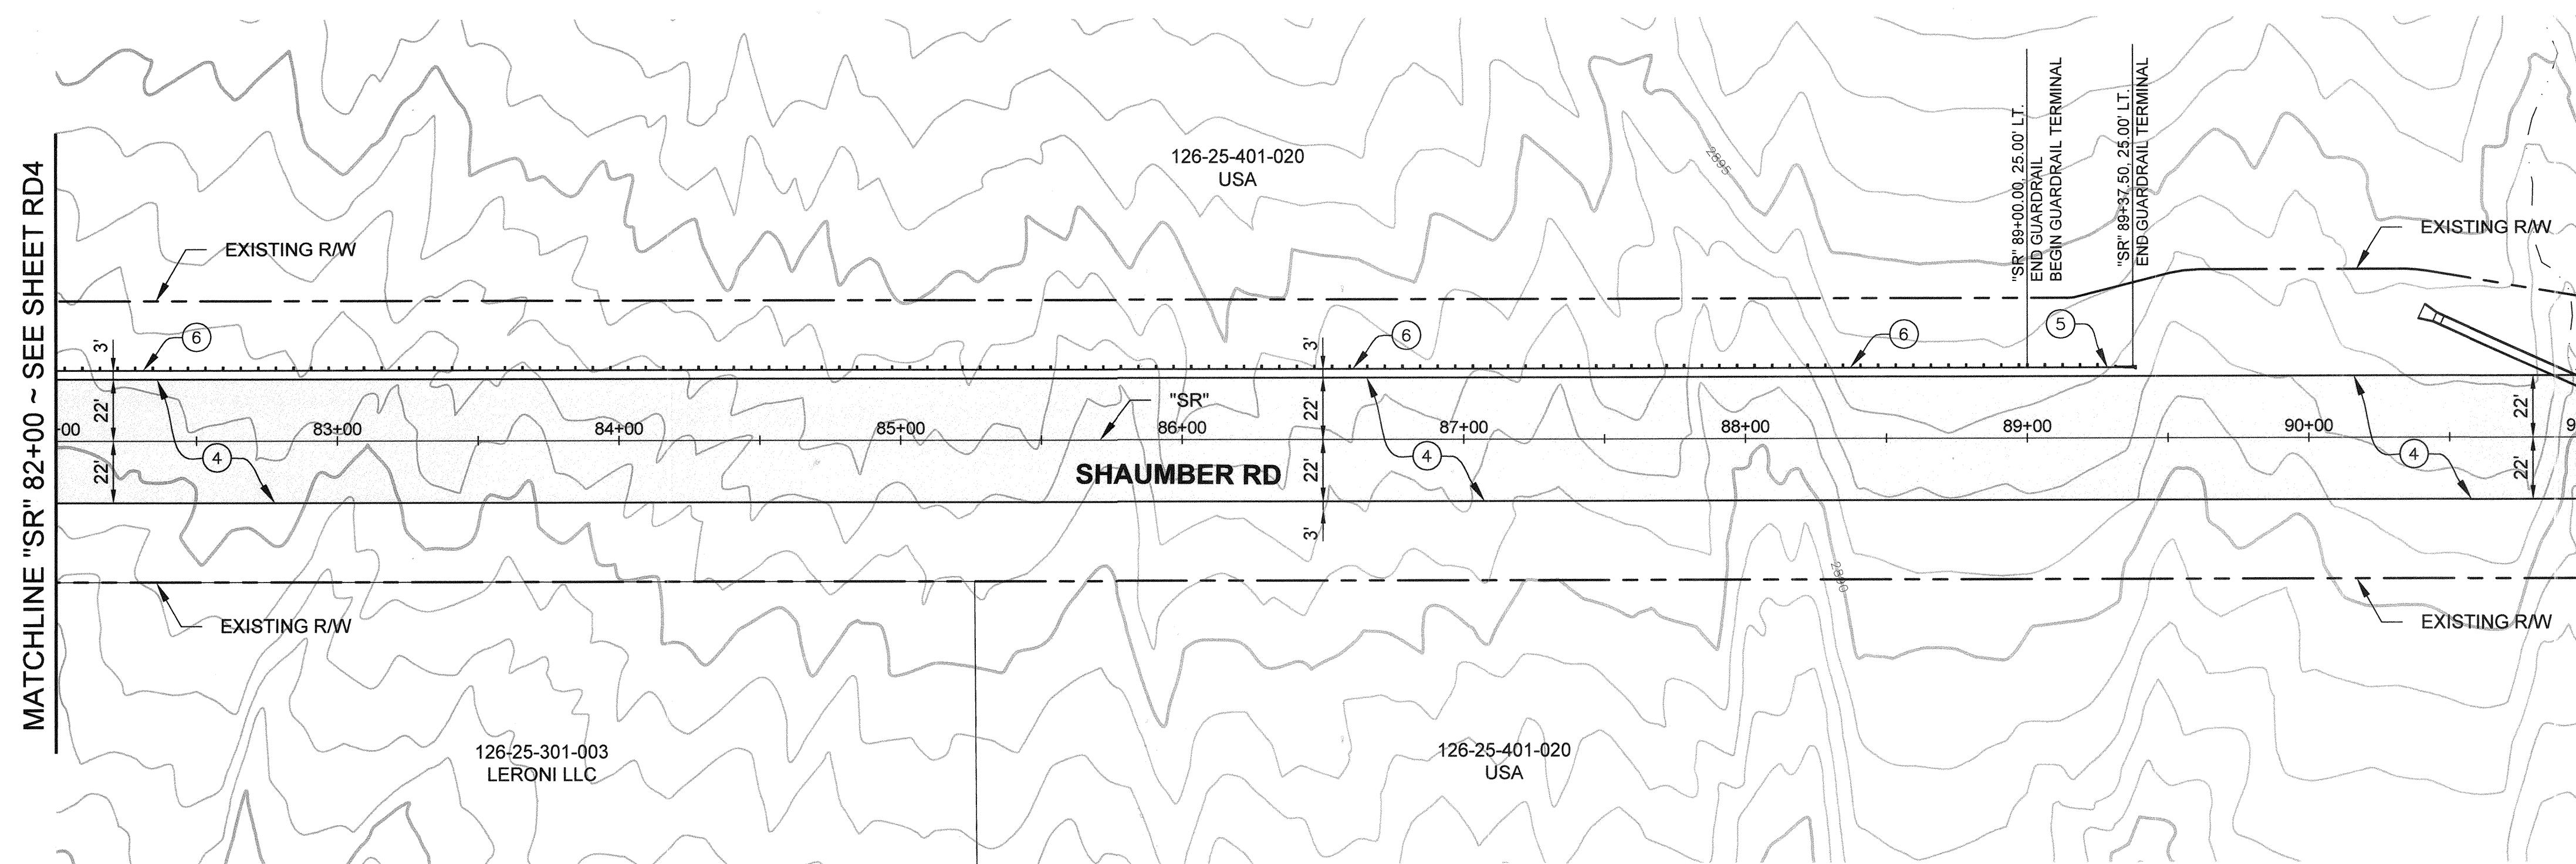

FOR GRADING
& DRAINAGE
SEE SHEET SD3

FOR STRIPING
& SIGNING
SEE SHEET ST3

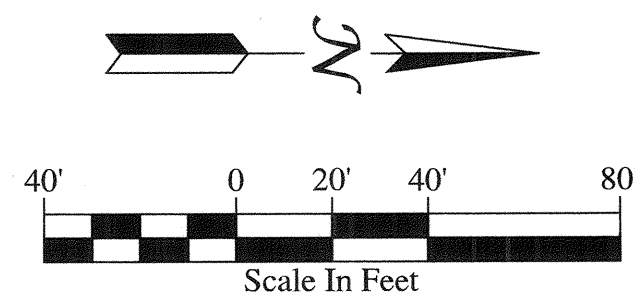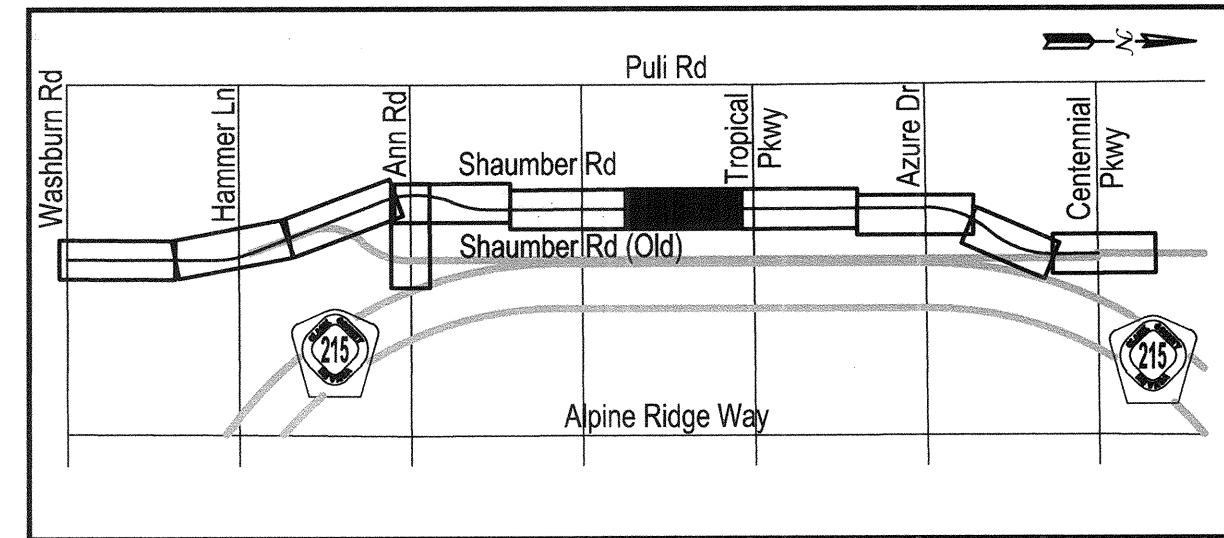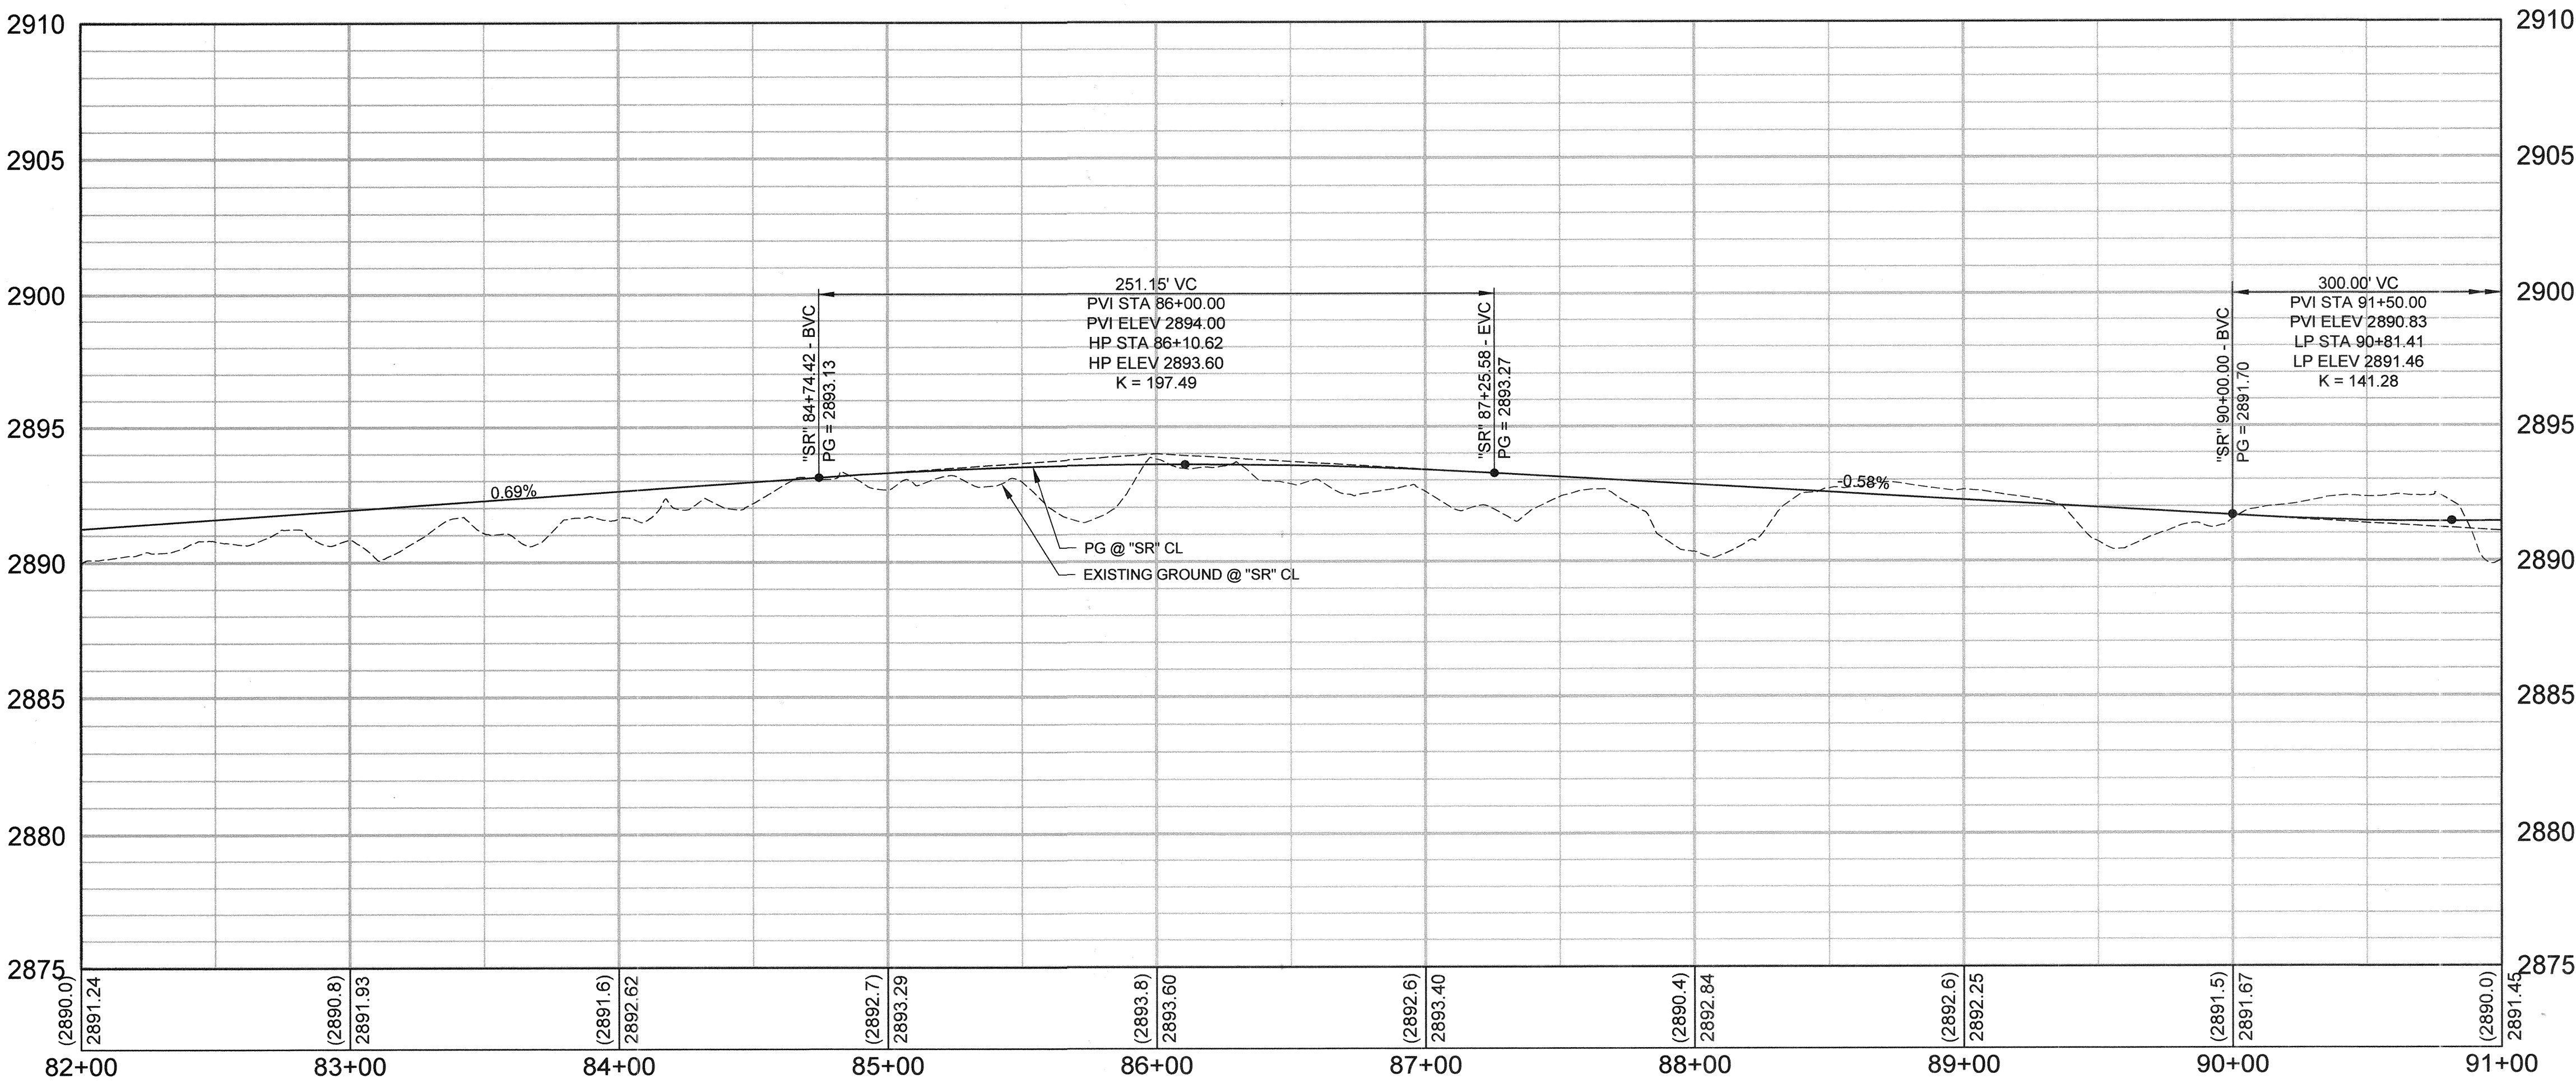

LEGEND:
AREA OF NEW AC PAVEMENT
(SEE ROADWAY TYPICAL SECTIONS)

- CONSTRUCTION NOTES
- 4 CONSTRUCT PAVEMENT SECTION No. 1 (SEE SHEET TY5)
 - 5 INSTALL TANGENTIAL GUARDRAIL TERMINAL (METHOD A) PER NDOT STD. DWG. No. R-8.2.1
 - 6 INSTALL GUARDRAIL PER NDOT STD. DWG. No. R-8.1.1

FAST
Call before you
UnderGround
1-702-432-5300
FREEWAY AND ARTERIAL
SYSTEM OF TRANSPORTATION

AVOID OVERHEAD POWER LINE CONTACT.
IT'S COSTLY.
**Call before you
Overhead**
1-702-227-2929
NV ENERGY ENVIRONMENT AND
SAFETY SERVICES DEPARTMENT

Call before you Dig
AVOID CUTTING UNDERGROUND
UTILITY LINES. IT'S COSTLY.
**Call
811**


REVISIONS		NO.		DATE		DESCRIPTION	
1		1					
2		2					
3		3					
4		4					
5		5					
6		6					

DEPARTMENT OF PUBLIC WORKS	
CAPITAL PROJECT MANAGEMENT	
CITY ENGINEER	ALENE PAVEVA, P.E.
PROGRAM MANAGER	JEREMY LEVITT, P.E.
DESIGNED BY	B. MAHAN
DRAWN BY	F. PAULLO
CHECKED BY	J. GRIEST
APPROVED BY	J. GRIEST

SHEET: ROADWAY PLAN & PROFILE "SR" 82+00 TO "SR" 91+00	
TITLE: SHAUMBER ROAD REALIGNMENT CENTENNIAL PKWY TO WASHBURN RD	

SHEET: RD5 21 of 52	
DATE	January 7, 2015
DRAWING NO.	107V6351



HANSEN NO.	45398
------------	-------

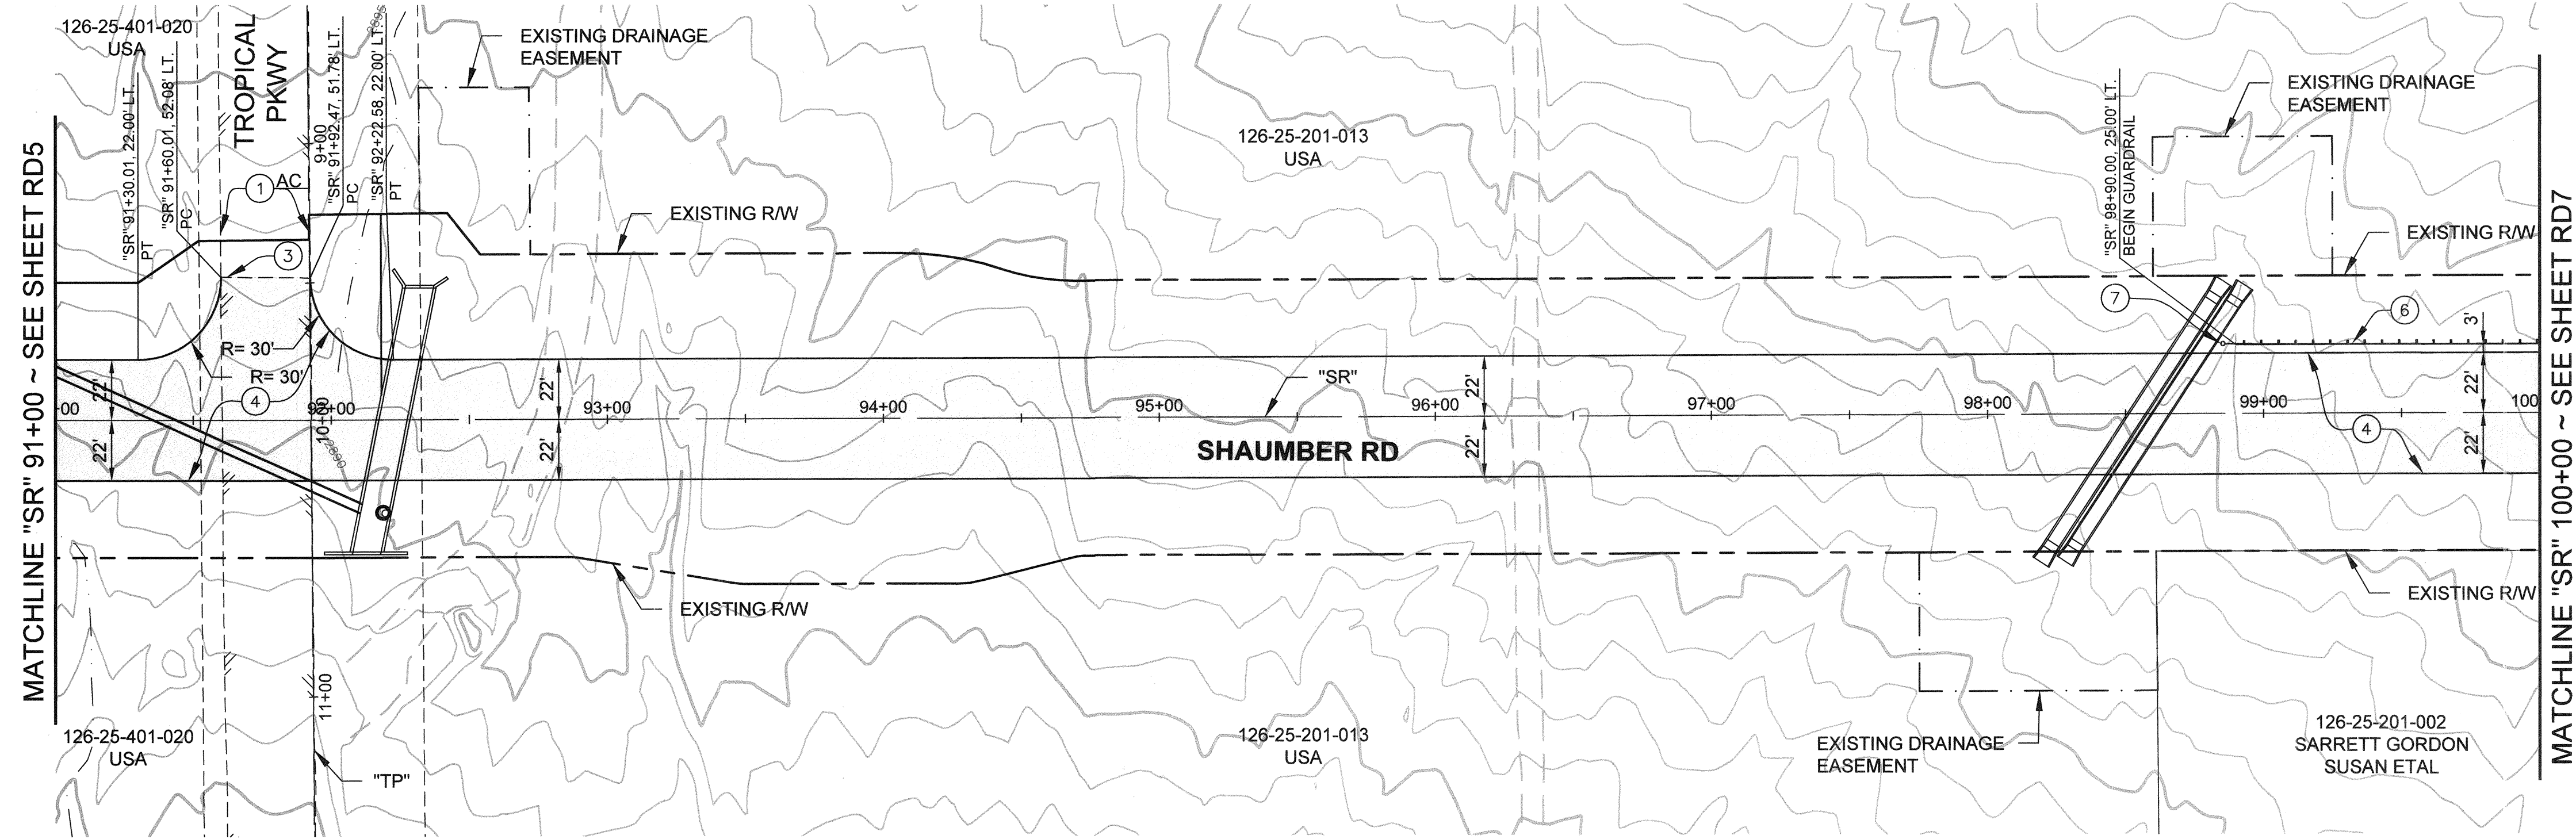

FOR GRADING
& DRAINAGE
SEE SHEET SD4

FOR STRIPING
& SIGNING
SEE SHEET ST4

FOR INTERSECTION
GRADING DETAILS
SEE SHEET DT3

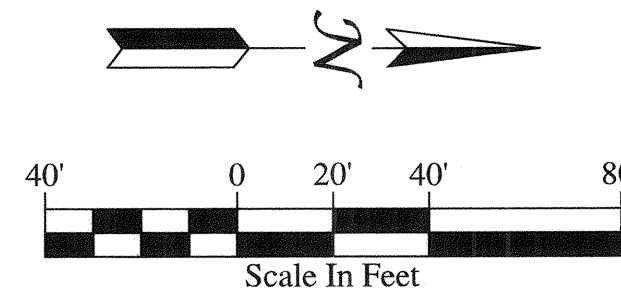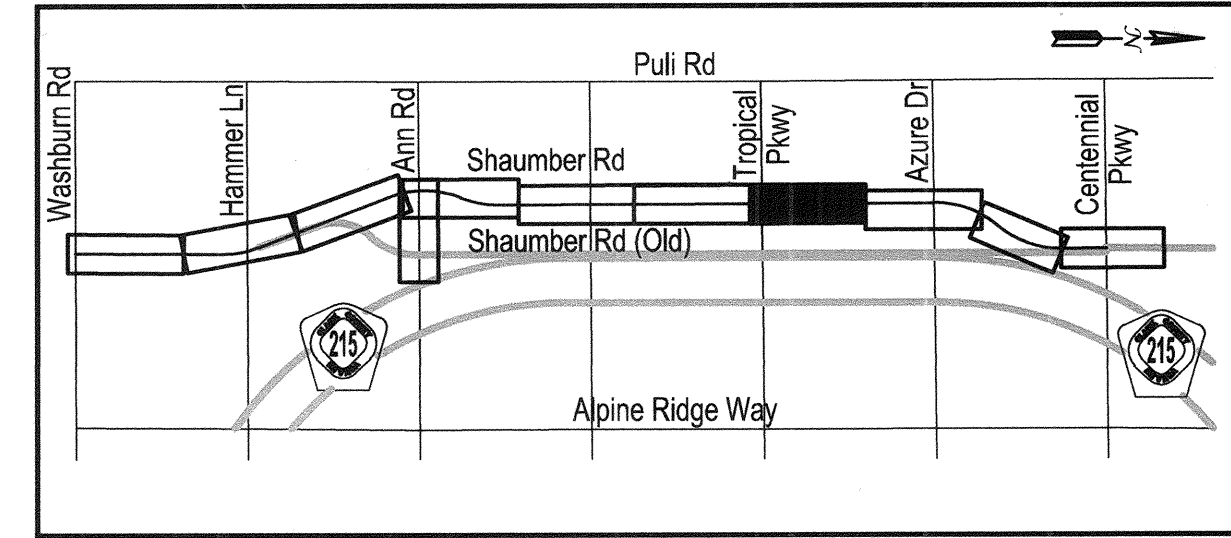


LEGEND:


AREA OF NEW AC PAVEMENT
(SEE ROADWAY TYPICAL SECTIONS)

CONSTRUCTION NOTES




1. PROTECT IN PLACE
2. SAWCUT & MATCH EXISTING
3. CONSTRUCT PAVEMENT SECTION No. 1 (SEE SHEET TY5)
4. INSTALL GUARDRAIL PER NDOT STD. DWG. No. R-8.1.1
5. INSTALL GUARDRAIL TRAILING END ANCHOR PER NDOT STD. DWG. No. R-8.2.2

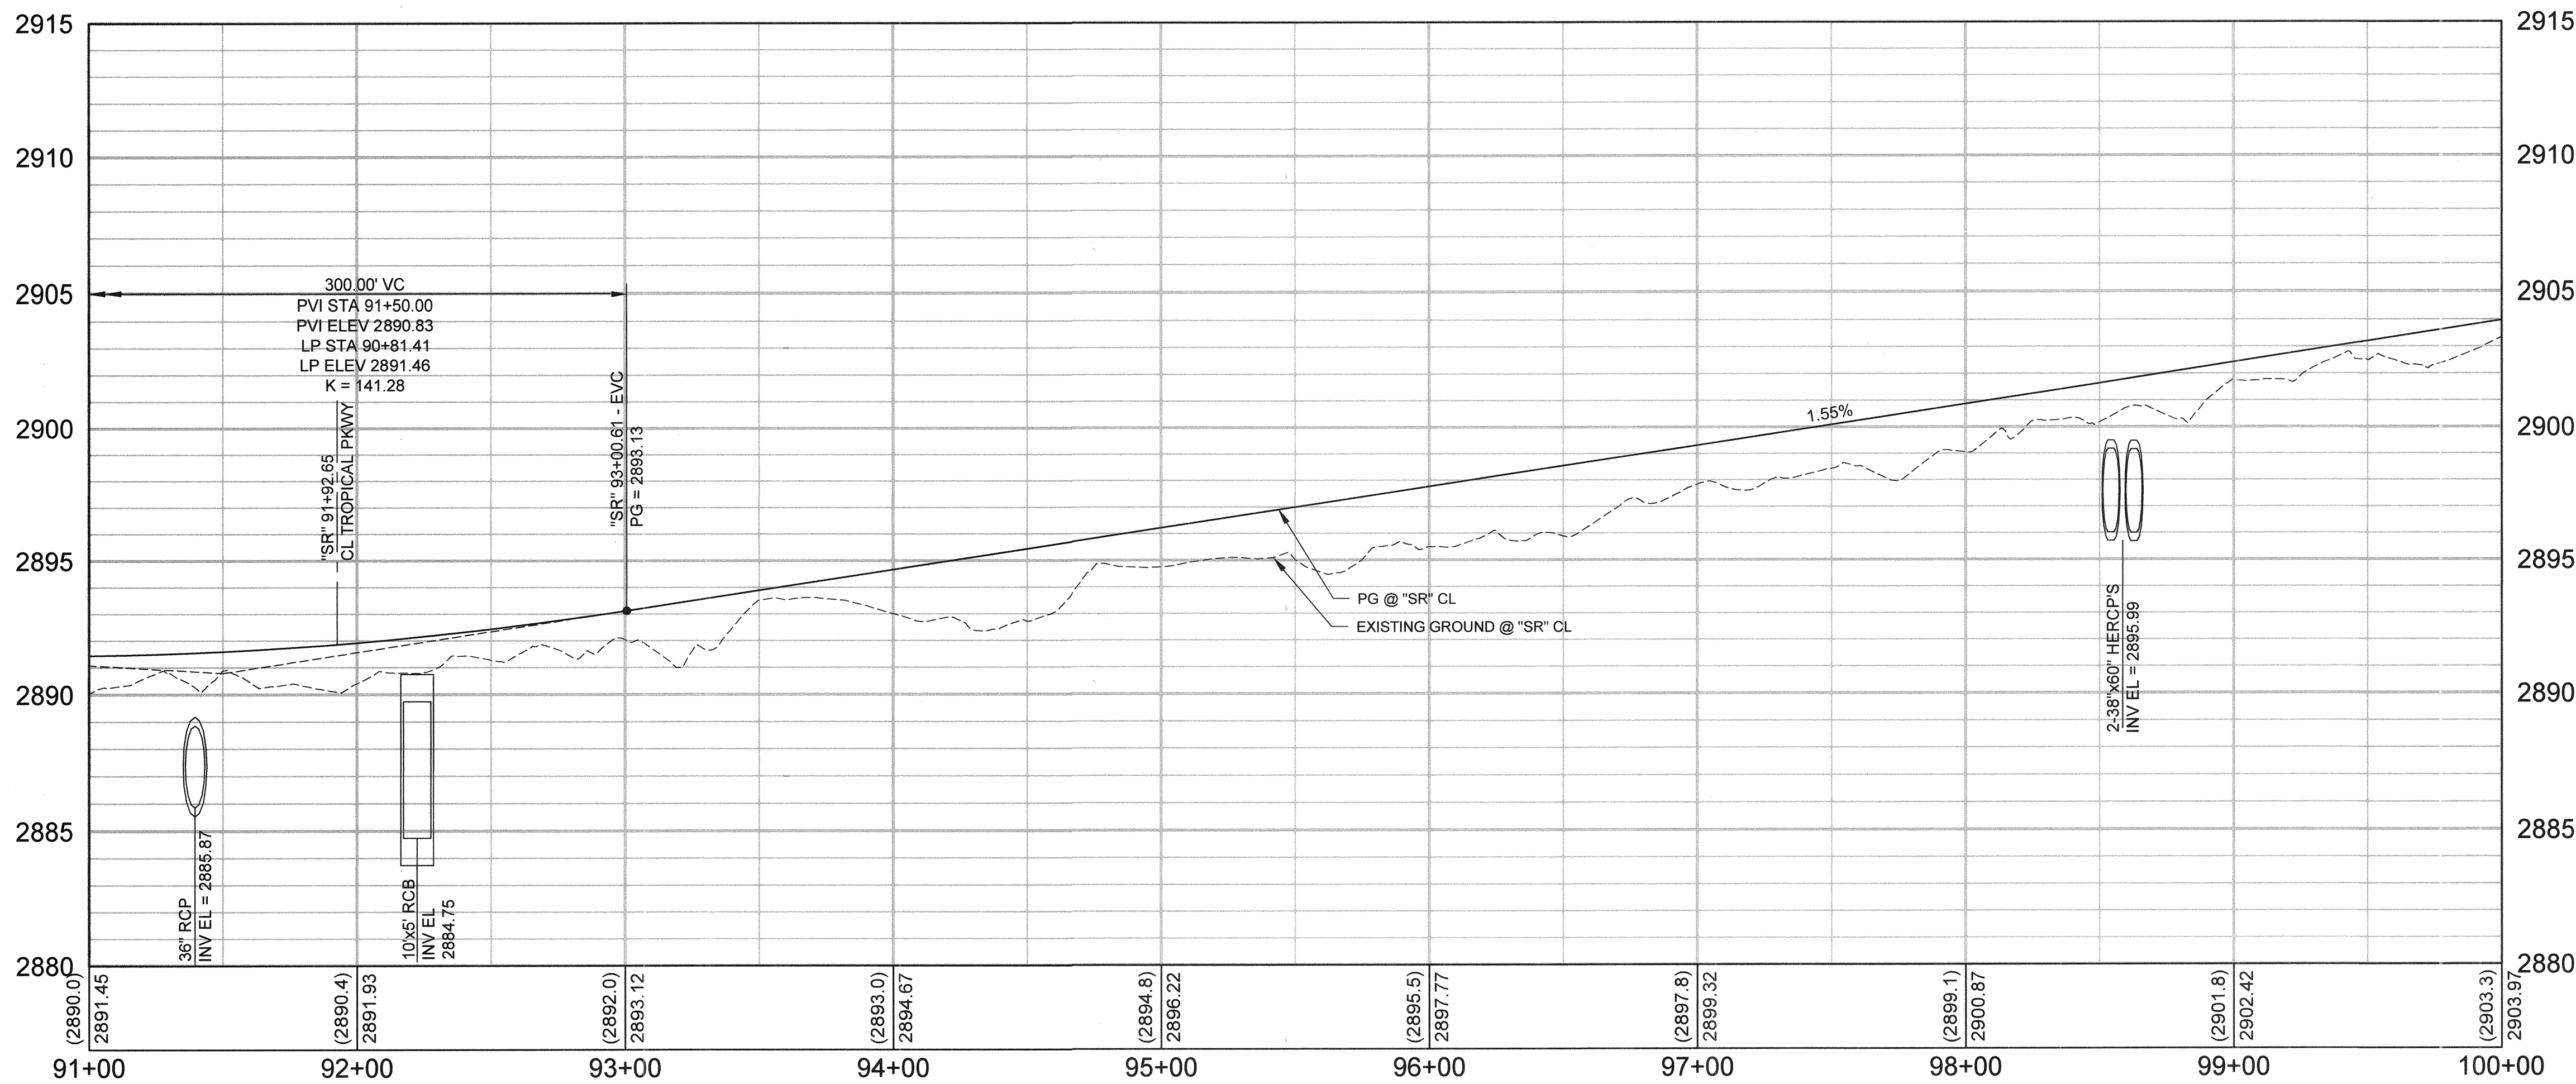

Call before you Overhead
1-702-227-2929
NV ENERGY ENVIRONMENT AND SAFETY SERVICES DEPARTMENT

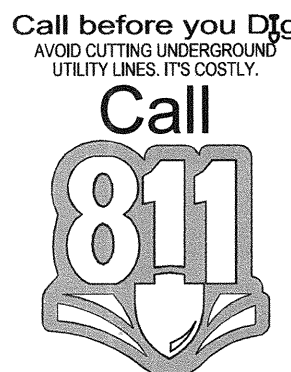


REVISIONS <table border="1"> <tr> <th>NO.</th> <th>DATE</th> <th>DESCRIPTION</th> </tr> <tr> <td>1</td> <td></td> <td></td> </tr> <tr> <td>2</td> <td></td> <td></td> </tr> <tr> <td>3</td> <td></td> <td></td> </tr> <tr> <td>4</td> <td></td> <td></td> </tr> <tr> <td>5</td> <td></td> <td></td> </tr> <tr> <td>6</td> <td></td> <td></td> </tr> <tr> <td>7</td> <td></td> <td></td> </tr> <tr> <td>8</td> <td></td> <td></td> </tr> <tr> <td>9</td> <td></td> <td></td> </tr> <tr> <td>10</td> <td></td> <td></td> </tr> </table>		NO.	DATE	DESCRIPTION	1			2			3			4			5			6			7			8			9			10			DEPARTMENT OF PUBLIC WORKS CAPITAL PROJECT MANAGEMENT CITY ENGINEER: ALLEN PAVELKA, P.E. PROGRAM MANAGER: JEREMY LEVITT, P.E. DESIGNED BY: B. MAHAN DRAWN BY: F. PAULLO CHECKED BY: J. GRIEST APPROVED BY: J. GRIEST CH2M HILL 2488 VILLAGE VIEW DRIVE, SUITE 330 PHOENIX, AZ 85028 PHONE 702-389-1175, FAX 702-389-1107
NO.	DATE	DESCRIPTION																																	
1																																			
2																																			
SHEET: ROADWAY PLAN & PROFILE "SR" 91+00 TO "SR" 100+00 TITLE: SHAUMBER ROAD REALIGNMENT CENTENNIAL PKWY TO WASHBURN RD		PROFESSIONAL ENGINEER - STATE OF NEVADA JEFFREY N. GRIEST EXP. 06/30/15 CIVIL No. 17166 SHEET: RD6 22 of 52 DATE: January 7, 2015 DRAWING NO. 107V6351																																	

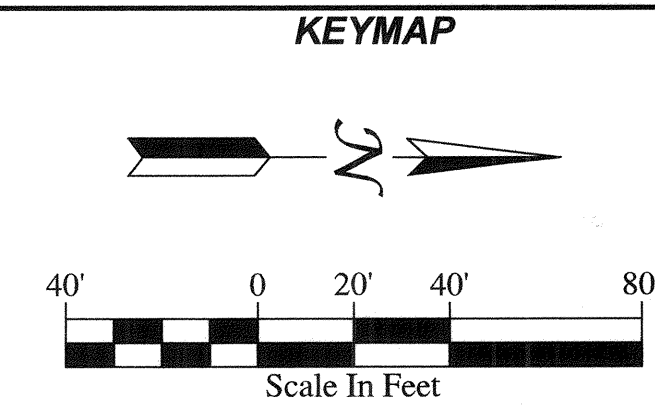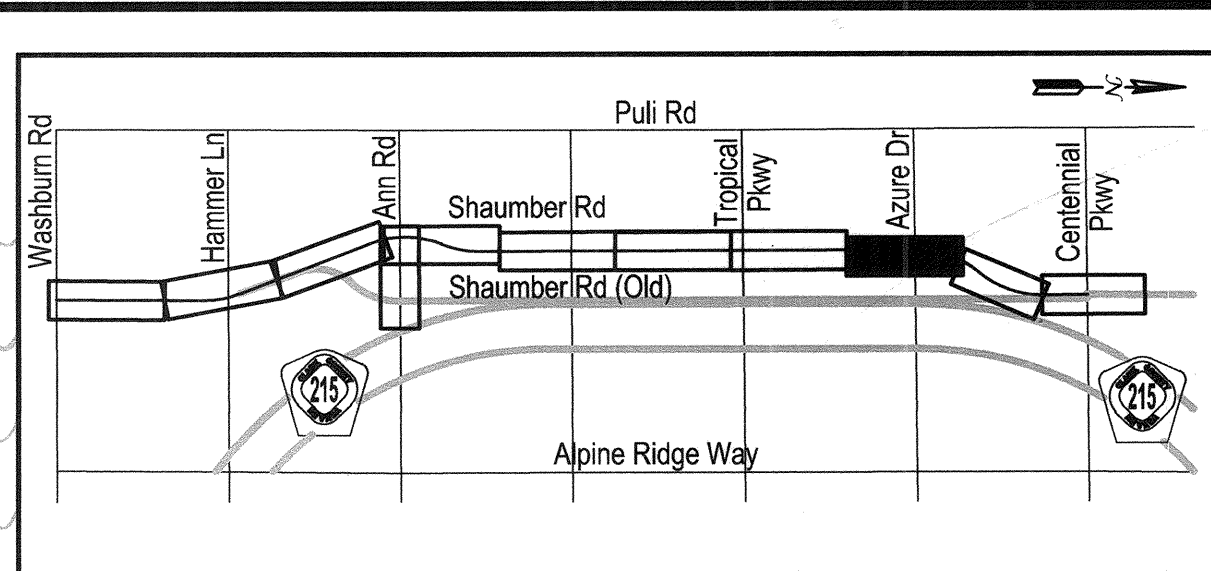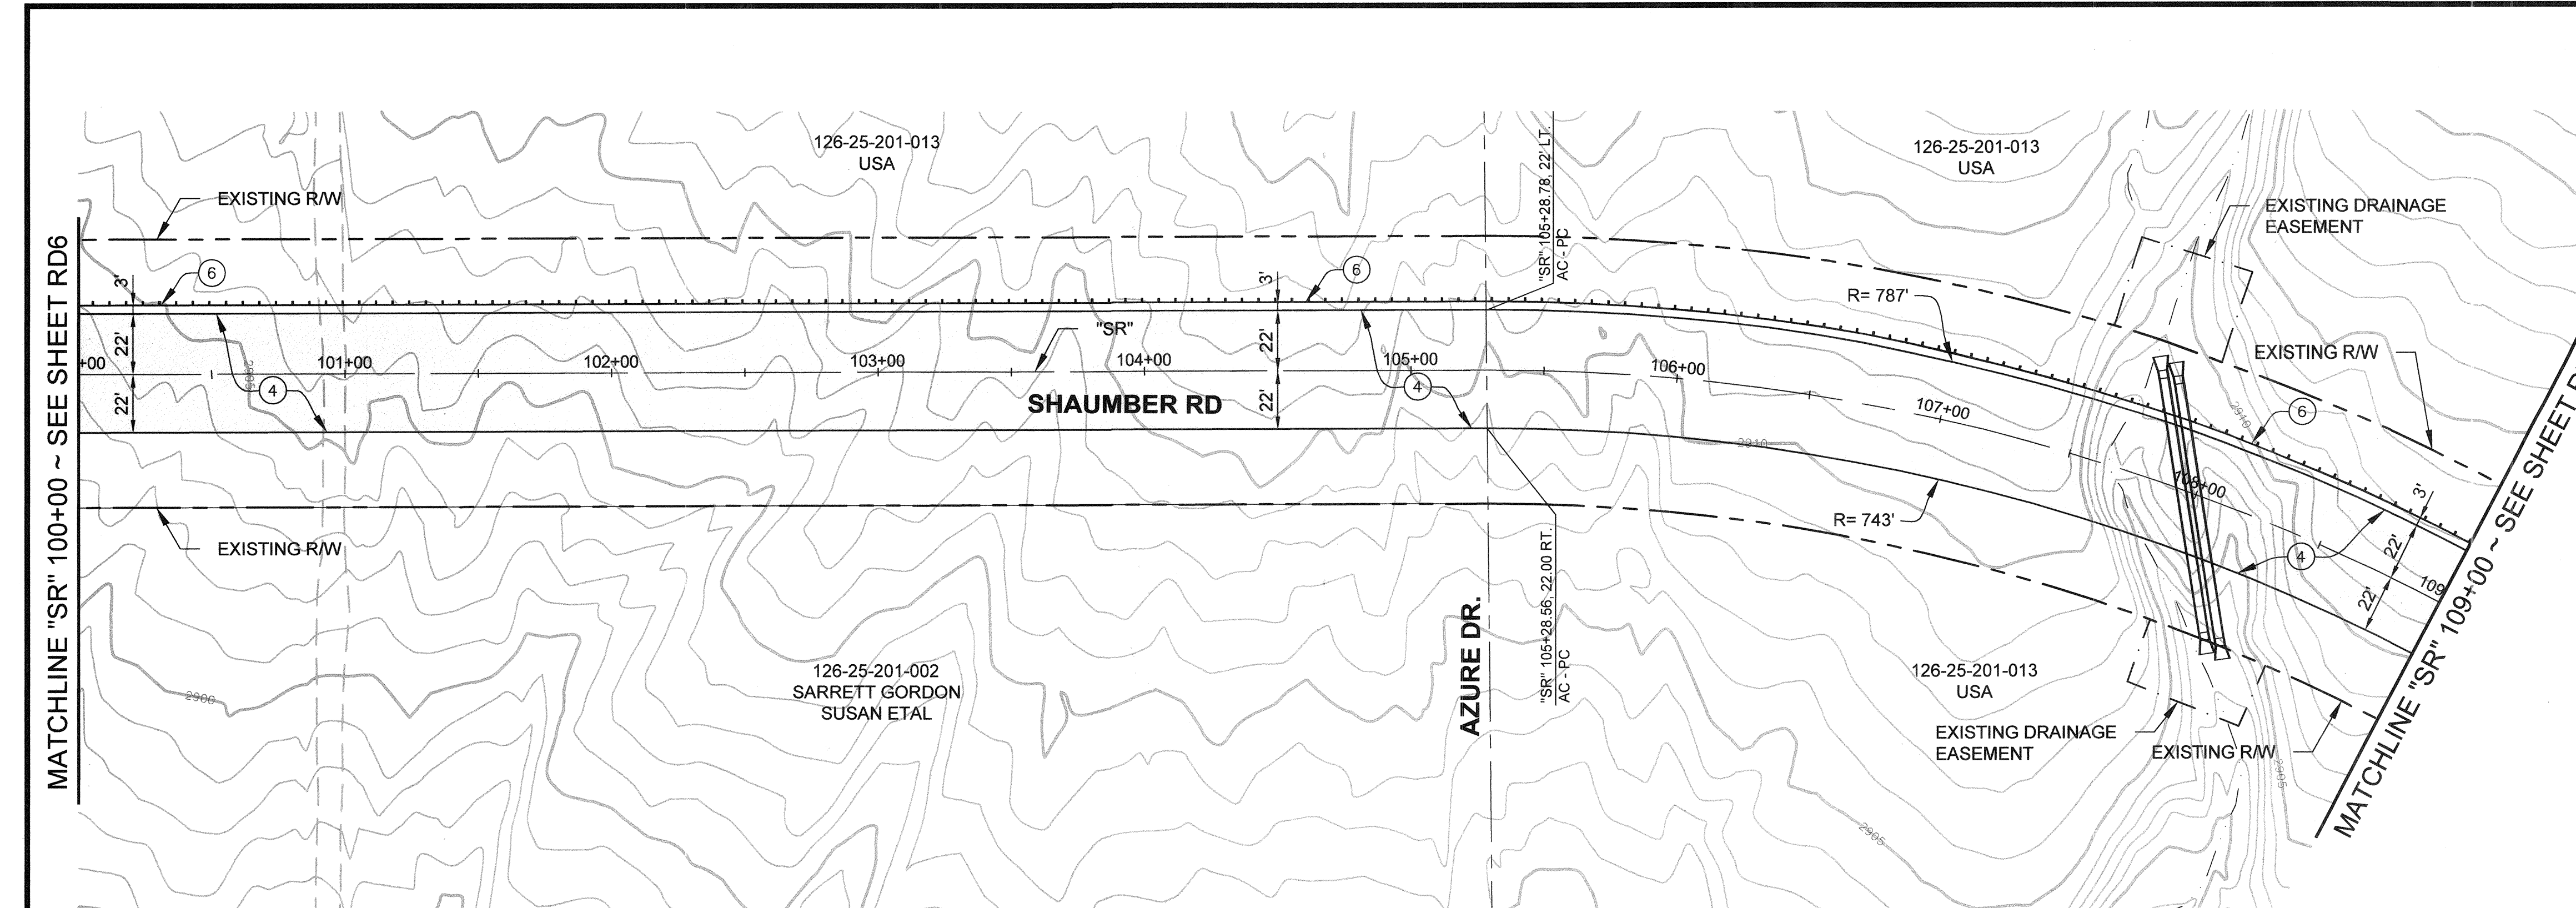


- LEGEND:**
- AREA OF NEW AC PAVEMENT (SEE ROADWAY TYPICAL SECTIONS)
- CONSTRUCTION NOTES**
- ④ CONSTRUCT PAVEMENT SECTION No. 1 (SEE SHEET TY5)
 - ⑥ INSTALL GUARDRAIL PER NDOT STD. DWG. No. R-8.1.1

**FOR GRADING
& DRAINAGE
SEE SHEETS SD4**

**FOR STRIPING
& SIGNING
SEE SHEET ST4**

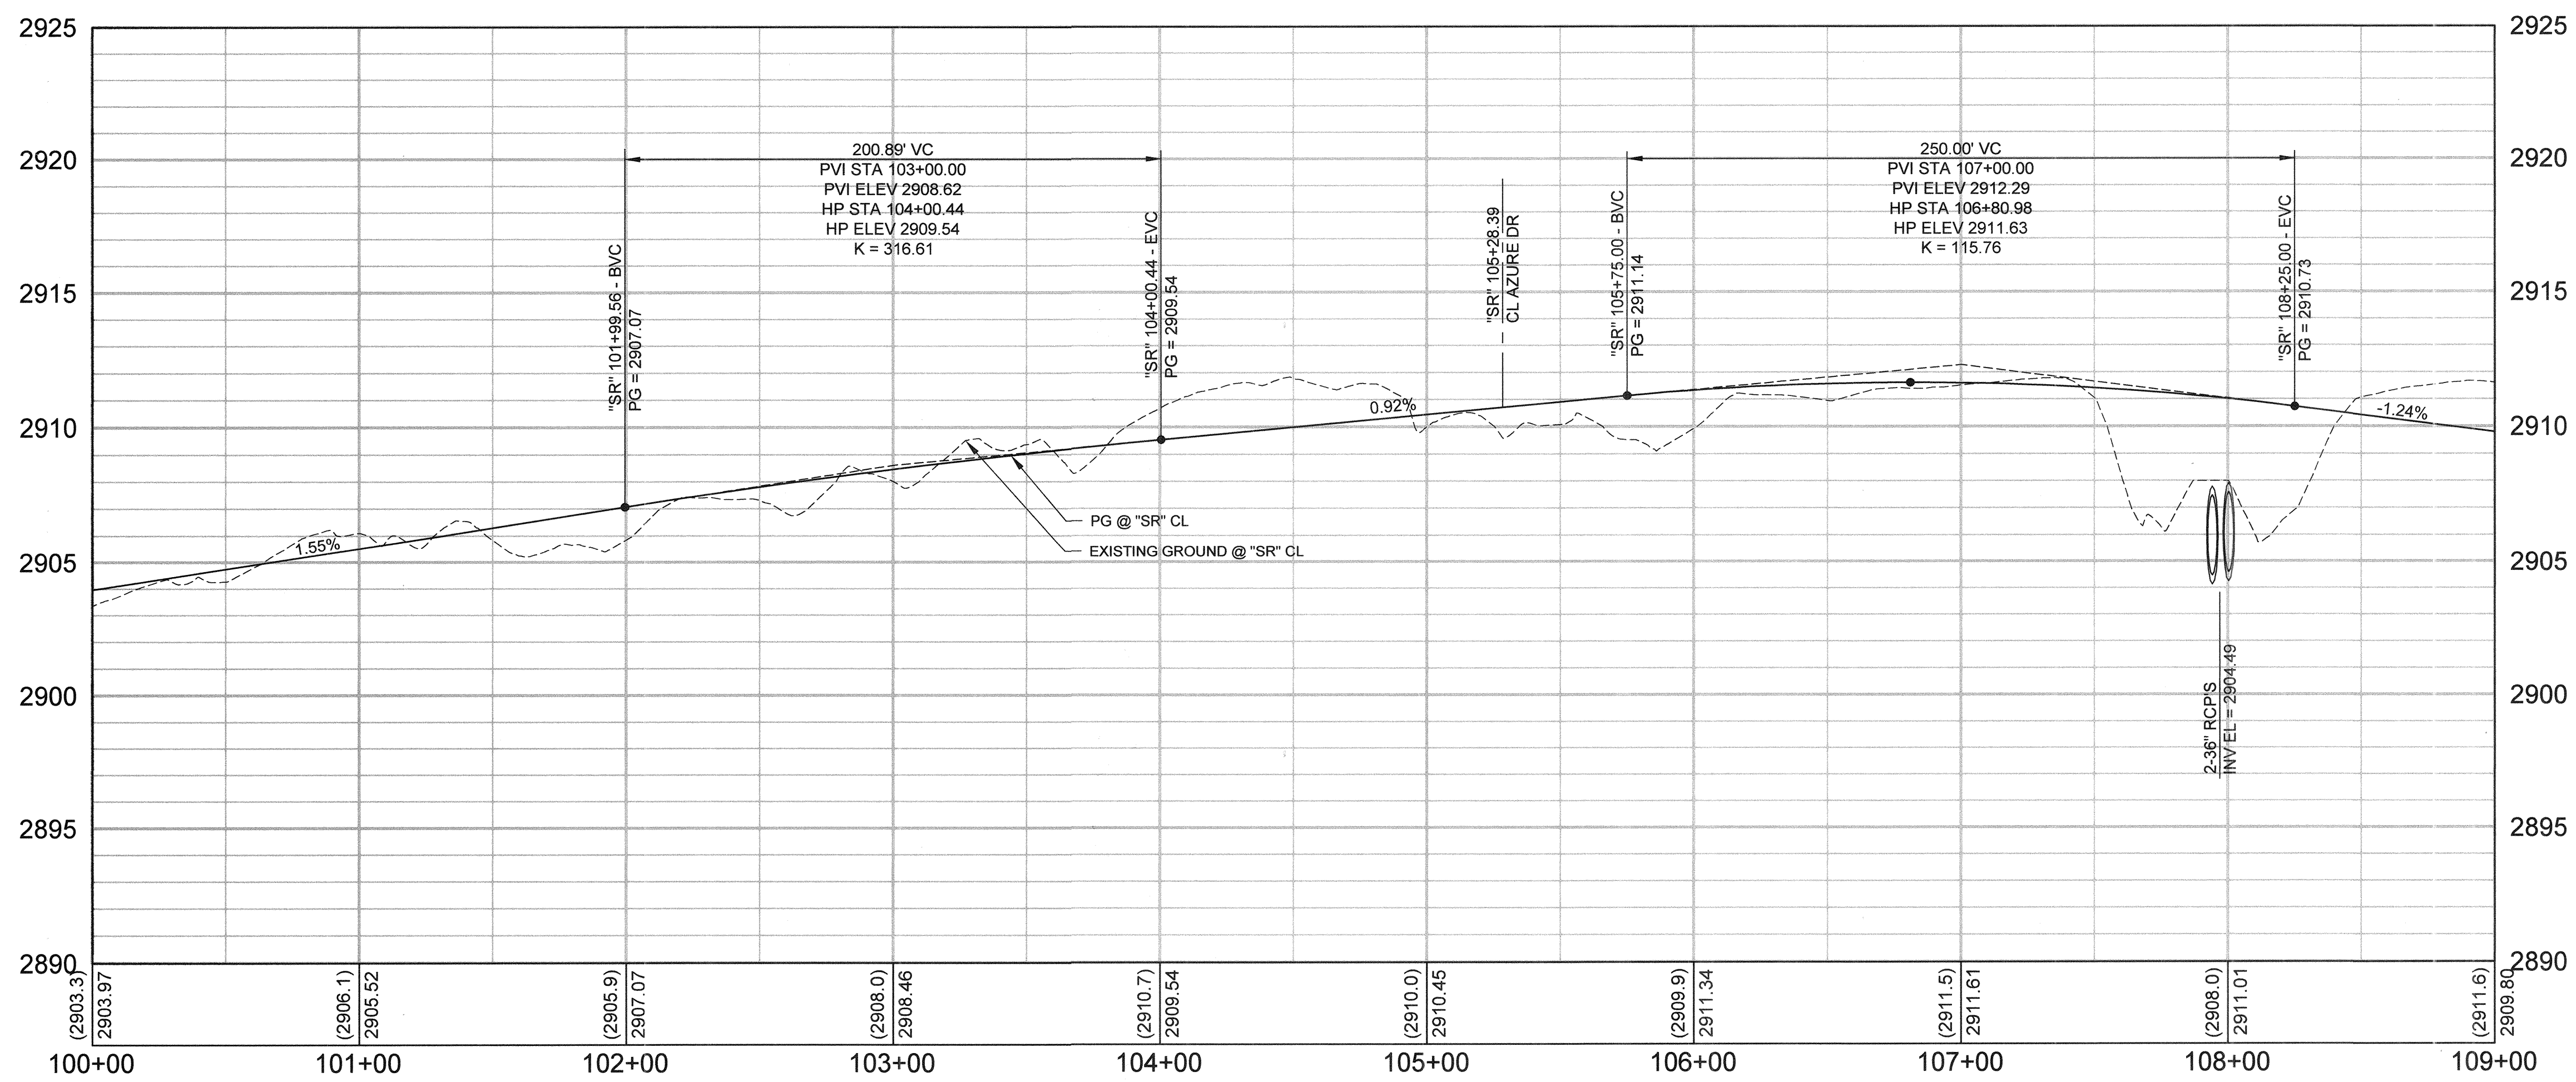

Call before you Dig
Overhead
1-702-227-2929
NV ENERGY ENVIRONMENT AND SAFETY SERVICES DEPARTMENT

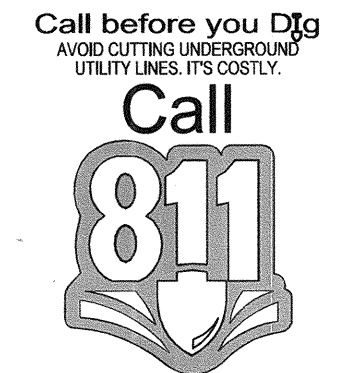

REVISIONS		DATE		DESCRIPTION	
NO.	DATE	NO.	DATE	NO.	DESCRIPTION
1		1		1	
2		2		2	
3		3		3	
4		4		4	
5		5		5	
6		6		6	
7		7		7	
8		8		8	
9		9		9	
10		10		10	

DEPARTMENT OF PUBLIC WORKS

CAPITAL PROJECT MANAGEMENT

CITY ENGINEER: ALENE PAVELKA, P.E.
PROGRAM MANAGER: JEREMY LEVITT, P.E.
DESIGNED BY: B. MAHAN
DRAWN BY: F. PAULLO
CHECKED BY: J. GRIEST
APPROVED BY: J. GRIEST

CH2M HILL
2448 VILLAGE VIEW DRIVE, SUITE 300
PHOENIX, AZ 85024
PHONE 702-388-1175, FAX 702-388-1107

ROADWAY PLAN & PROFILE
"SR" 100+00 TO "SR" 109+00

TITLE: SHAUMBER ROAD REALIGNMENT
CENTENNIAL PKWY TO WASHBURN RD

PROFESSIONAL ENGINEER
JEFFREY N. GRIEST
Exp. 06/30/15
CIVIL
No. 17166
1-7-16

SHEET: RD7
23 of 52
DATE: January 7, 2015
DRAWING NO: 107V6351

HANSEN NO. 45398