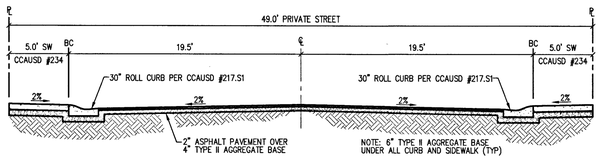

A. 49' INTERIOR STREET SECTION (PRIVATE)
NOT TO SCALE — ONSITE PRIVATE STREETS

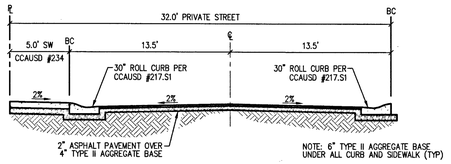

B. 32' INTERIOR STREET SECTION (PRIVATE)
NOT TO SCALE — ONSITE PRIVATE STREETS

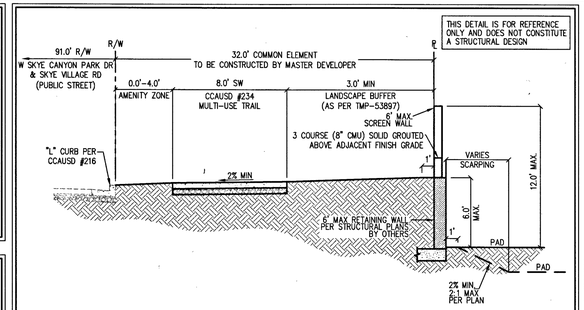

2. PERIMETER SECTION - PAD ABOVE STREET W/ RETAINING WALL
NOT TO SCALE — W SKYE CANYON PARK DR & SKYE VILLAGE RD (PUBLIC)

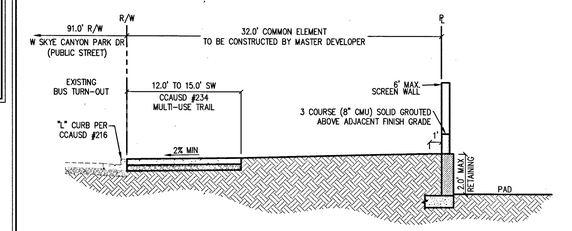

3. PERIMETER SECTION - PAD ABOVE STREET W/O RETAINING WALL
NOT TO SCALE — W SKYE CANYON PARK DR (PUBLIC)

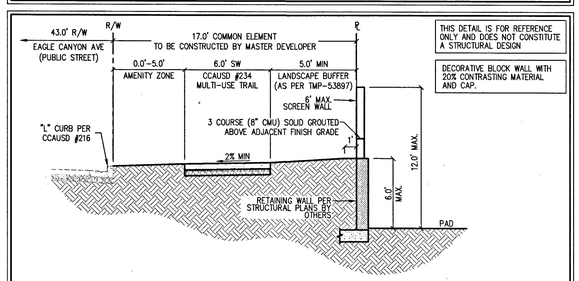

4. PERIMETER SECTION - PAD ABOVE STREET W/ RETAINING WALL
NOT TO SCALE — EAGLE CANYON AVE (PUBLIC)

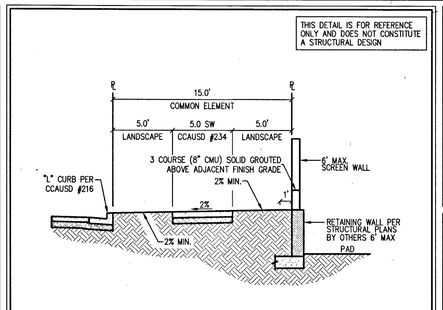

6. ENTRY STREET W/ RETAINING WALL
NOT TO SCALE — ON-SITE

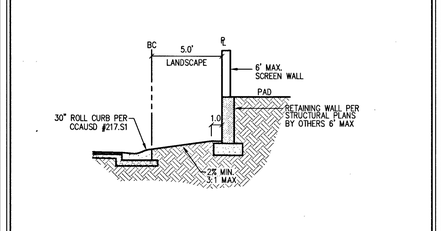

7. CORNER LOT W/O SIDEWALK & W/ RETAINING WALL
NOT TO SCALE — ON-SITE

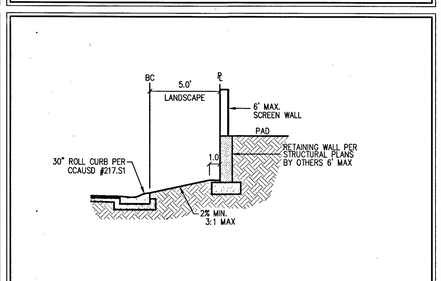

8. CORNER LOT W/O SIDEWALK & W/ RETAINING WALL
NOT TO SCALE — ON-SITE

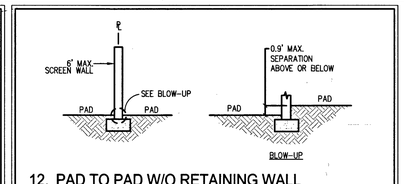

12. PAD TO PAD W/O RETAINING WALL
NOT TO SCALE — ON-SITE

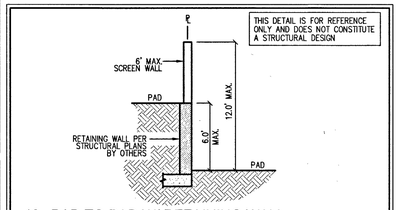

13. PAD TO PAD W/ RETAINING WALL
NOT TO SCALE — ON-SITE

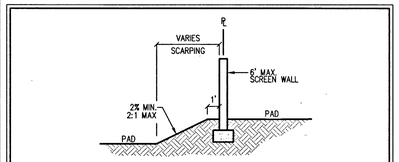

14. PAD TO PAD W/ SCARPING
NOT TO SCALE — ON-SITE

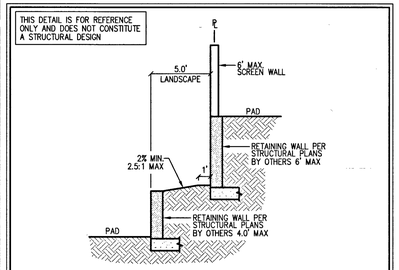

15. PAD TO PAD W/ RETAINING WALL
NOT TO SCALE — ON-SITE

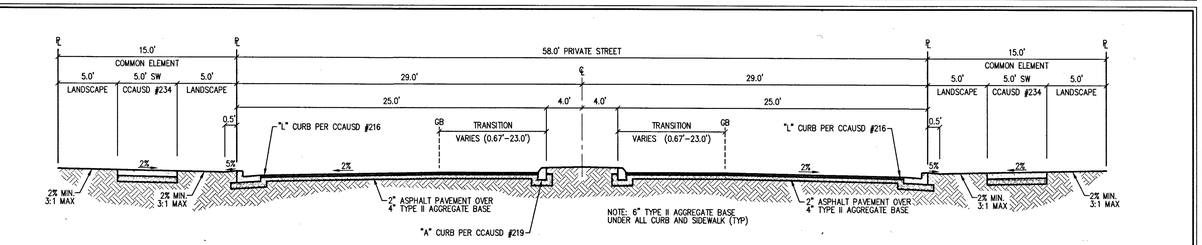

C. 58' ENTRY STREET SECTION (PRIVATE)
NOT TO SCALE — ONSITE PRIVATE STREETS

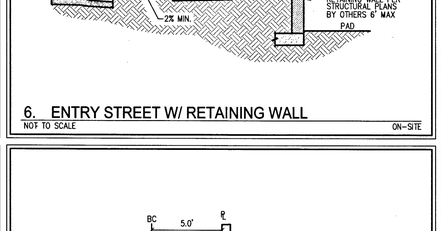

9. CORNER LOT W/O RETAINING WALL
NOT TO SCALE — ON-SITE

16. CORNER LOT W/ SIDEWALK & RETAINING WALL
NOT TO SCALE — ON-SITE

17. CORNER LOT W/ SIDEWALK & RETAINING WALL
NOT TO SCALE — ON-SITE

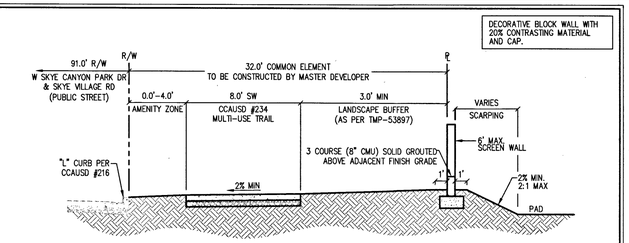

1. PERIMETER SECTION - PAD ABOVE STREET W/O RETAINING WALL
NOT TO SCALE — W SKYE CANYON PARK DR & SKYE VILLAGE RD (PUBLIC)

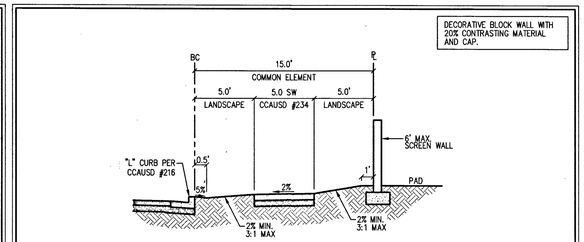

5. ENTRY STREET W/O RETAINING WALL
NOT TO SCALE — ON-SITE

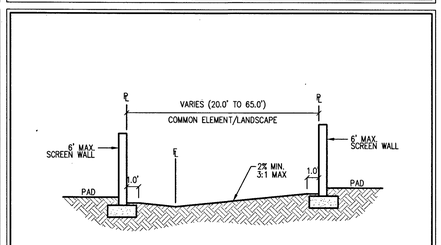

11. COMMON ELEMENT
NOT TO SCALE — ON-SITE

SLATER HANIFAN GROUP
CONSULTING ENGINEERS & PLANNERS
5740 S. ARVILLE STREET #216, LAS VEGAS, NV 89118
PHONE (702) 284-5300 FAX (702) 284-5399

NO.	DESCRIPTION	DATE	BY	APP. DATE	APP.

CITY OF LAS VEGAS, NEVADA

PULTE HOMES

SKYE CANYON PARCEL 1.1 - PHASE 2
STREET SECTIONS AND GRADING DETAILS I

S7 T 12 S R 60 E

DATE: 7/14/15
DRAFTER: JW/JM
DESIGNER: MAK
CHECKED: CAL

PROJECT NO.
OLY1401-002

LICENSED PROFESSIONAL ENGINEER COREY A. LIEBER Exp. 12/31/2015 CIVIL No. 015875 STATE OF NEVADA
7-14-15

D-1
SHEET 5 OF 22

H #57153
CLV #107Y5009-1.1-2

i:\oly\401-002 skye canyon 1-1\dwg\mmrox\parcel 1-1 phase 2\oly401-002 p1-1 drill-2.dwg 7/14/2015 7:06 AM Jason Webb