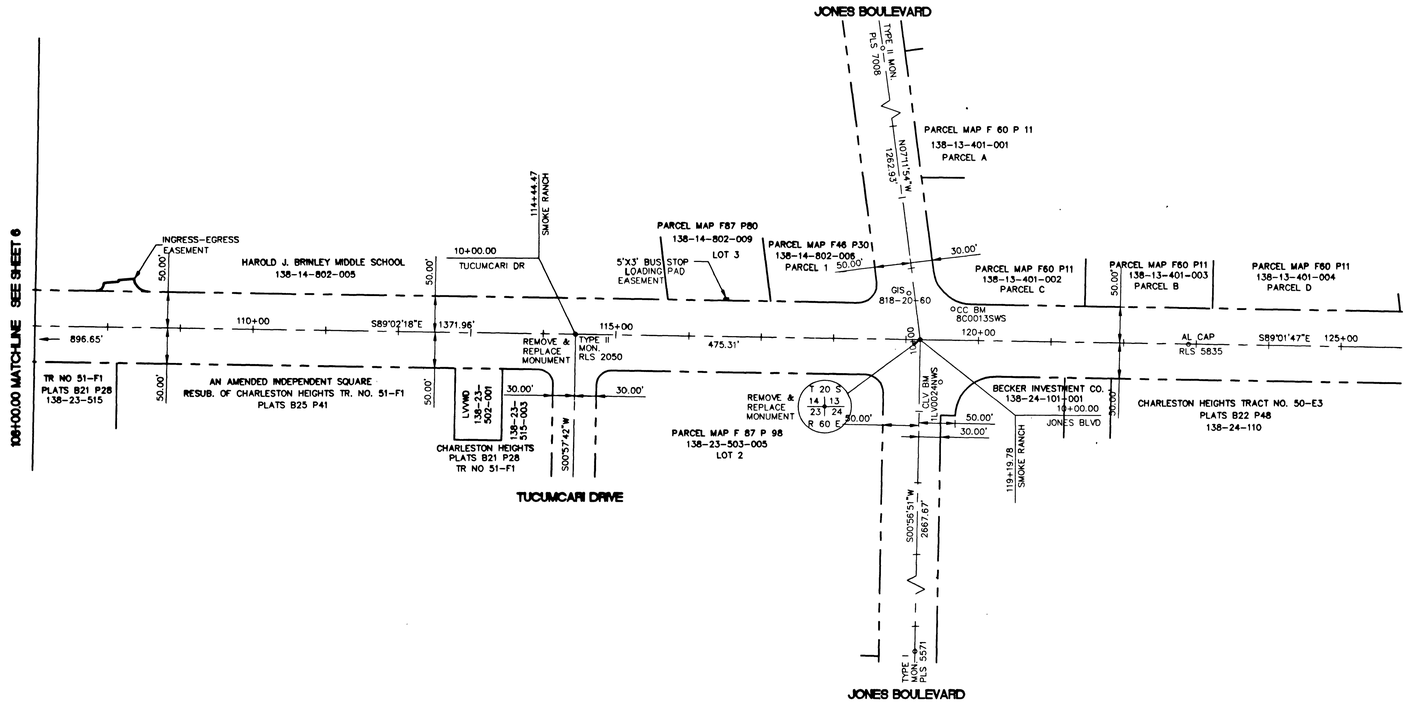

SMOKE RANCH ROAD

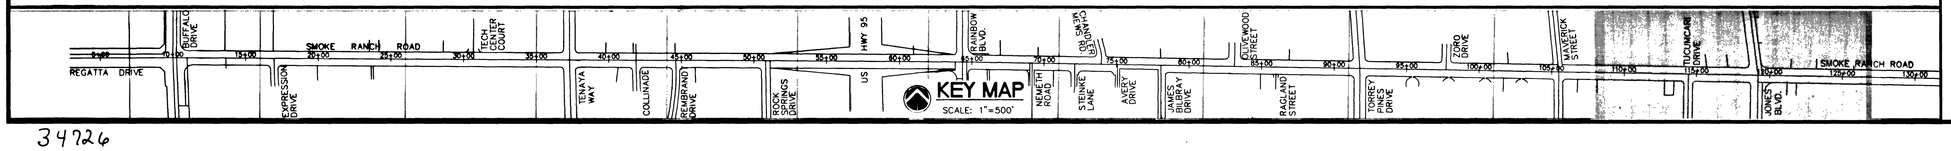

BASIS OF BEARINGS

THE BASIS OF BEARINGS FOR THIS SURVEY SHOWN HEREON IS GRID NORTH AS DEFINED BY THE NEVADA COORDINATE SYSTEM OF 1983 (NCS 83) EAST ZONE (2701) REFERENCING CLARK COUNTY GIS CONTROL POINTS 818-20-60 AND 819-20-60.

DESCRIPTION	NORTHING (METERS)	EASTING (METERS)	COMBINED SCALE FACTOR
818-20-60	8161280.028	232336.621	818-20-60
819-20-60	8161613.437	227383.228	819-20-60

BENCHMARKS:

CITY OF LAS VEGAS VERTICAL CONTROL
RIVET AND PLATE IN TOP OF CURB, SW RETURN OF SMOKE RANCH ROAD AND ROCK SPRING DRIVE.
STATION: 0L00
22NNE6
ELEVATION: 715.5630 METERS (NAVD88)
2347.643 FEET

CITY OF LAS VEGAS VERTICAL CONTROL
RIVET AND PLATE IN TOP OF CURB, SW RETURN OF SMOKE RANCH ROAD AND MAVERICK STREET.
STATION: 0LV00
23NNE6
ELEVATION: 695.0159 METERS (NAVD88)
2280.231 FEET

AVOID CUTTING UNDERGROUND UTILITIES. IT'S COSTLY.
CALL before you Dig
1-800-227-2600
UNDERGROUND SERVICE (USA)

GRAPHIC SCALE

100 0 50 100 200

(IN FEET)
1 inch = 100 ft.

REVISIONS	DATE

SCALE (H) 1"=100' | SCALE (V) NONE | W.A. #
FLD. BK. # | DATE 11-27-00 | DESIGN BY SWE

3610 North Rancho Drive
Las Vegas, Nevada 89130
Telephone: (702) 648-9700
fax: (702) 648-4143
LAND PLANNING MAPPING DEVELOPMENT
ENGINEERING SOUTHWEST

DEPARTMENT OF PUBLIC WORKS

PROJECT: SMOKE RANCH ROAD IMPROVEMENTS

TITLE: HORIZONTAL CONTROL 107+00.00 TO 121+00.00

PROFESSIONAL ENGINEER STATE OF NEVADA
TIMOTEO MORENO
No. 10361
12/01

SHEET HC-03
SID # 01.1730.20
DRAWING NO. 107-V3353
7/68

34726