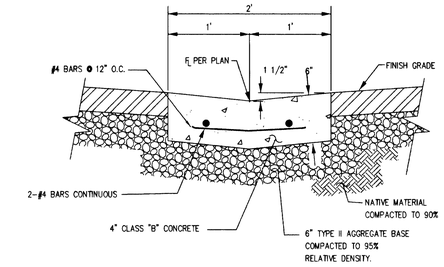

A DTI DETAIL A NOT TO SCALE
2' CONCRETE VALLEY GUTTER DETAIL

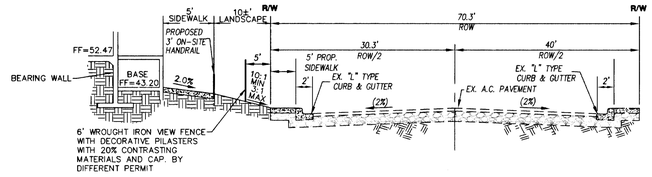

F DTI SECTION F C.C.A.U.S.D.# 205
FIFTEENTH

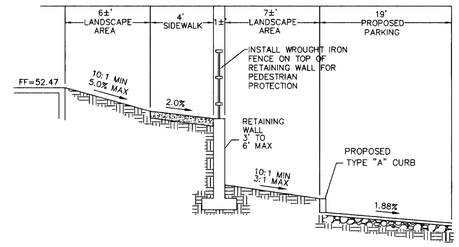

J DTI SECTION J
NOT TO SCALE

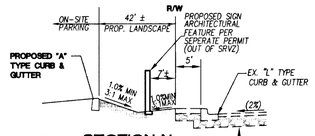

N DTI SECTION N
NOT TO SCALE

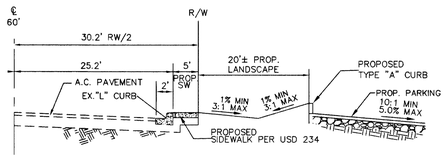

G DTI SECTION G C.C.A.U.S.D.# 205
OGDEN AVE

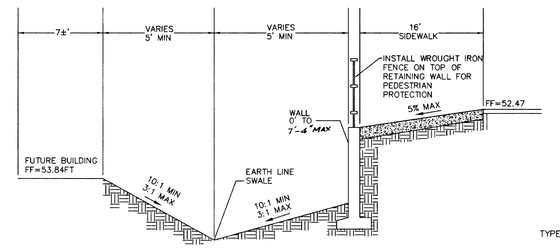

K DTI SECTION K
NOT TO SCALE

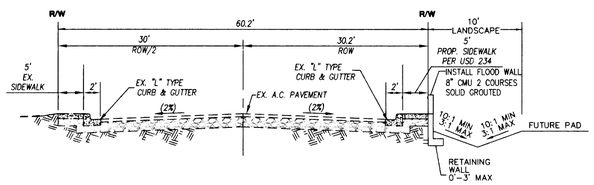

C DTI SECTION C C.C.A.U.S.D.# 205
OGDEN AVE

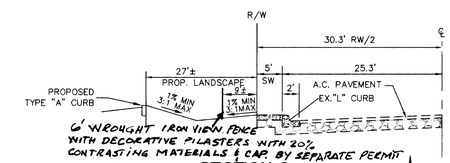

O DTI SECTION O
NOT TO SCALE

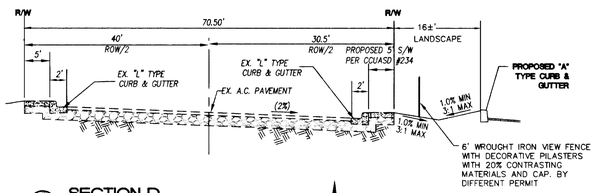

D DTI SECTION D
FOURTEENTH ST

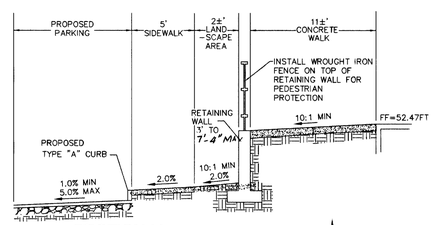

H DTI SECTION H
NOT TO SCALE

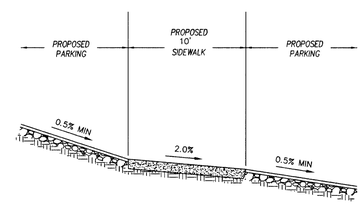

L DTI SECTION L
NOT TO SCALE

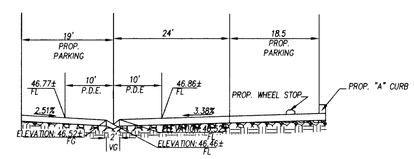

P DTI SECTION P
P.D.E. NTS

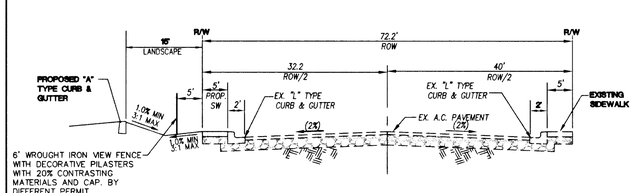

SECTION E C.C.A.U.S.D.# 205 E DTI
STEWART AVE

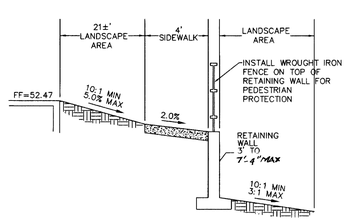

I DTI SECTION I
NOT TO SCALE (PROPOSED)

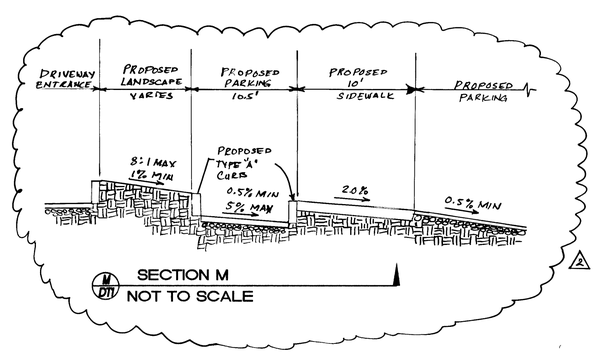

M DTI SECTION M
NOT TO SCALE

NOTE:

ALL PRIVATE DRIVES ARE P.U.E., PUBLIC SEWER EASEMENTS, AND PUBLIC DRAINAGE EASEMENTS TO BE PRIVATELY MAINTAINED BY HOA

105611
97263

REV.	DATE	DESCRIPTION	APPROVAL
1	10-5-07	REVISED DETAIL "M"	RK

SHT. NO.

JPL ENGINEERING INC.
8620 SOUTH EASTERN AVE, SUITE 8
LAS VEGAS, NV 89123
Phone (702) 898-6269 • Fax (702) 896-0647

ST. BRIDGET'S CHURCH

DETAIL SHEET

SEPTEMBER 2006

8/31/06

JOB # 05-086

SHEET NO.:
DT1
6 OF 8 SHEETS

CLV DWG NO. 10014732