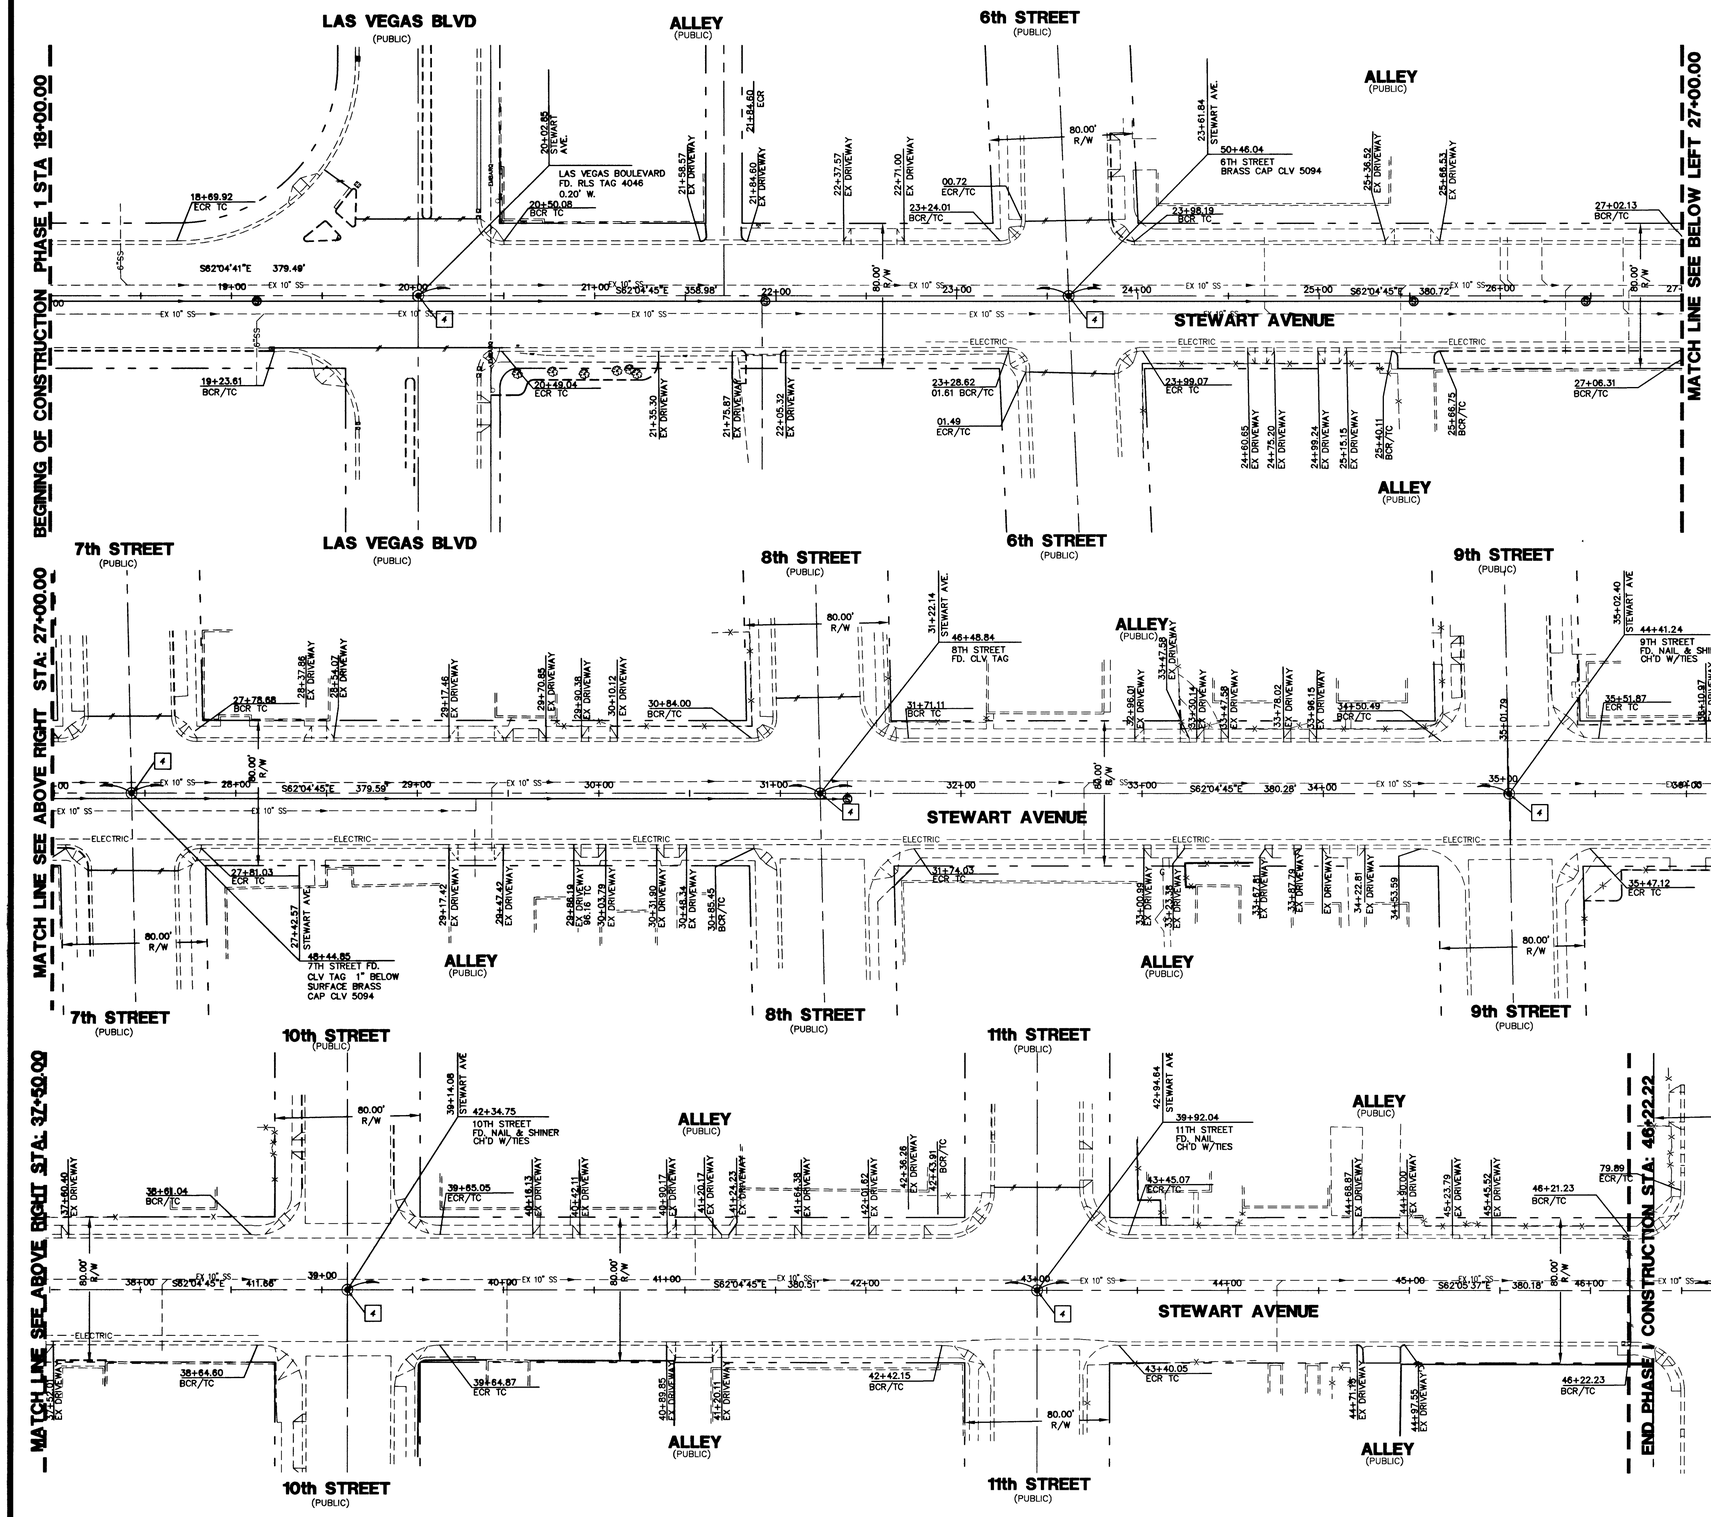

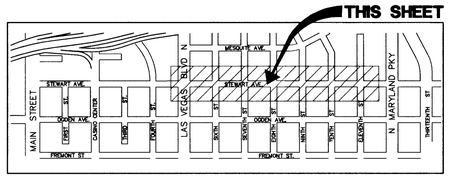

KEY MAP

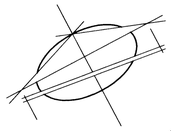

SCALE: 1"=40'

LEGEND

- RIGHT OF WAY
- CENTER LINE
- EXISTING CURB & GUTTER

NOTES

4 INSTALL TYPE III MONUMENT PER USD DWG #241

GRAPHIC SCALE

40 0 20 40 80

(IN FEET)
1 inch = 40 ft.

BASIS OF BEARINGS

SOUTH 62°05'37" EAST – THE CENTERLINE OF STEWART AVENUE BETWEEN MARYLAND PARKWAY & 11th STREET, AS SHOWN ON RECORD OF SURVEY IN FILE 104, PAGE 88. CLARK COUNTY RECORDS, NEVADA

BENCH MARK

USC&GS BM No. K 169 – LOCATED IN STEPS OF POST OFFICE AT STEWART AND 3rd ST. ELEVATION 613.6674 METERS – 2013.34 FEET NAVD 88 DATUM

Call before you Dig
Avoid cutting underground utility lines. It's costly
Call 811
1-800-227-2600
CLARK COUNTY AND CENTRAL NEVADA
1-702-455-7544

DISCLAIMER NOTE

UTILITY LOCATIONS SHOWN HEREON ARE APPROXIMATE ONLY. IT SHALL BE THE CONTRACTOR'S RESPONSIBILITY TO DETERMINE THE EXACT HORIZONTAL AND VERTICAL LOCATION OF ALL EXISTING UNDERGROUND AND OVERHEAD UTILITIES PRIOR TO COMMENCING CONSTRUCTION. NO REPRESENTATION IS MADE THAT ALL EXISTING UTILITIES ARE SHOWN HEREON. THE ENGINEER ASSUMES NO RESPONSIBILITY FOR UTILITIES NOT SHOWN OR UTILITIES NOT SHOWN IN THEIR PROPER LOCATION.

Avoid cutting underground utility lines. It's costly.
Call before you Dig
1-800-227-2600
UNDERGROUND SERVICE (USA)

Avoid overhead power line contact
Call before you OVERHEAD
1-702-227-2929
NEVADA POWER COMPANY AND SAFETY SERVICES DEPARTMENT

111735

HANSEN# 12963

BID No. 08.1730.19

REV	DATE	BY	REVISION

BAUGHMAN & TURNER, INC.
CIVIL ENGINEERS LAND SURVEYORS LAND PLANNERS
1210 HINSON STREET LAS VEGAS, NEVADA 89102
PHONE: (702) 870-8771 FAX: (702) 878-2695

SHEET **SURVEY CONTROL PHASE 1**

TITLE STEWART AVENUE SEWER & PAVEMENT REHABILITATION, PHASE 1 – LV BLVD. TO MARYLAND PKWY.

DRAWN BY: CLP | DESIGNED BY: CAS | CHECKED BY: KTY | PROJECT NO: | SCALE: 1"=40'

AUGUST, 2007

SEAL: PROFESSIONAL ENGINEER – STATE OF NEVADA – KENNETH T. YAMADA – Exp. 06-30-08 – CIVIL – No. 14664 – 5/16/08

SHEET **SC-1**
15 OF 15 SHEETS

DRAWING NO. 107V3546-1

N:\CLV Stewart Ave 2007\dwg\IMPDWGS\PHASE 1\15_SA-SC1.dwg, 5/16/2008 10:12:43 AM, craigp