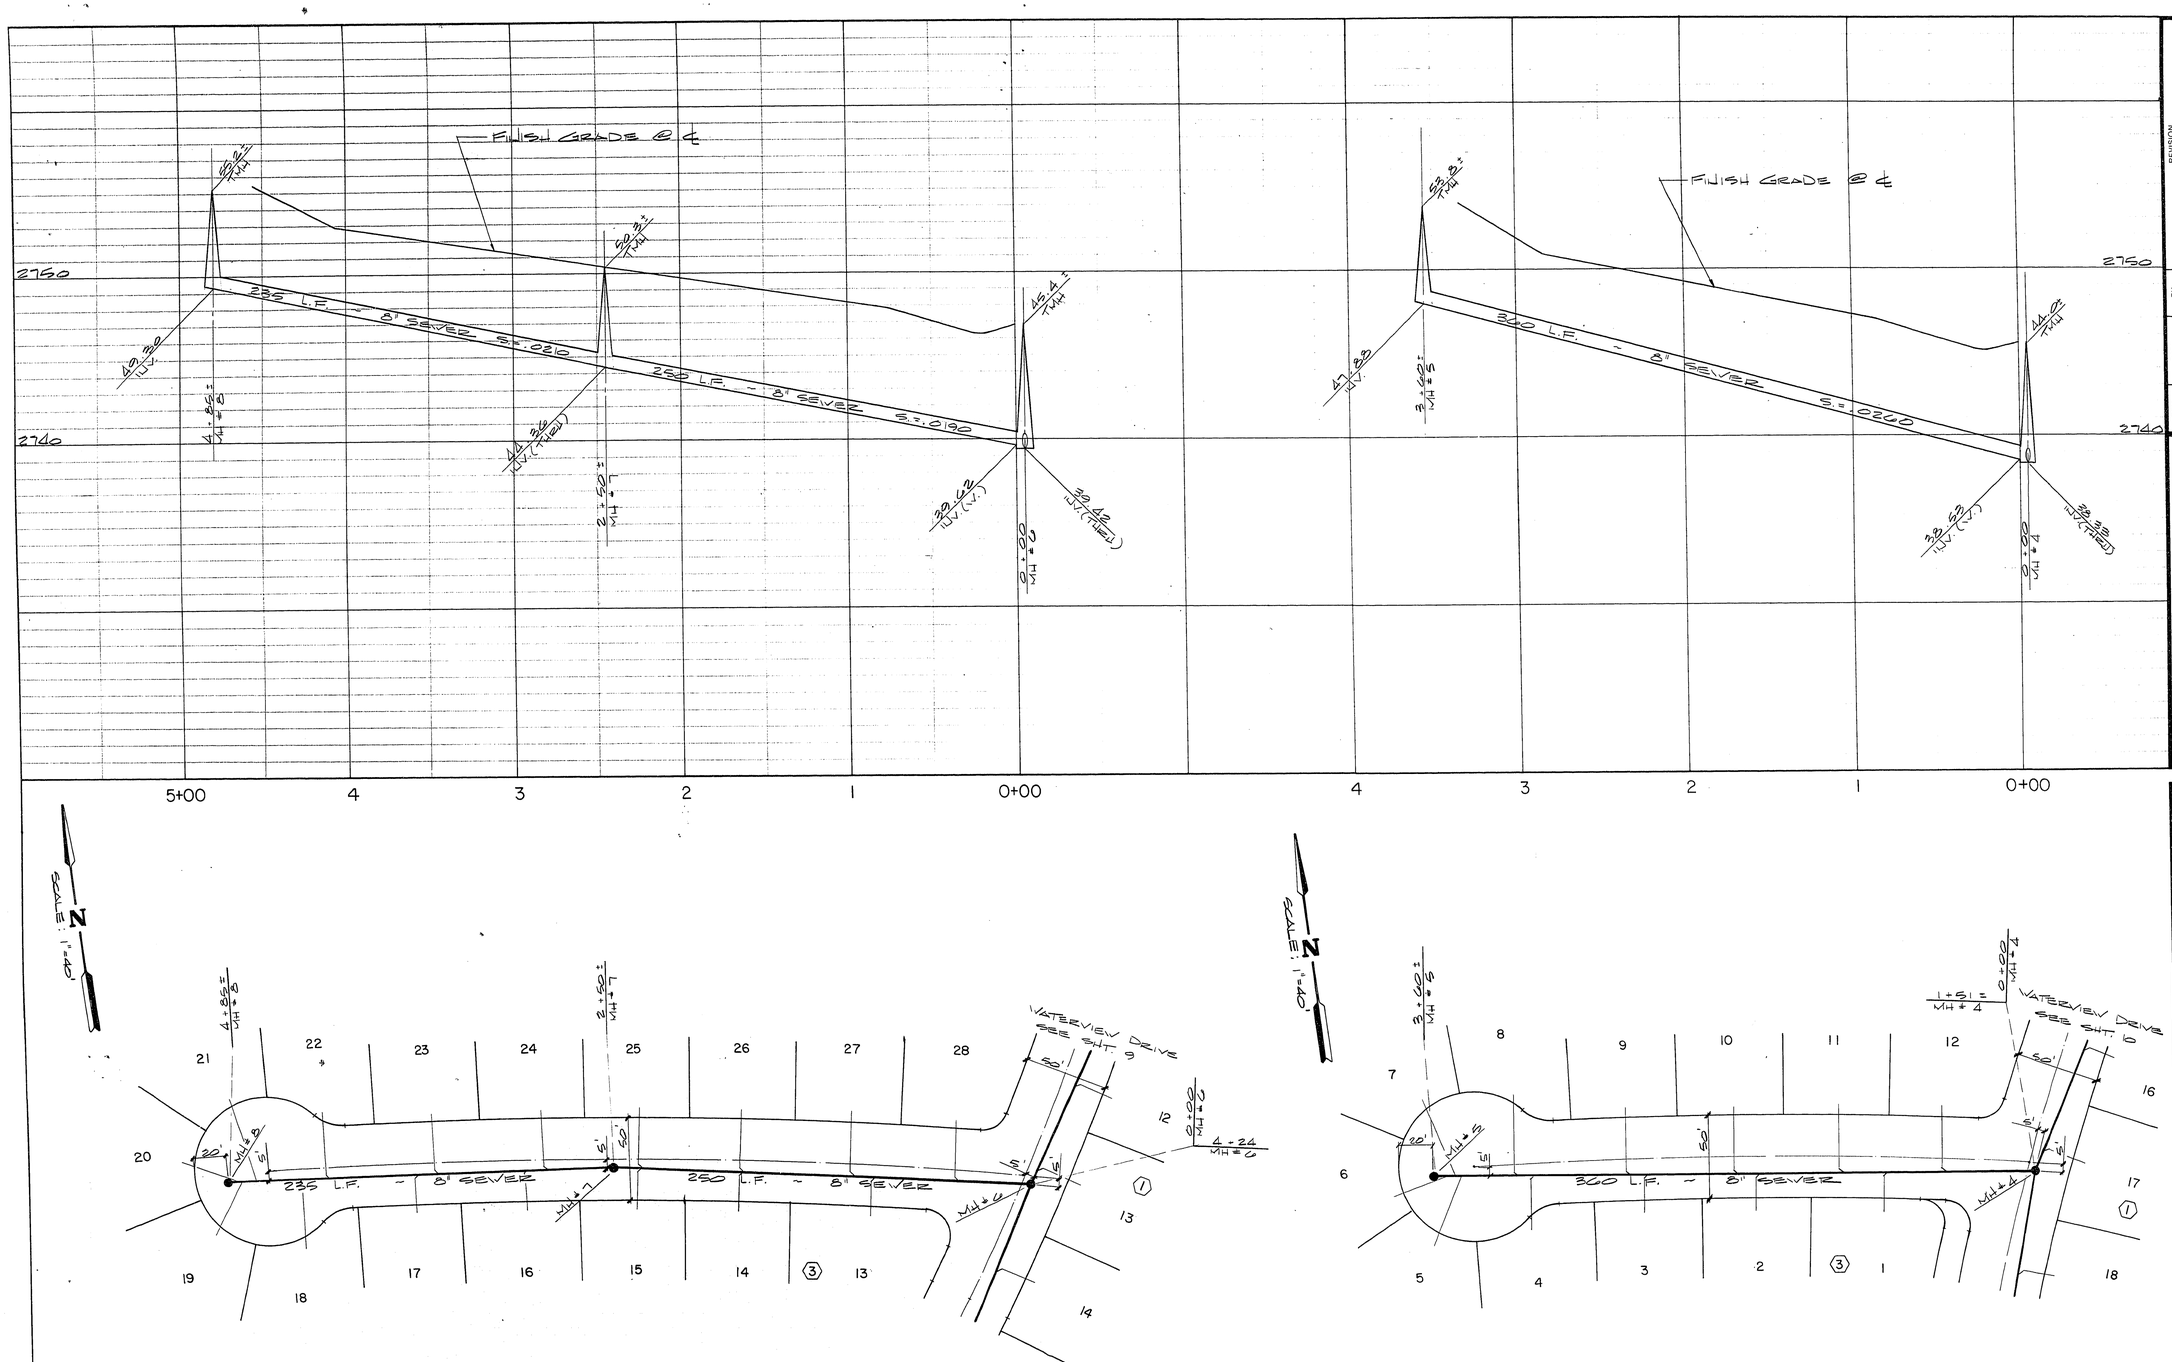

FEATHER RIVER COURT

MOSS CREEK CIRCLE

C. L. Anton
C.L.V. SANITATION ENGINEER

5-9-86
DATE

ENGINEERS & SURVEYORS INCORPORATED
7022 W. CHARLESTON BLVD.
LAS VEGAS, NEVADA 89117
PHONE (702) 363-6415

SUBMITTED BY:

REV | DATE | BY | REVISION

TITLE: SEWER PLAN & PROFILE (FEATHER RIVER COURT & MOSS CREEK CIRCLE)

PROJECT: THE BLUFFS UNIT NO. 6A

WO NO.	851205
BY	B. L. G.
DATE	3/86
SCALE	HORIZ. - 1"=40' VERT. - 1"=4'

SHEET 11 OF 13 SHEETS

19-6-150 307Y-911-6A