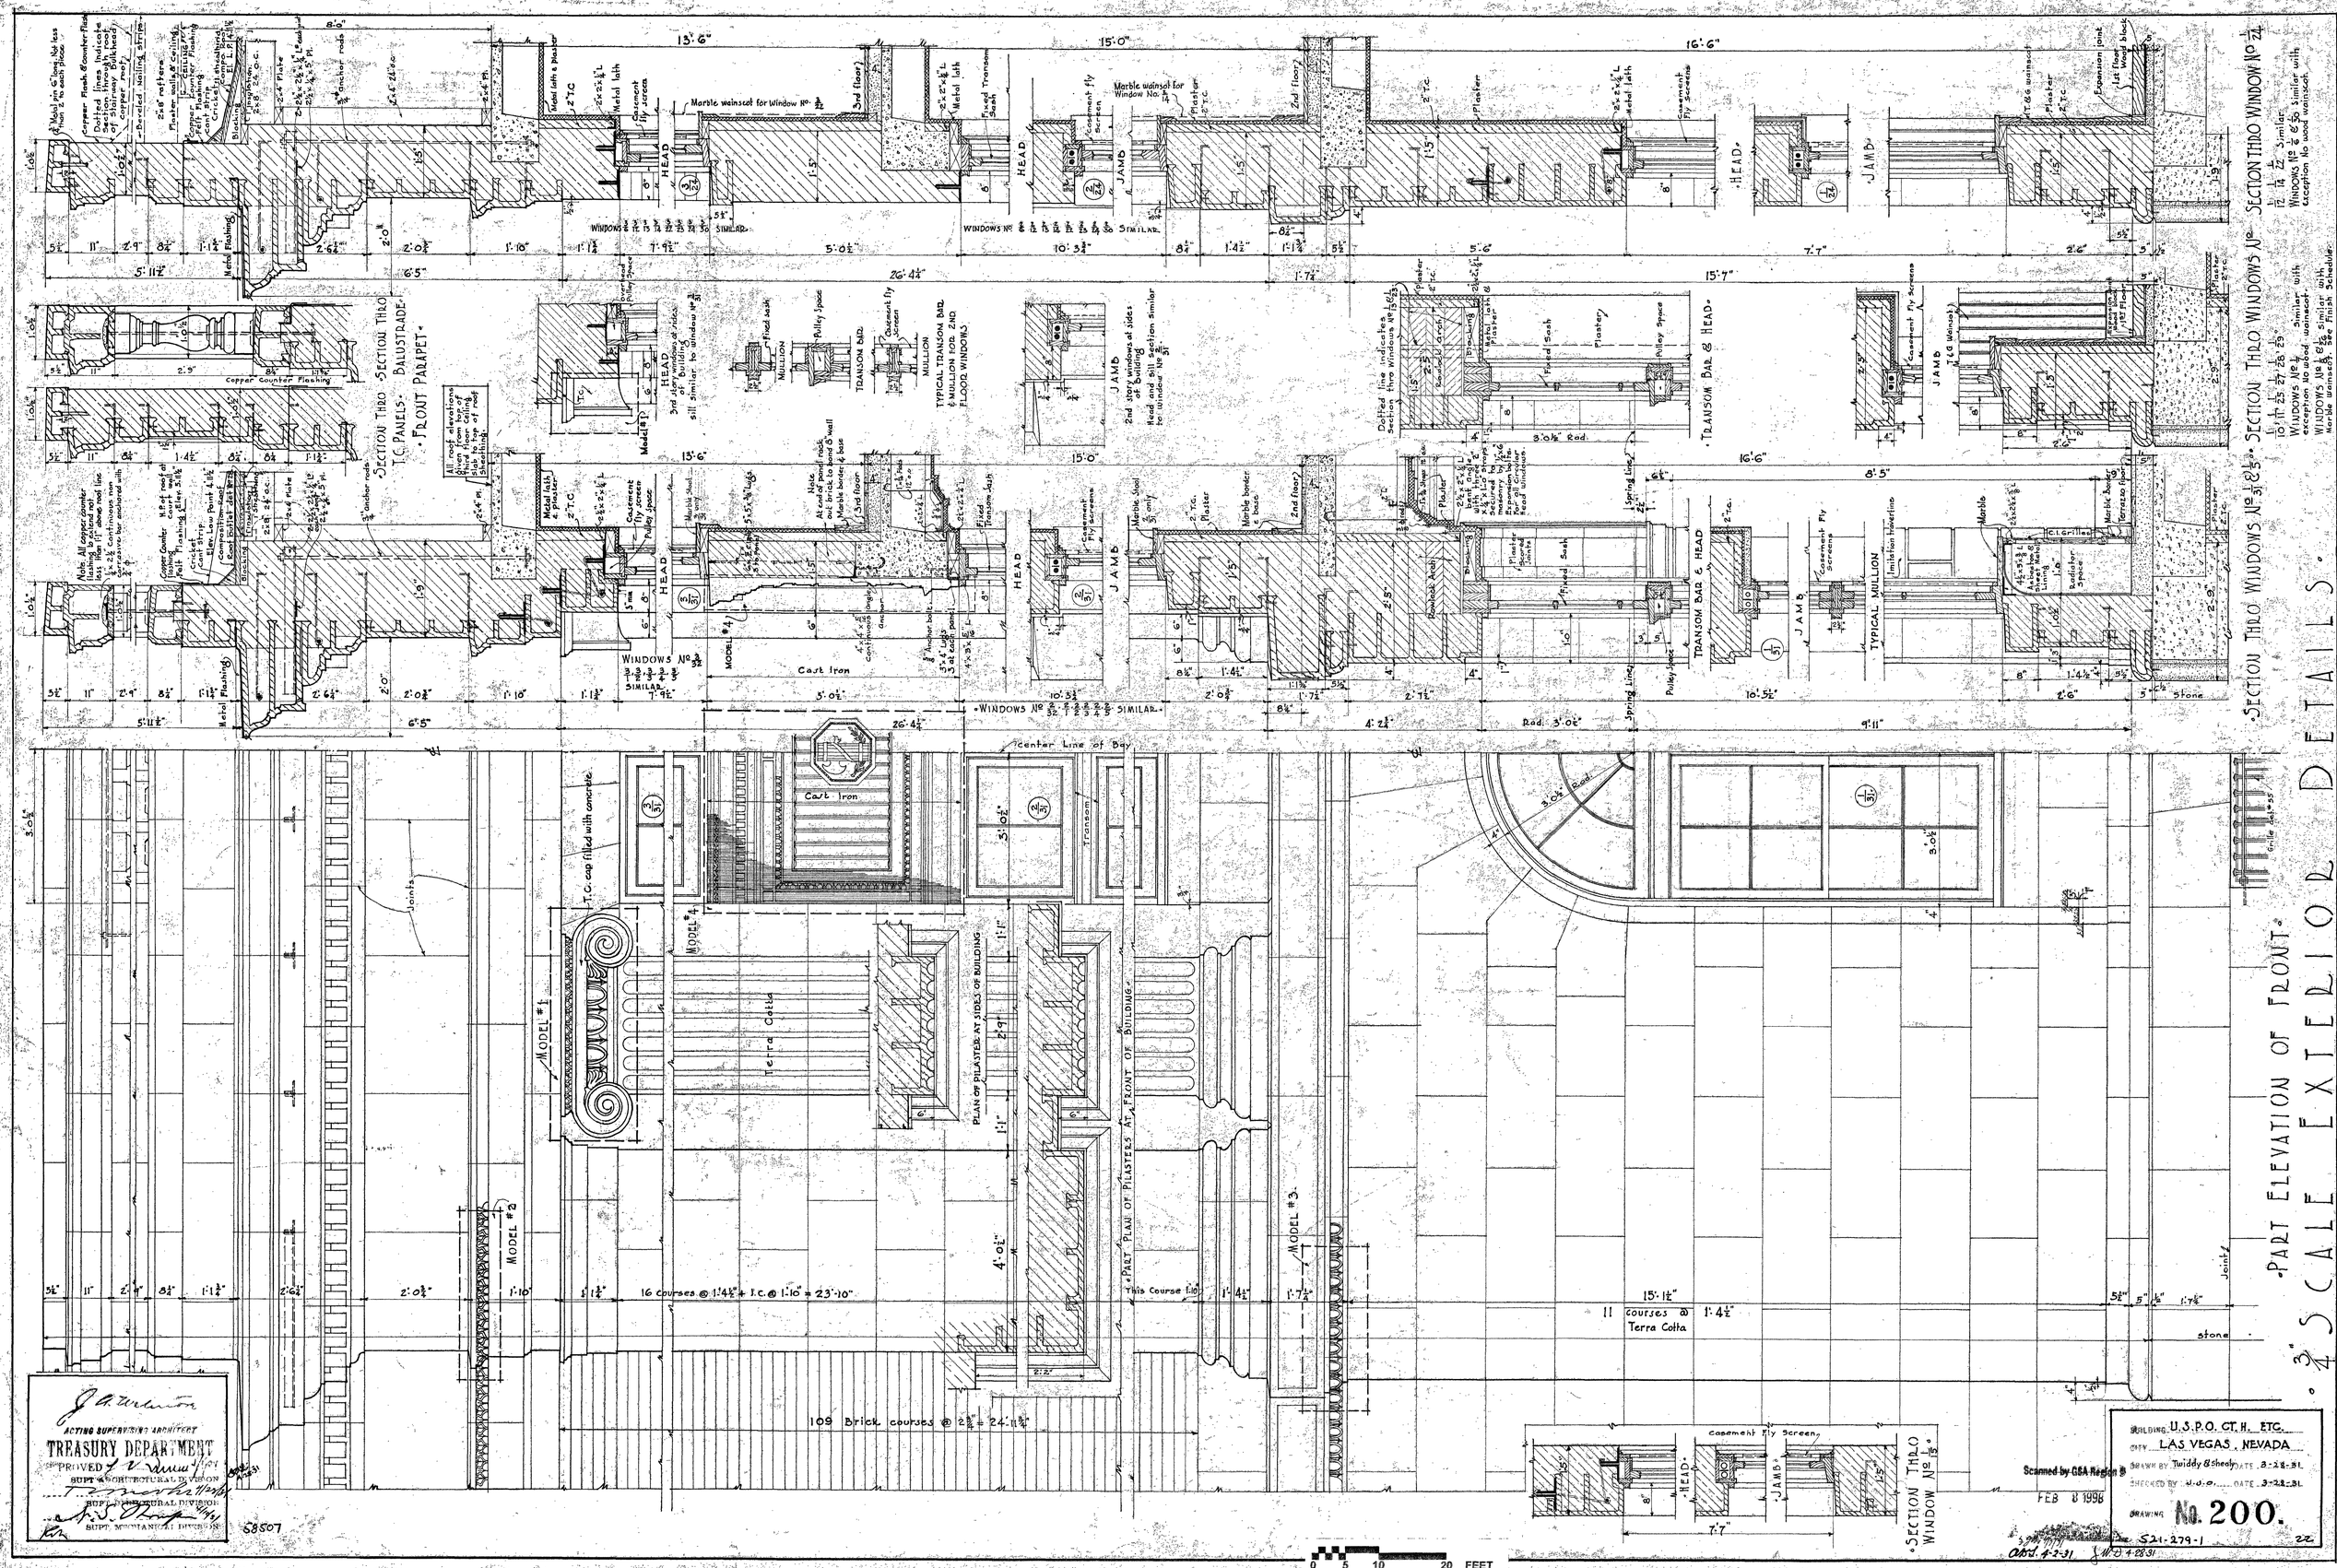
SECTION THRO BALUSTRADE T.C. PANELS & FRONT PARAPET
SECTION THRO WINDOWS No 1/24 SECTION THRO WINDOW No 1/24
DETAILS
PART ELEVATION OF FRONT
3/4" SCALE EXTERIOR
PART PLAN OF PILASTERS AT FRONT OF BUILDING
PLAN OF PILASTER AT SIDES OF BUILDING
TYPICAL MULLION
TYPICAL TRANSOM BAR & MULLION FOR 2ND FLOOR WINDOWS
TRANSOM BAR & HEAD
Marble wainscot for Window No.
Cast Iron
Terra Cotta
Stone
Center Line of Bay
109 Brick courses @ 2 3/8" = 24'-11 3/4"
16 Courses @ 1'-4 1/2" + T.C. @ 1'-10" = 23'-10"
11 courses @ 1'-4 1/2" Terra Cotta
15'-1 1/2"
Casement Fly Screen
Copper Counter Flashing
Metal Flashing
Anchor rods
Pulley Space
Fixed Sash
Plaster
Marble Sill
Marble Base
Marble Floor
Terrazzo Floor
Radiator Space
Expansion joint
1st floor Wood block
Joints
MODEL #1
MODEL #2
MODEL #3
MODEL #4
T.C. cap filled with concrete
Transom
Grille 4'-0" x 5'-5"
