MISCELLANEOUS STANDARD DETAILS

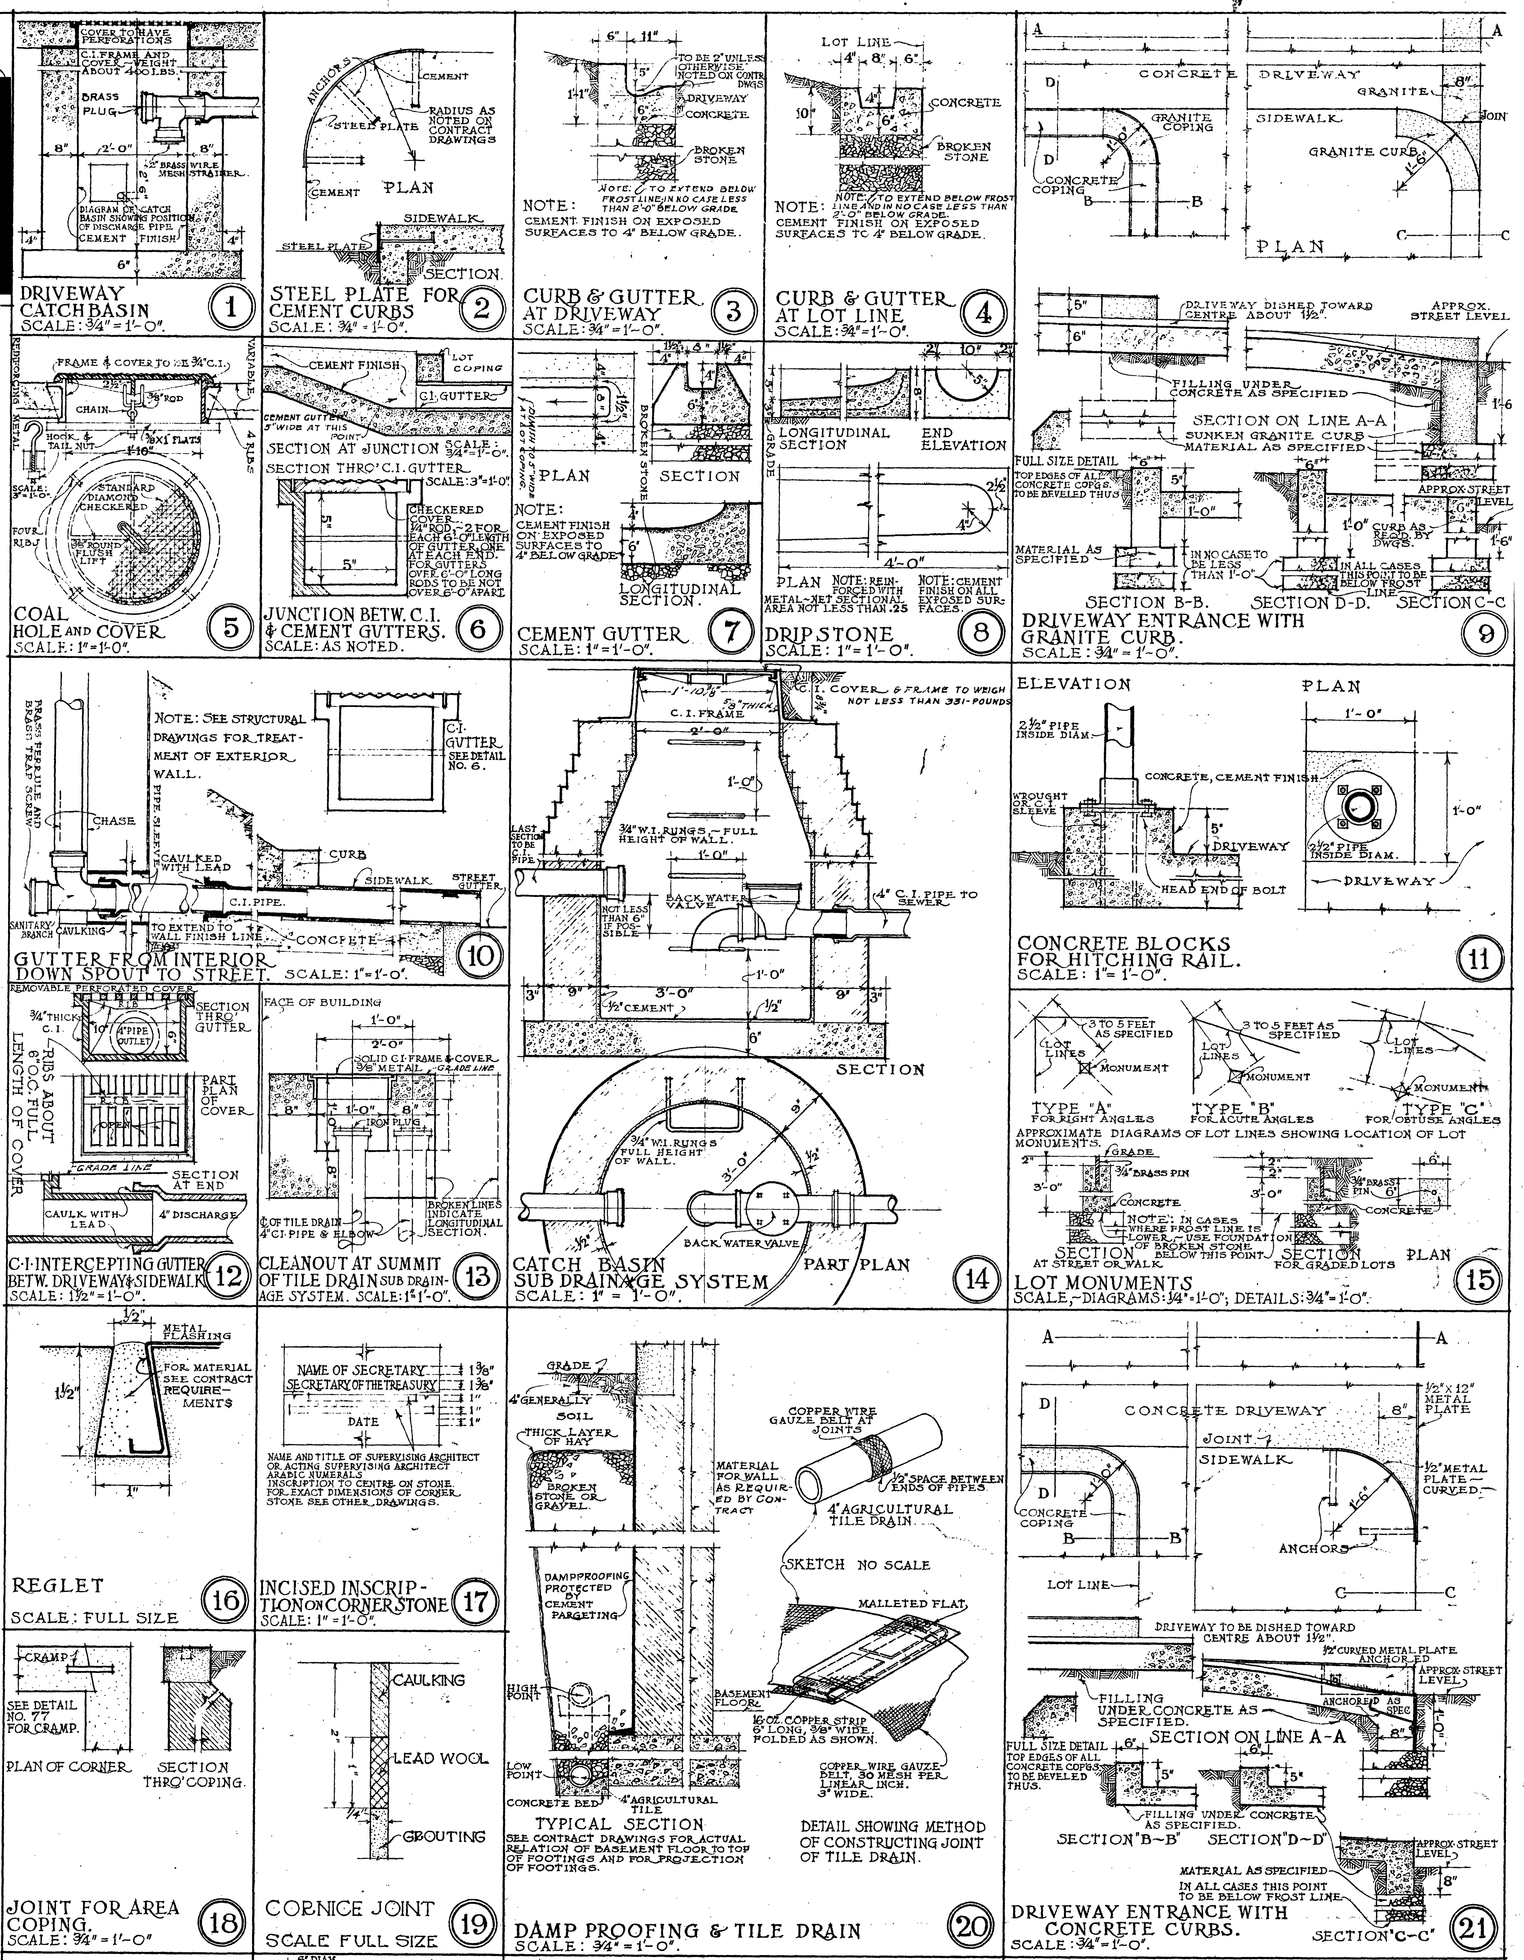

CONCRETE · GYPSUM · PLASTER · STONE · WOOD · CEMENT FINISH, TERRAZZO, TILE, SLATE · BRICK · BLOCKING · MARBLE · TERRA-COTTA · STUCCO · METAL · CAST, WROUGHT

MATERIAL INDICATIONS

T.C. TERRA-COTTA · C.I. CAST IRON · W.I. WROUGHT IRON · W.S. WROUGHT STEEL · C.T. CEMENT THRESHOLD · W.T. WOOD · M.T. MARBLE · C.I.T. CAST IRON · B.T. BRONZE OR BRASS

MISCELLANEOUS DRAWING NO. M-370-B

MADE BY MASON