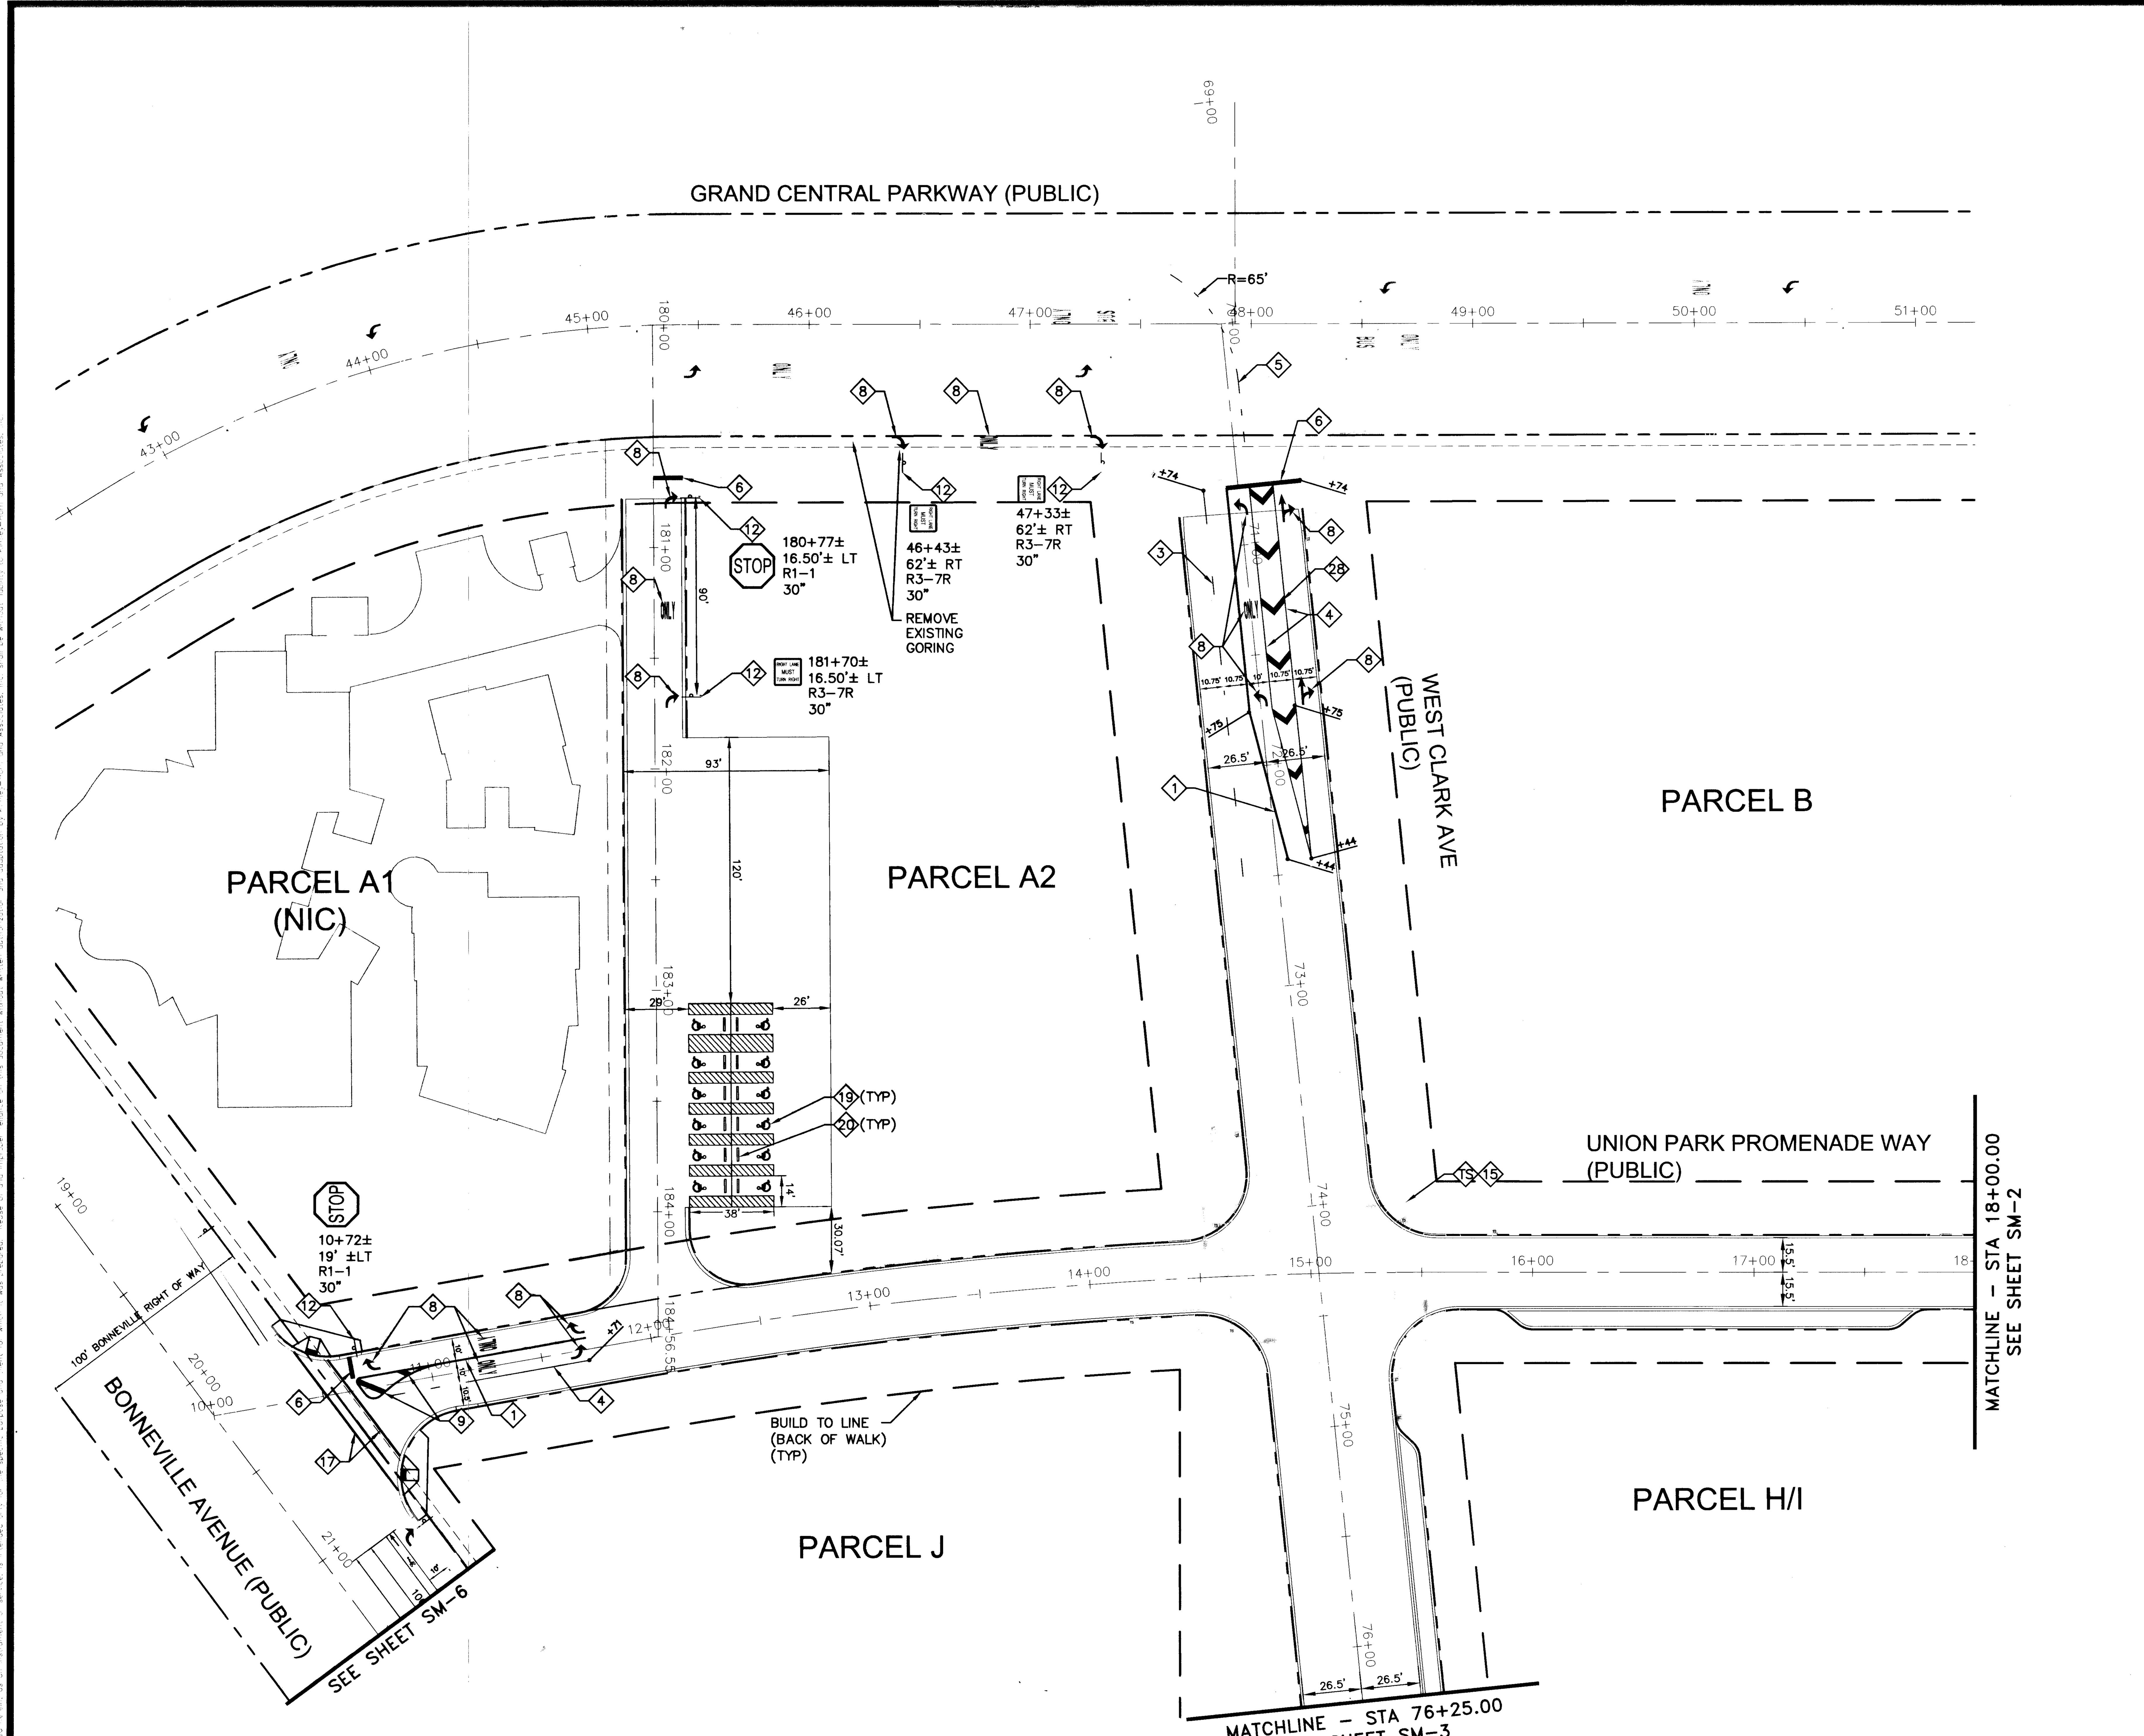

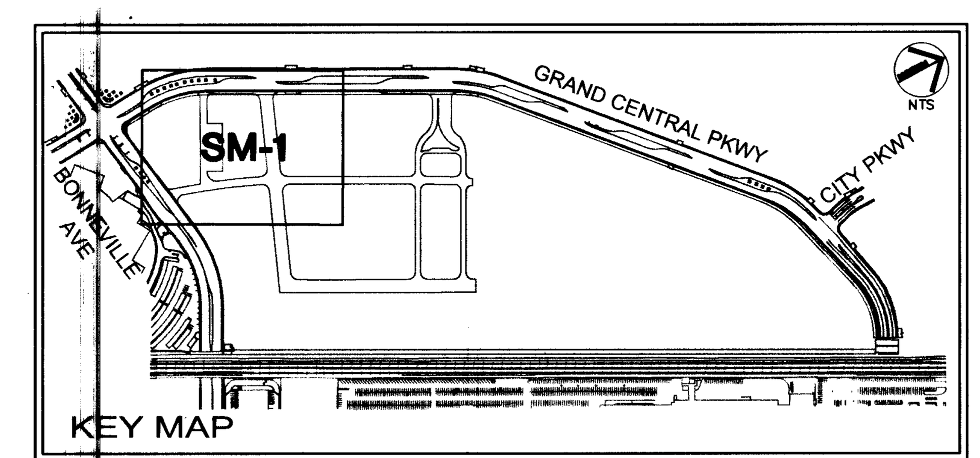

SIGNING AND MARKING NOTES

1. INSTALL TYPE 1 CENTERLINE (YELLOW PAINT) PER CCAUSD No. 244.
3. INSTALL TYPE 4 LANE LINE (WHITE PAINT) PER CCAUSD No. 244A.
4. INSTALL STORAGE LINE (WHITE PAINT) PER CCAUSD No. 246.
5. INSTALL "CAT-TRACKS" (WHITE PAINT) PER DETAIL ON SHEET SM-7.
6. INSTALL STOP LINE, WHITE (24" WIDE, WHITE PAINT) PER CCAUSD No. 254.
8. INSTALL ARROW AND "ONLY" SYMBOLS PER CCAUSD No. 246. SYMBOLS SHALL BE PAINT.
12. INSTALL NEW SIGN ENCAPSULATED LENS RETROFLECTIVE SHEETING (CLASS 6 REFLECTIVE SHEETING OR EQUAL). SIGN SHALL BE MOUNTED ON POST, STREET LIGHT POLE, OR AS DIRECTED BY THE ENGINEER.
15. TRAFFIC SIGNAL SHALL BECOME OPERATIONAL UPON DIRECTION FROM THE CITY.
17. PARALLEL CROSSWALK LINES (12" WIDE, WHITE PAINT) PER CCAUSD No. 254.
19. INSTALL ACCESSIBLE STALL SYMBOLS AND LINES (YELLOW PAINT) PER DETAIL ON SHEET SM-7.
20. INSTALL CURB STOP.
28. INSTALL 24" WIDE (WHITE PAINT) CHEVRON PER CCAUSD No. 245 (SHEET 2 OF 3).
TS. TRAFFIC SIGNAL (SEE TS SHEETS).

NOTE

1) PHASE 1 STRIPING IS TEMPORARY AND SHALL BE COVERED UPON INSTALLATION OF THE 1" UTAC.

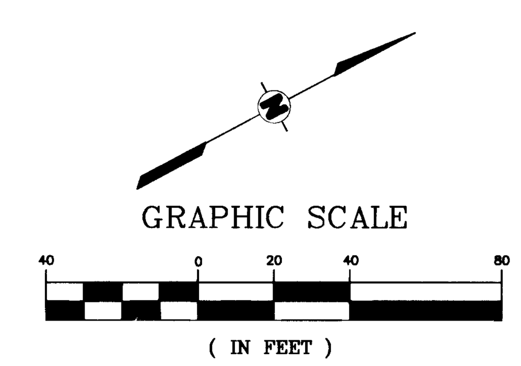

Avoid cutting underground utility lines. It's costly. Call before you Dig 811

SAFETY ALERT Call Before You Overhead 1-702-227-2929

Call before you UnderGround 1-702-455-7511 1-702-229-6611

H# 18393

DRAWN BY: KHA | DESIGNED BY: PAB | CHECKED BY: DDW
SCALE (H): 1"=40' | SCALE (V): N/A | DATE: December 2007

Kimley-Horn and Associates, Inc. © 2007
Engineering, Planning, and Environmental Consultants
2080 East Flamingo Road Suite 210 Las Vegas, Nevada 89119
TELE No. (702) 734-5666 FAX No. (702) 735-4949

CITY OF LAS VEGAS NEVADA

DEPARTMENT OF PUBLIC WORKS

SHEET: SIGNING AND MARKING PLAN WEST CLARK AVE AND PROMENADE

PROJECT: UNION PARK™ PHASE 1

DAVID D. WILSON CIVIL No. 8441 Exp. 6/30/08 STATE OF NEVADA
30 NOV 07

SHEET NO. SM-1
SHEET 138 OF 166
DRAWING NO. 107V4816

REV | DATE | BY | REVISION

092587003 - UNION PARK PHASE 1

BID# 08.1730.11

10457

Date: December 09, 2007 - 12:41pm / User: jim.bruce
Path: K:\Civil\092587 - Newland\003 - Phase 1\CADD\587003sm.dwg