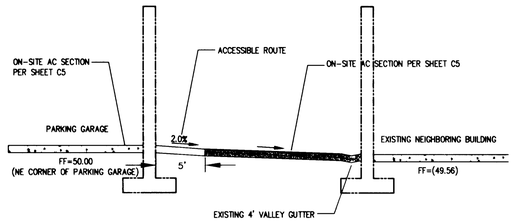

EAST PARKING GARAGE LIMIT (3 / C8)
NTS

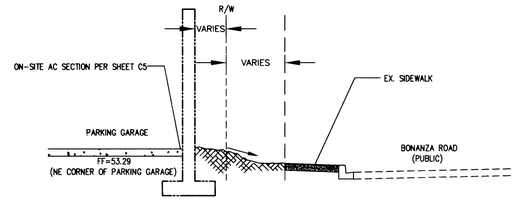

SOUTH PARKING GARAGE LIMIT (2 / C8)
NTS

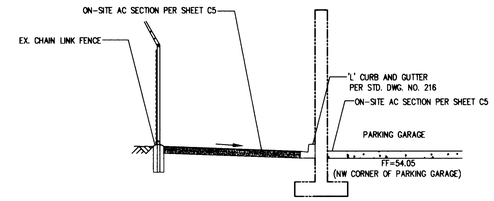

WEST PARKING GARAGE LIMIT (1 / C8)
NTS

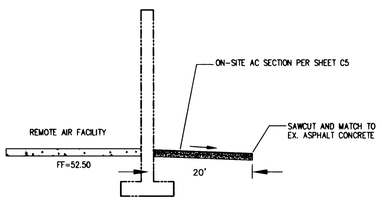

NORTH REMOTE AIR FACILITY LIMIT (6 / C8)
NTS

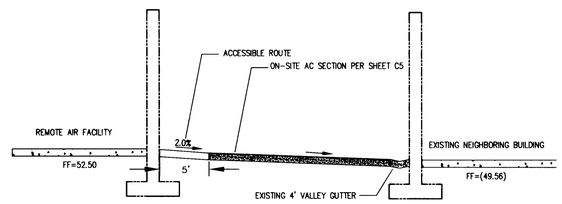

EAST REMOTE AIR FACILITY LIMIT (5 / C8)
NTS

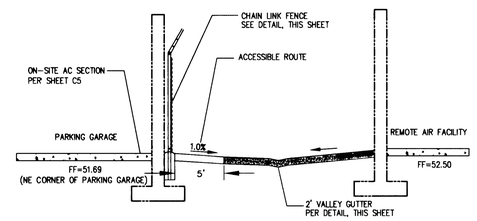

NORTH PARKING GARAGE LIMIT (4 / C8)
NTS

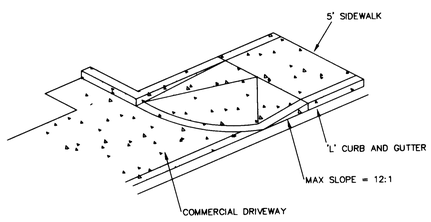

OFF-SITE SIDEWALK RAMP (9 / C8)
NTS

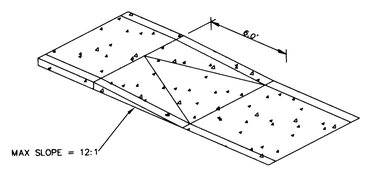

ON-SITE SIDEWALK RAMP (8 / C8)
NTS

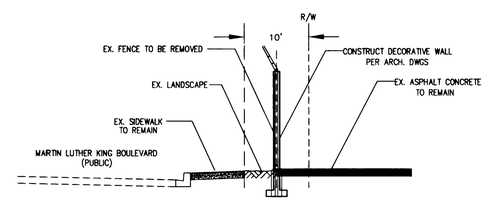

WEST PROPERTY LINE LIMIT (7 / C8)
NTS

REV	DATE	BY	REVISION

105 EAST RENO AVENUE, 6
LAS VEGAS, NEVADA 89119
TEL 702 891 5201
FAX 702 891 5212
WPH ARCHITECTURE inc

Carter::Burgess
Consultants in Planning, Engineering, Construction Management, and Related Services
6655 Bermuda Road
Las Vegas, NV 89119
(702) 936-5400 Fax (702) 936-5454

DETAIL PLAN

UNITED PARCEL SERVICE NORTH FACILITY EXPANSION

DRAWN BY: JDD 06/06/01
DESIGNED BY: JDD 06/06/01
CHECKED BY: JJS 06/06/01
SCALE: N.T.S. HORIZ. N.T.S. VERT.
PROJECT NO: 240253

PROFESSIONAL ENGINEER-STATE OF NEVADA
JOHN J. SCHLOSS
CIVIL
No. 11117
6/6/01

SHEET
C8
8 OF 9 SHEETS

DRAWING NO.
107-V3461

L:\240253\DESIGN\0253-080.DWG - CITY OF LAS VEGAS

33226