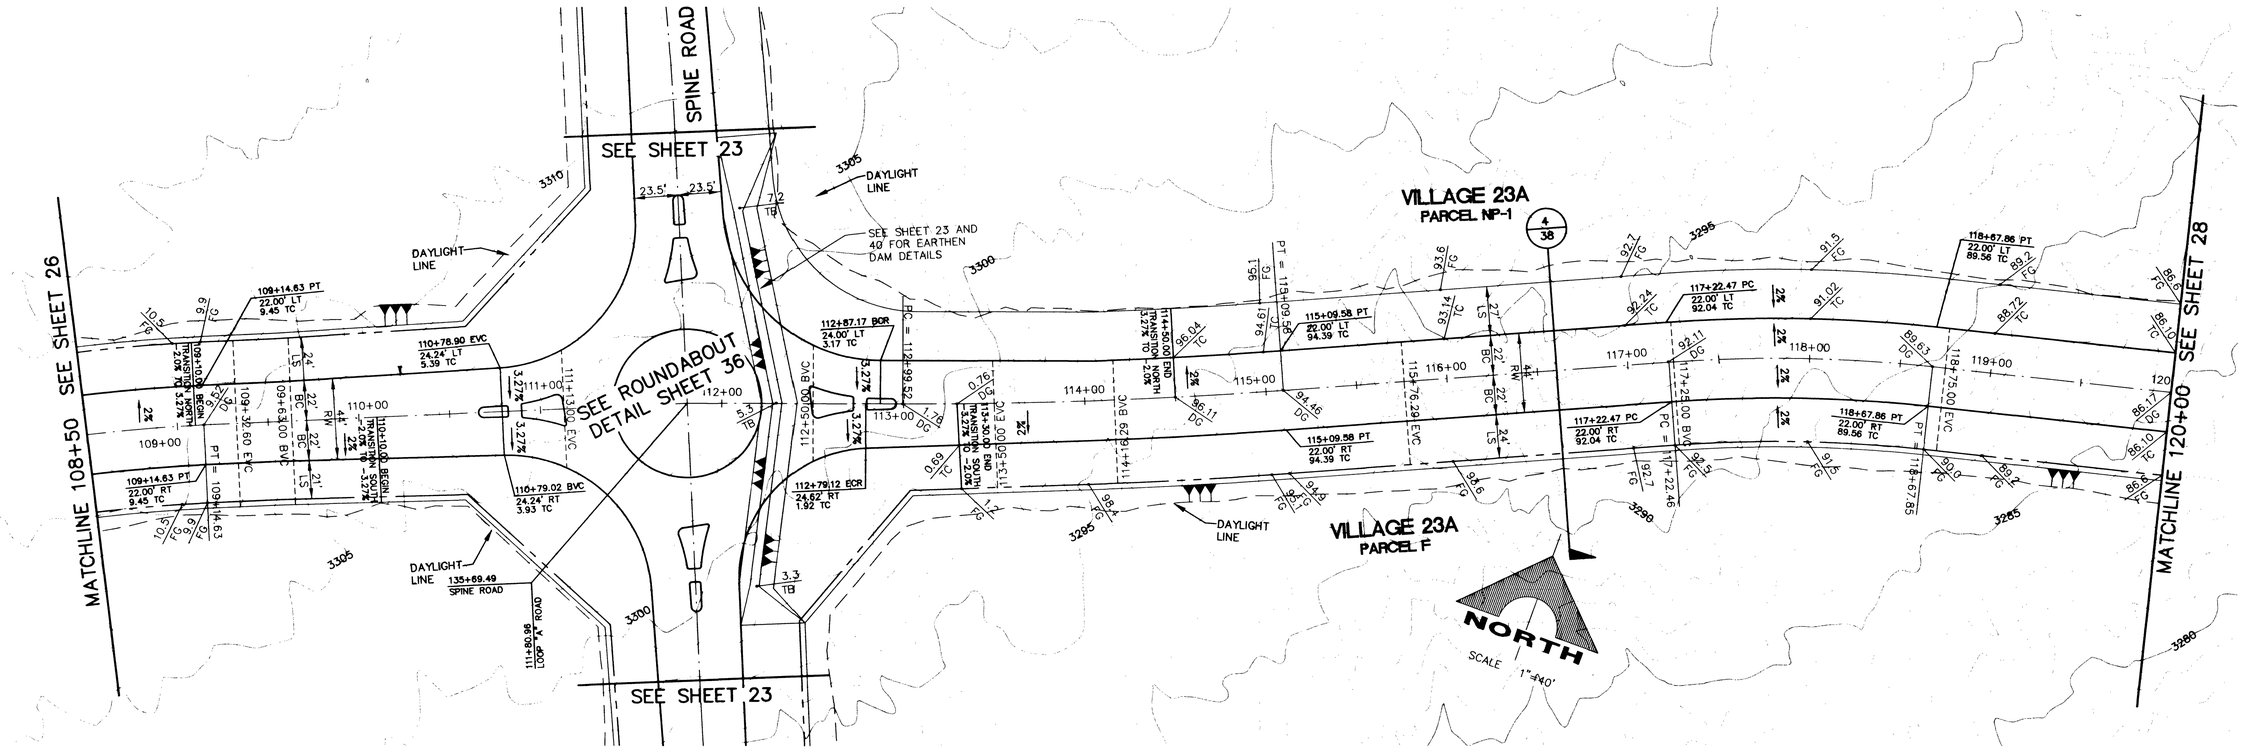

BENCHMARK			
BM #	DESC.	NAVD 88 DATUM	NAVD 88 DATUM
OLV09-34SSE6	NDOT BRASS CAP, 50 FEET NORTH OF STATION 787+19.42 OF CHARLESTON BOULEVARD.	3209.81 (FEET)	978.351 (METERS)

BASIS OF BEARINGS

NORTH 89°45'05" EAST BEING THE SOUTH LINE OF THE SOUTHWEST QUARTER (SW 1/4) OF SECTION 35, TOWNSHIP 20 SOUTH, RANGE 59 EAST, M.D.M., AS SHOWN BY MAP ON FILE IN FILE 91, PAGE 28 OF PARCEL MAPS IN THE CLARK COUNTY RECORDER'S OFFICE, CLARK COUNTY, NEVADA

LOOP "A" ROAD

SCALE: HORIZ. 1" = 40'
VERT. 1" = 10'

40 0 40 80
SCALE FEET

NOTE

THIS SET OF DRAWINGS IS BASED UPON NAVD 88 DATUM. PREVIOUS DRAWINGS MAY BE BASED ON OTHER DATUM. CARE SHOULD BE OBSERVED WHEN UTILIZING THIS SET OF DRAWINGS.

Avoid cutting underground utility lines. It's costly.
Call before you Dig.
1-800-227-2600
UNDERGROUND SERVICE ALERT (USA)

AVOID HITTING OVERHEAD POWER LINES. IT'S COSTLY
CALL BEFORE YOU DO OVERHEAD
CALL 1-702-593-6111

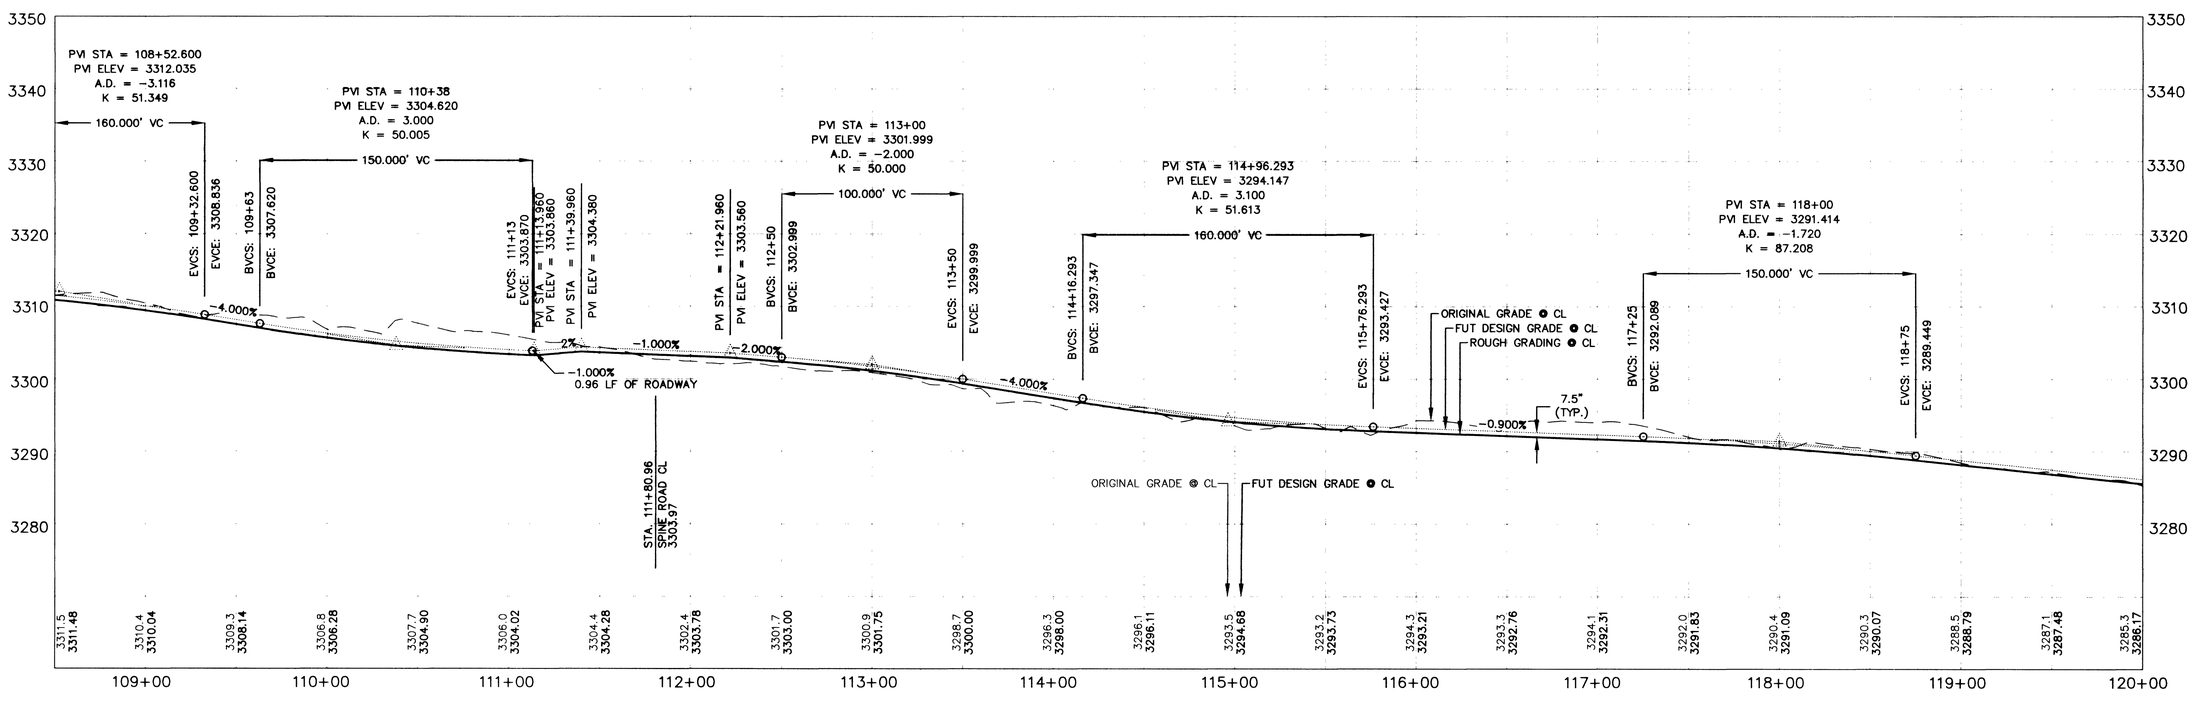

DESIGN: DOS/AJJ
DRAWN: SDG
CHECK:
ISSUE DATE:
ISSUE EDITOR:
PLOT DATE: 04-30-02
PLOT TIME: 08:37:04
GPeterson

G.C. WALLACE, INC.
Engineers/Planners/Surveyors
1555 SOUTH RAINBOW BLVD./LAS VEGAS, NEVADA 89146
OFFICE: (702) 804-2000, FAX: (702) 804-2299
QUARRY: (702) 804-2200, FAX: (702) 804-2299
SPRING: (702) 804-2100, FAX: (702) 804-2299
F:\V23\RoughGrade-A\dwg\maps\23AGc027.dwg

SUMMERLIN
VILLAGE 23A ROUGH GRADING
LOOP "A" (SHEET 26 - 29, 31 - 32)
PLAN AND PROFILE

SHEET 27
27 OF 45 SHTS

JOB NO. 62023.010

41094