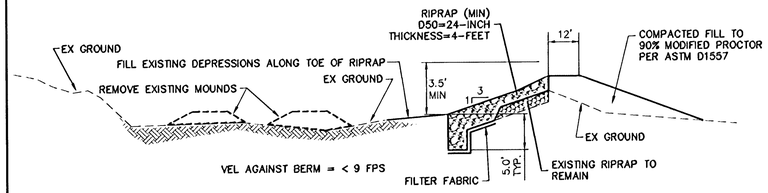

BERM SECTION
SCALE: NONE

1/10

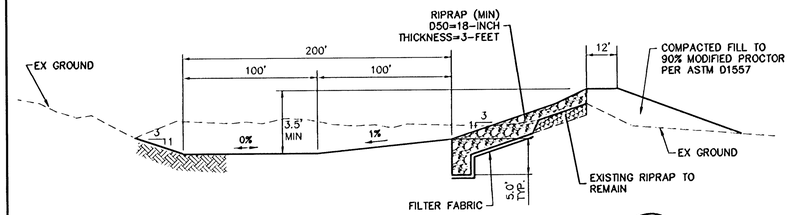

BERM SECTION
SCALE: NONE

2/10

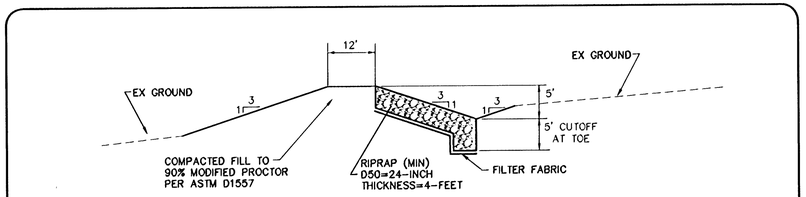

BERM SECTION
SCALE: NONE

3/10

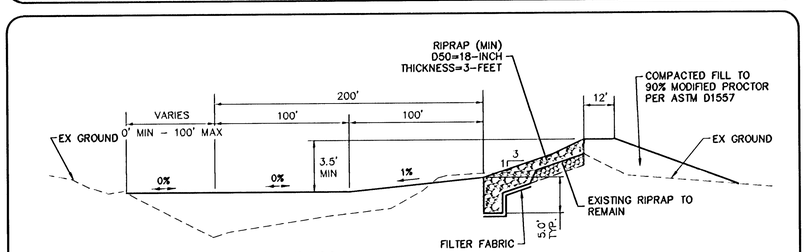

BERM SECTION - THROUGH OBSTRUCTIONS
SCALE: NONE

4/10

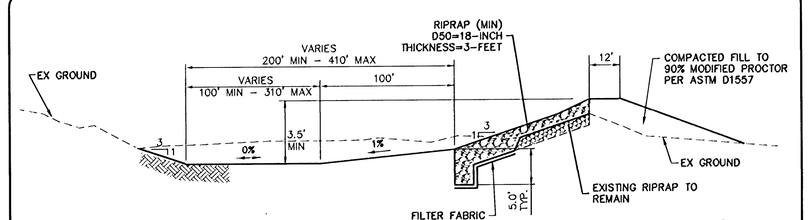

BERM SECTION
SCALE: NONE

11/10

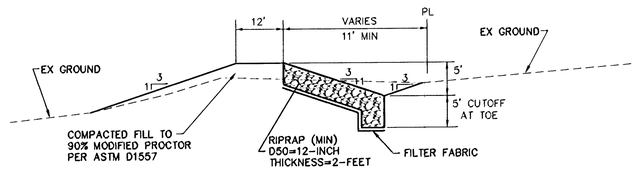

BERM SECTION
SCALE: NONE

5/10

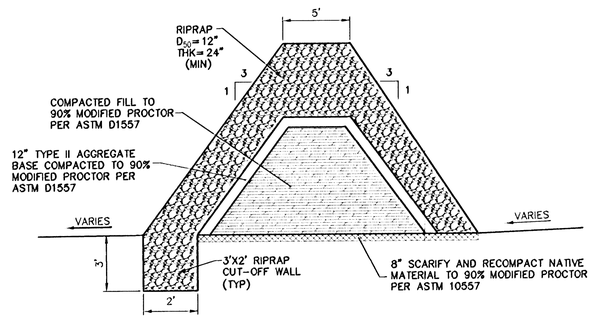

WATER QUALITY FEATURE
SCALE: NONE

6/10

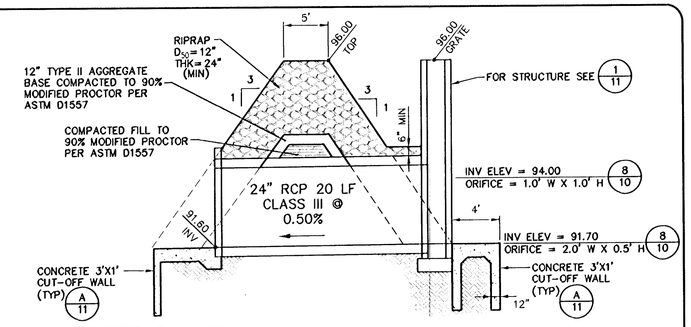

WATER QUALITY STANDPIPE AND OUTFALL
SCALE: NONE

7/10

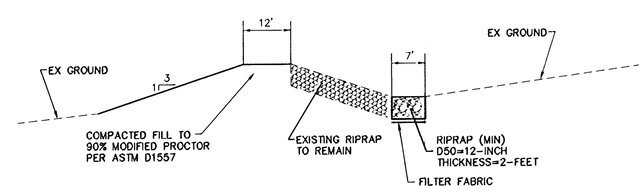

BERM SECTION
SCALE: NONE

9/10

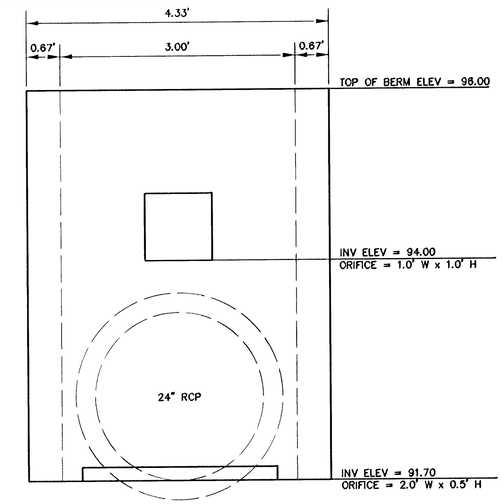

24" RCP RISER
SCALE: NONE

8/10

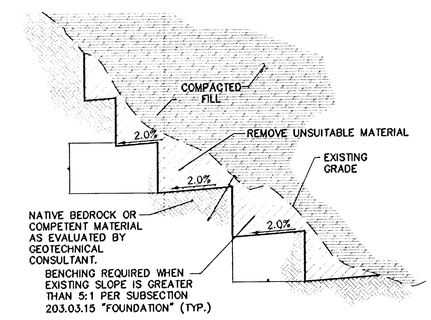

BENCHING DETAIL
SCALE: NONE

10/10

H# 48293

Dwg.# 107V 5974

REV	DATE	DESCRIPTION	DATE	AGEN. APP.	DATE	CCW APP.

PROJECT NO. 764-201-300

DESIGN:
DRAWN:
CHECK:
PLOT DATE: 04-12-13
PLOT TIME: 15:12:55

G.C. WALLACE COMPANIES
ENGINEERS | PLANNERS | SURVEYORS
5555 S. RAINBOW BOULEVARD, LAS VEGAS, NV 89146
T: 702.804.3000 F: 702.804.2799 - GCWALLACE.COM

LAS VEGAS

F:\Projects\700\764-201-300\GWC\Production\300-010.dwg
mtberg

PULTE HOMES, INC.

VILLAGE 26 REVERENCE INTERIM BERM

DETAILS

DRAWING
10
10 OF 11 SHTS