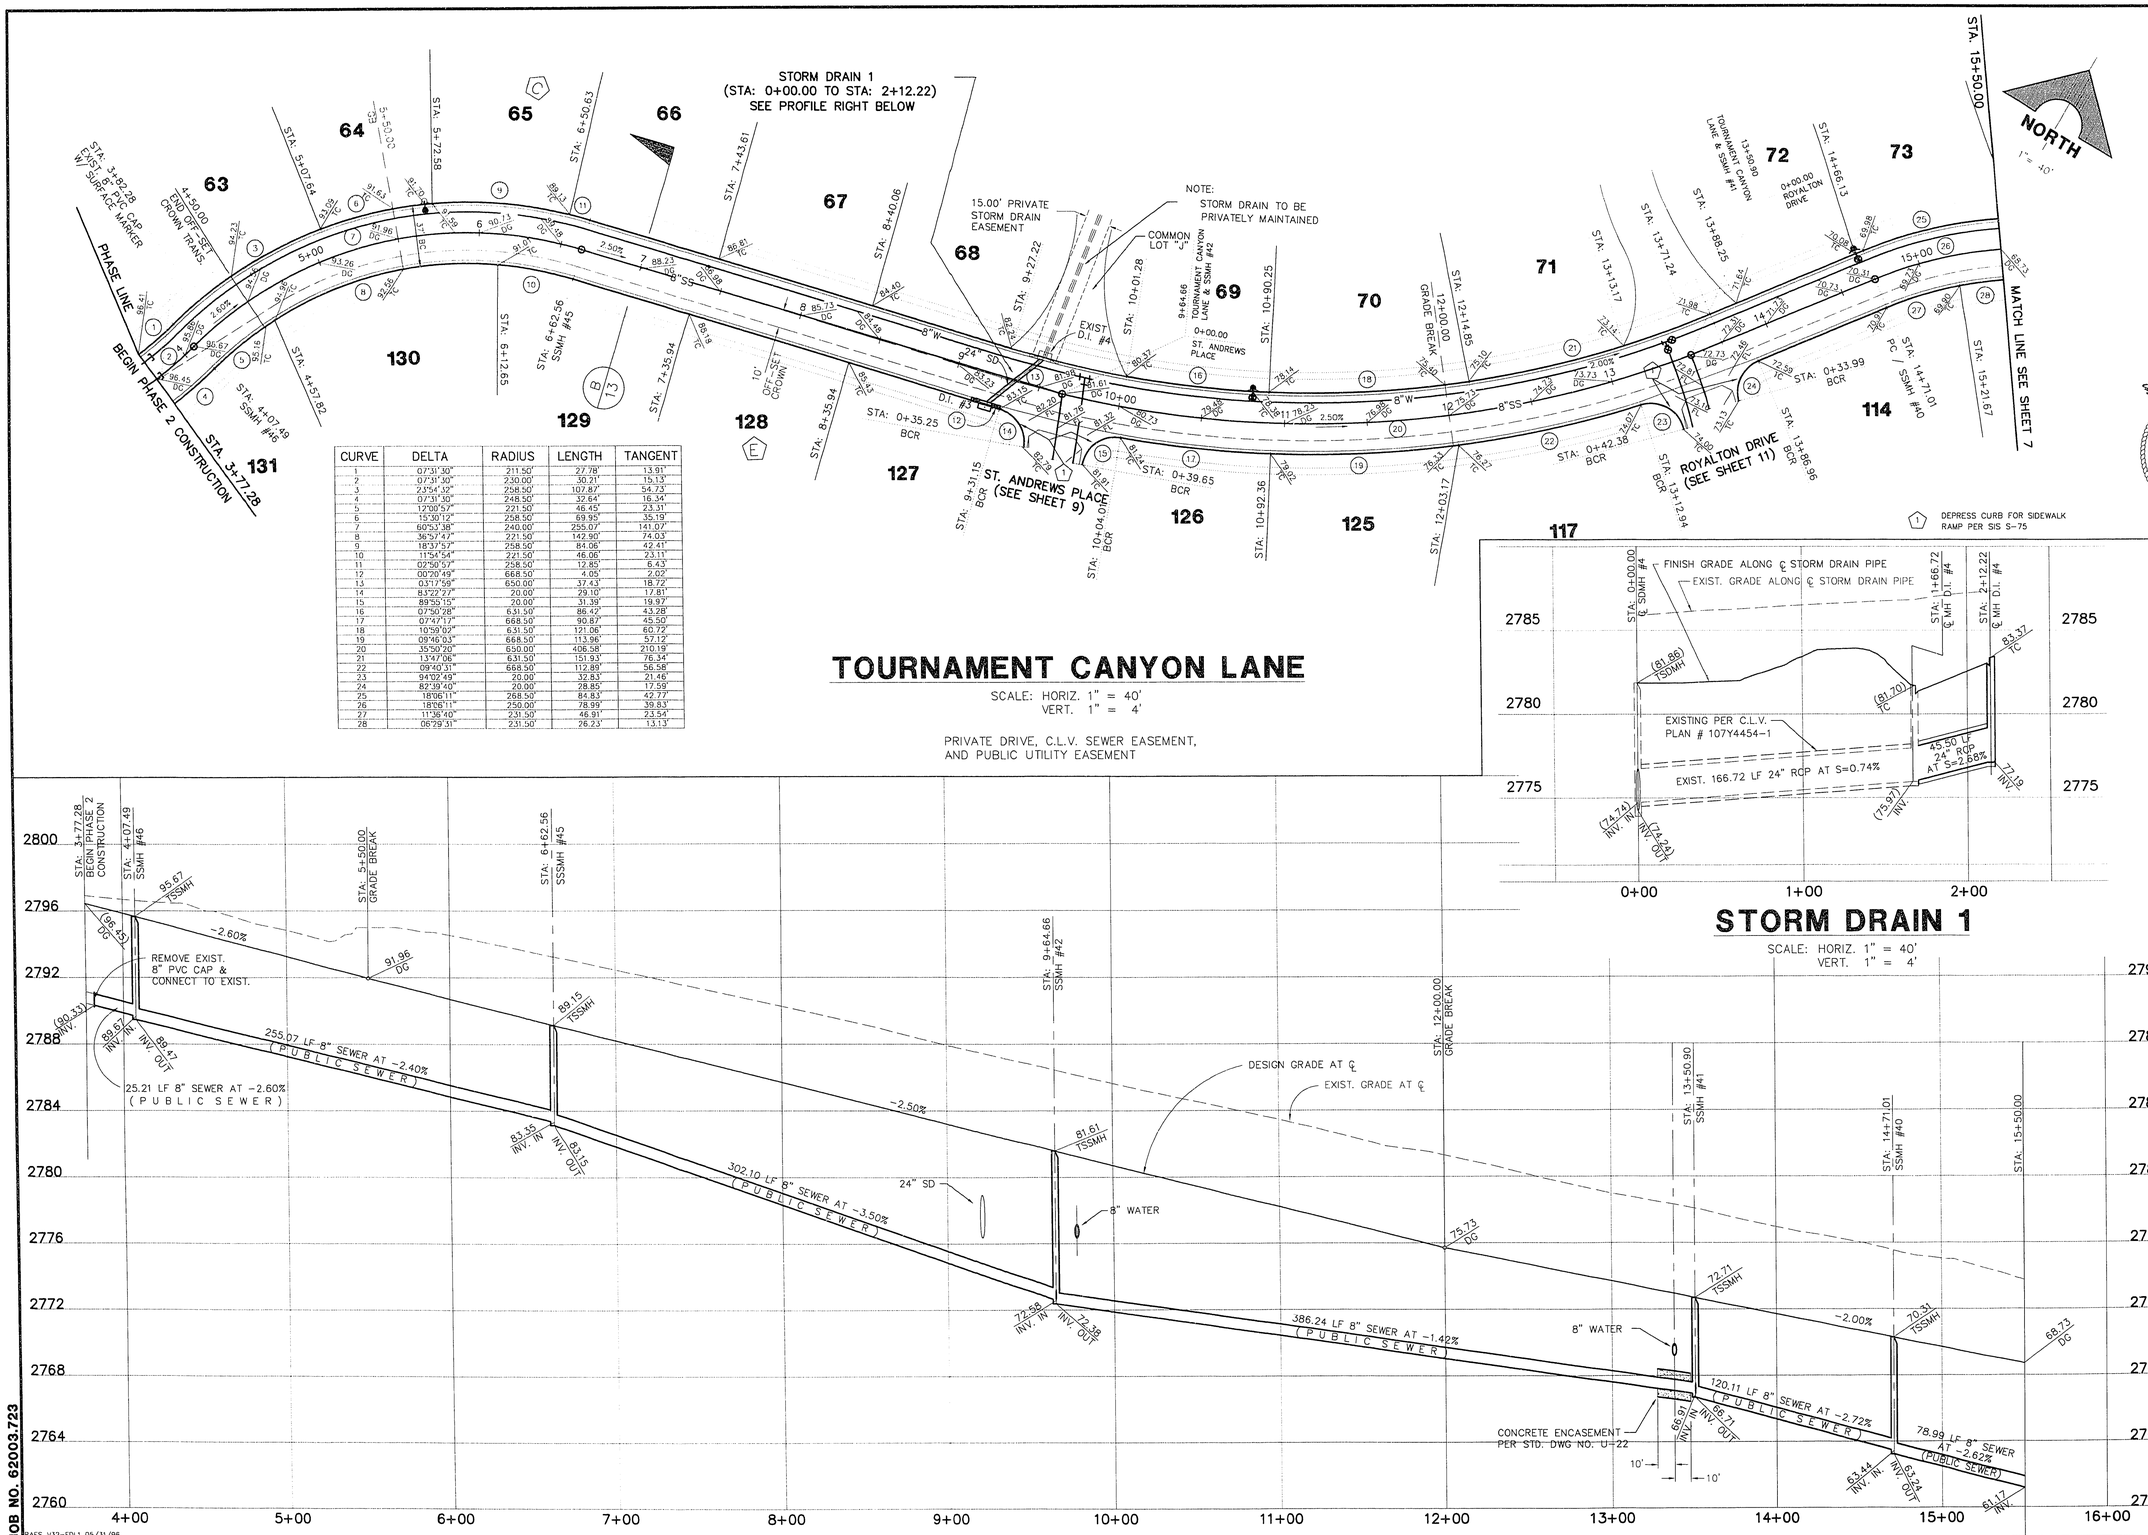

CURVE	DELTA	RADIUS	LENGTH	TANGENT
1	07°31'30"	211.50'	27.78'	13.91'
2	07°31'30"	230.00'	30.21'	15.13'
3	23°54'12"	258.50'	107.87'	54.73'
4	07°31'30"	248.50'	32.64'	16.34'
5	12°00'57"	221.50'	46.45'	23.31'
6	15°30'12"	258.50'	69.95'	35.19'
7	60°53'38"	240.00'	255.07'	141.07'
8	36°57'47"	221.50'	142.90'	74.03'
9	18°37'57"	258.50'	84.06'	42.41'
10	11°54'54"	221.50'	46.06'	23.11'
11	02°50'57"	258.50'	12.85'	6.43'
12	00°20'49"	668.50'	4.05'	2.02'
13	03°17'58"	650.00'	37.43'	18.72'
14	83°22'27"	20.00'	29.10'	17.81'
15	89°55'15"	20.00'	31.39'	19.97'
16	07°50'26"	631.50'	86.42'	43.28'
17	07°47'17"	668.50'	90.87'	45.50'
18	10°59'02"	631.50'	121.06'	60.72'
19	09°46'03"	668.50'	113.96'	57.12'
20	35°50'20"	650.00'	406.58'	210.19'
21	13°47'06"	631.50'	151.93'	76.34'
22	09°40'31"	668.50'	112.89'	56.58'
23	94°02'49"	20.00'	32.83'	21.46'
24	82°39'40"	20.00'	28.85'	17.59'
25	18°06'11"	268.50'	84.83'	42.77'
26	18°06'11"	250.00'	78.99'	39.83'
27	11°36'40"	231.50'	46.91'	23.54'
28	06°29'31"	231.50'	26.23'	13.13'

RECOMMENDED FOR APPROVAL
CHRISTOPHER R. ANDERSON
PROFESSIONAL ENGINEER
STATE OF NEVADA
NO. 9515
26 JUL 96

REV.	DATE	DESCRIPTION	DATE	APPROVAL

G.C. WALLACE, INC.
Engineering/Architecture
1555 SOUTH RAINBOW BLVD./LAS VEGAS, NEVADA 89146

SUMMERLIN
VILLAGE 3 CUSTOM LOTS - PHASE 2
TOURNAMENT CANYON LANE
PLAN & PROFILE
STA. 3+77.28 TO STA. 15+50.00

SHEET 6
SHT 6 OF 14

11-29-106

107Y-4454-2