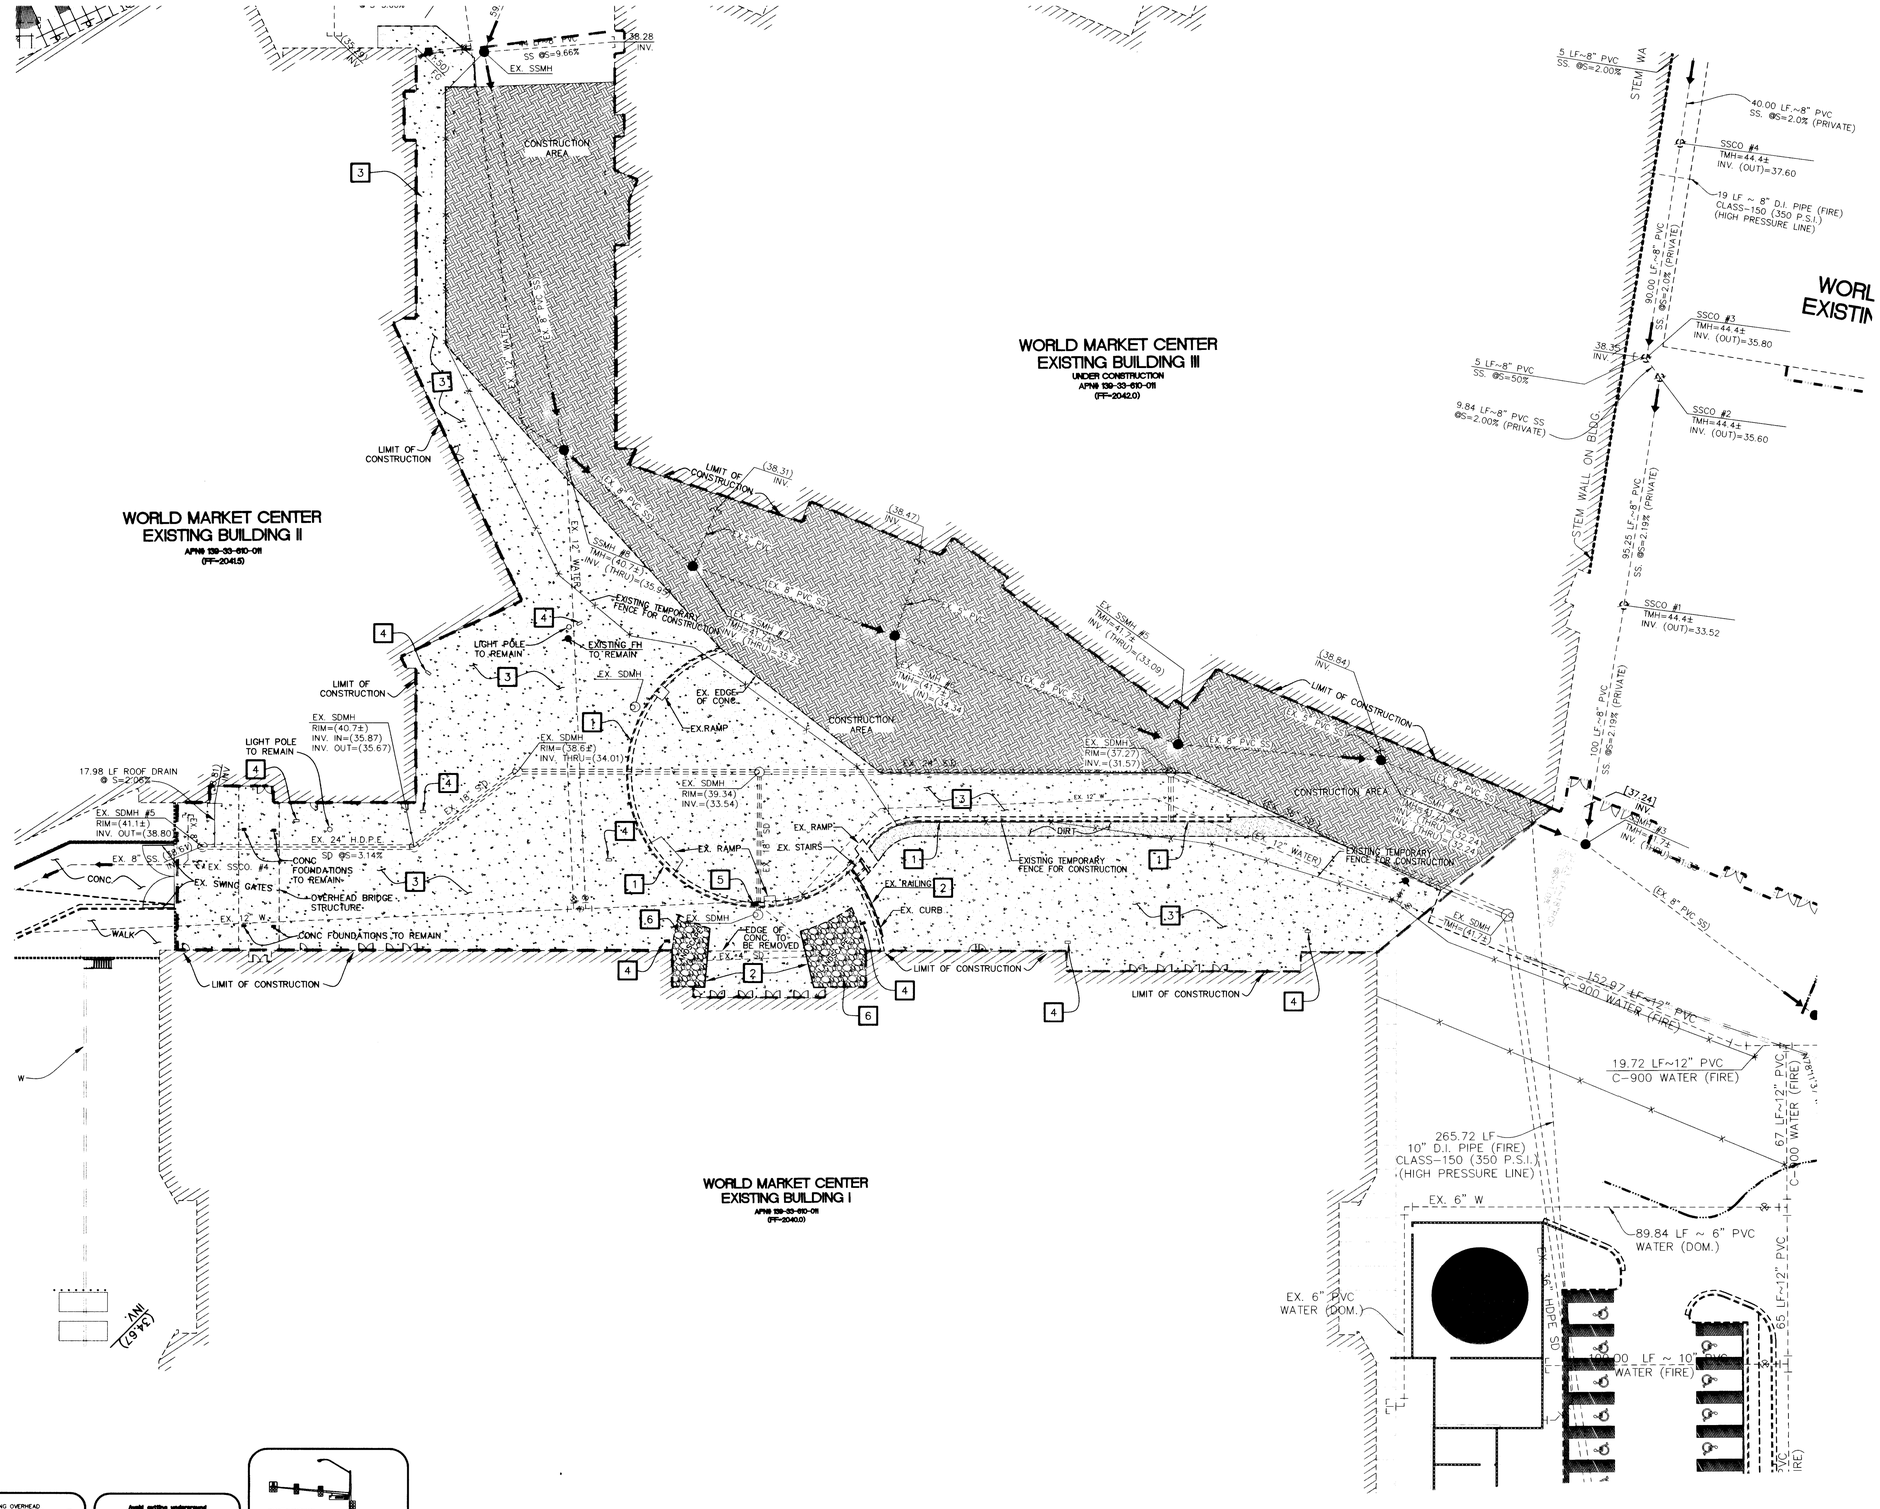

LEGEND

- EXISTING CONCRETE AREA
- EXISTING CONSTRUCTION AREA
- EXISTING LANDSCAPE AREA
- EXISTING DIRT AREA

DEMOLITION NOTES

1. REMOVE & DISPOSE EXISTING CURB & GUTTER.
2. REMOVE & DISPOSE EXISTING HAND RAIL
3. REMOVE & DISPOSE EXISTING CONCRETE PAVEMENT.
4. ELECTRICAL BOX TO REMAIN & ADJUST TO FINAL GRADE.
5. EX. DROP INLET TO BE DEMOLISHED IN PREPERATION TO REPLACE WITH MH.
6. REMOVE & DISPOSE EXISTING LANDSCAPING

BASIS OF BEARINGS

N 24°55'16" E BEING THE BEARING OF THE CENTERLINE OF GRAND CENTRAL PARKWAY, LYING WITHIN THE N.E. 1/4 OF SECTION 33, TOWNSHIP 20 SOUTH, RANGE 61 EAST, M.D.M., CLARK COUNTY, NEVADA AS SHOWN BY MAP THEREOF ON FILE ON BOOK 53, PAGE 61 OF PLATS IN THE CLARK COUNTY RECORDER'S OFFICE, CLARK COUNTY, NEVADA.

BENCHMARK

CITY OF LAS VEGAS BENCHMARK NO. 2LV01 33C4, RIVET AND PLATE IN TOP OF CURB AT THE S.W. CORNER OF THE INTERSECTION OF ALTA DR. AND MARTIN LUTHER KING BLVD.
NAVD 88 CITY OF LAS VEGAS ELEVATION (1992)= 2046.76 (F)
= 623.85 (M)
CORRECTION TO CITY OF LAS VEGAS DATUM (2002): SUBTRACT 0.17' FROM 1992 DATUM

AVOID HITTING OVERHEAD POWER LINES IT'S COSTLY
CALL BEFORE YOU DO OVERHEAD
1-702-593-6111

Avoid cutting underground utility lines. It's costly.
Call before you Dig.
1-800-227-2600
UNDERGROUND SERVICE (USA)

CALL BEFORE YOU DO UNDERGROUND
Call before you UnderGround
1-702-455-7511
CLARK COUNTY WATER DEPARTMENT
1-702-229-6611
LAS VEGAS AREA COMPUTERIZED MARKING SYSTEM

107V3916-3

CLV

109012

G.C. WALLACE, INC.
Engineers/Planners/Surveyors
1555 SOUTH RAINBOW BLVD./LAS VEGAS, NEVADA 89146
TELEPHONE: (702) 804-2000 • FAX: (702) 804-2299
G:\860-001\DWG\Comm\Improv\LDC\WMC-PLAC016.dwg

DESIGN: LAR
DRAWN: LAR
CHECK: RDC
ISSUE DATE:
ISSUE EDITOR:
PLOT DATE: 02-27-08
PLOT TIME: 13:51:35

REV	DATE	DESCRIPTION	DATE AGEN. APP	DATE GOV. APP
A			3/3/08	

ISSUE DATE: % COMPLETE

DATE: 2/27/08

WORLD MARKET CENTER III

WMC ASSOCIATES, LLC

PLAZA DEMOLITION PLAN

DRAWING
C-15
15 OF 16 SHTS