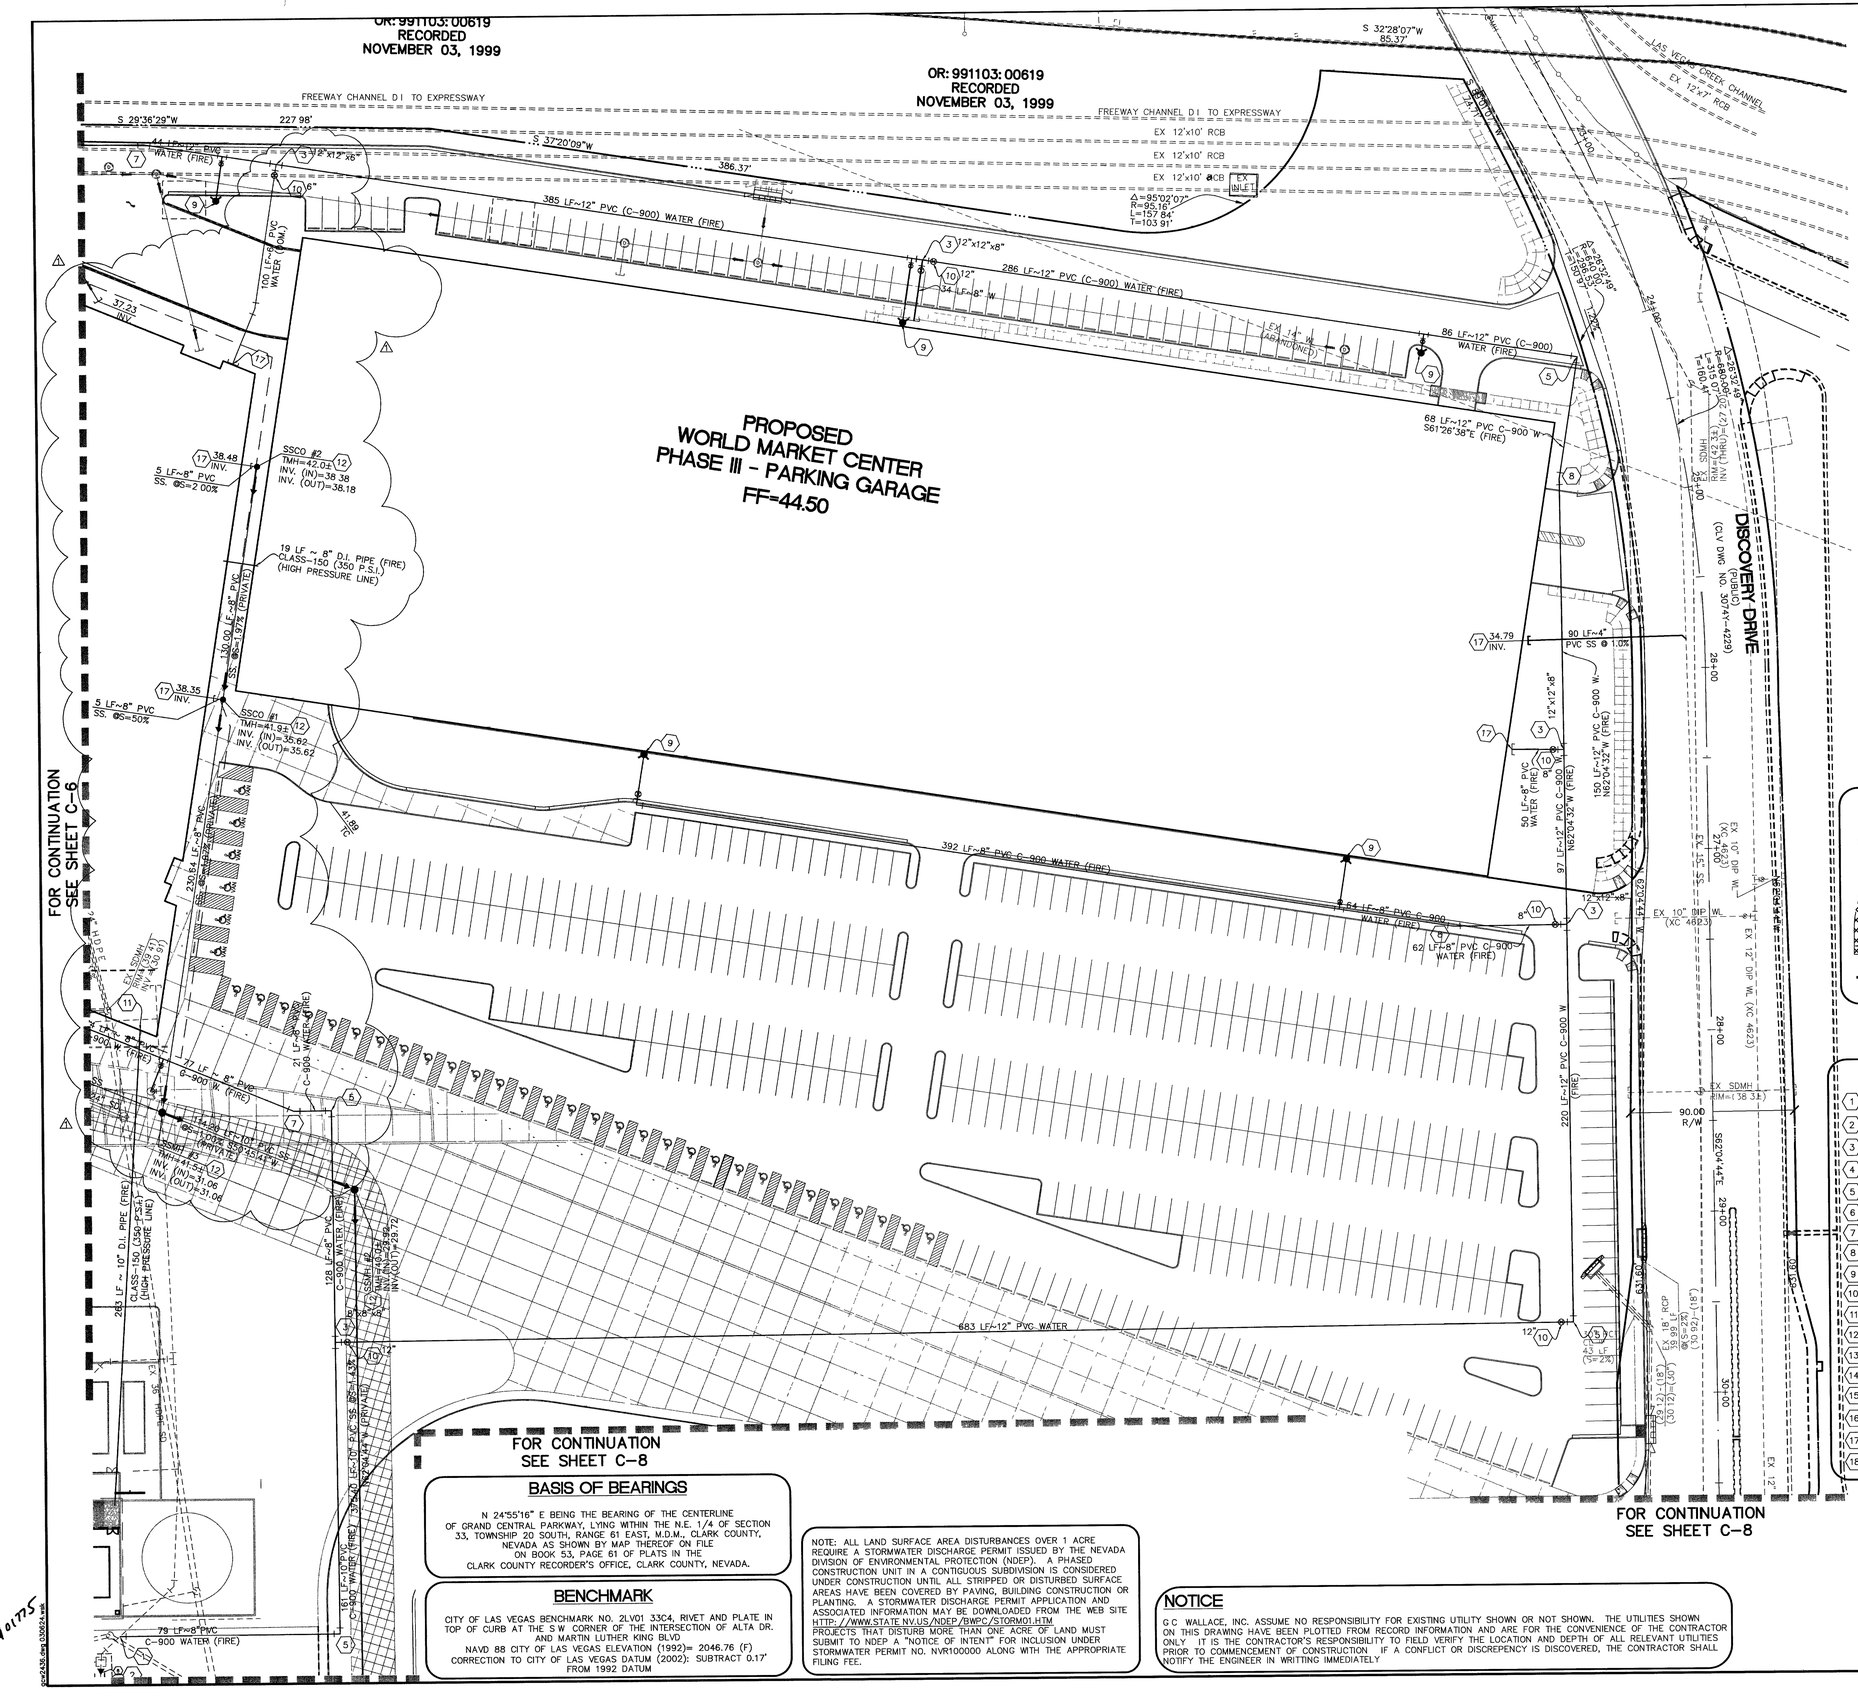
OR: 991103: 00619
RECORDED
NOVEMBER 03, 1999
PROPOSED
WORLD MARKET CENTER
PHASE III - PARKING GARAGE
FF=44.50
DISCOVERY DRIVE
(PUBLIC)
(CLV DWG NO. 30741-4229)
LAS VEGAS CREEK CHANNEL
FREEWAY CHANNEL D.I. TO EXPRESSWAY
FOR CONTINUATION
SEE SHEET C-6
FOR CONTINUATION
SEE SHEET C-8
FOR CONTINUATION
SEE SHEET C-8
SSCO #1
SSCO #2
