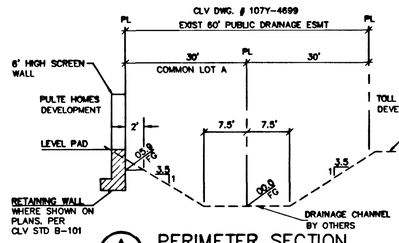

A/7 PERIMETER SECTION
NOT TO SCALE

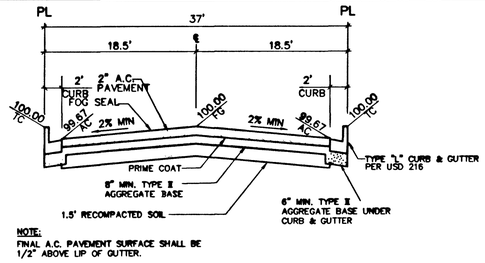

B/7 TYPICAL INTERIOR ROAD SECTION (PRIVATE)
NOT TO SCALE

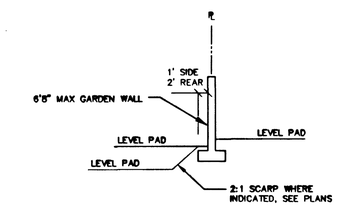

NOTE:
WALL TO BE CONSTRUCTED PER SEPARATE BLOCK WALL PLANS.

D/7 SIDE AND REAR YARD SECTION
(NOT TO SCALE)

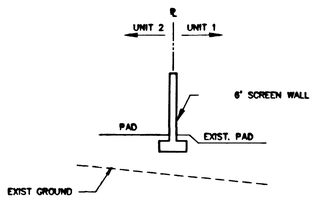

N/7 PERIMETER SECTION
(NOT TO SCALE)

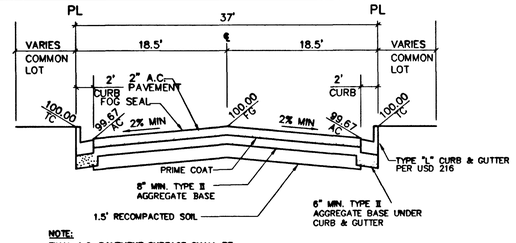

J/7 TYPICAL INTERIOR ROAD SECTION (PRIVATE) W/ COMMON LOT
NOT TO SCALE

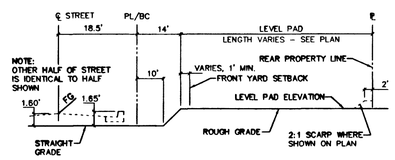

K/7 TYPICAL STREET ROUGH GRADE SECTION
(NOT TO SCALE)

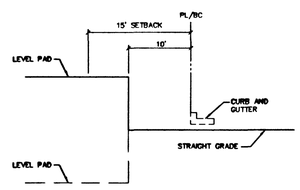

L/7 TYPICAL CORNER LOT ROUGH GRADE SECTION
(NOT TO SCALE)

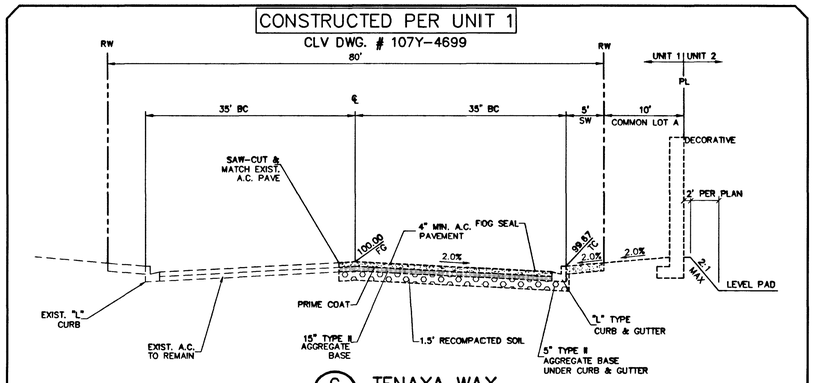

G/7 TENAYA WAY
(NOT TO SCALE)

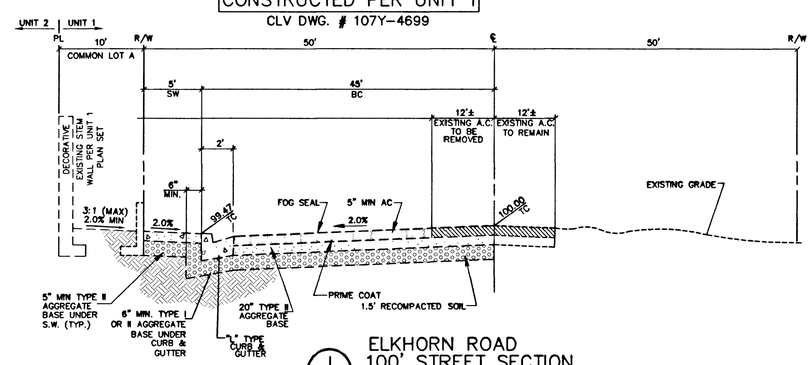

I/7 ELKHORN ROAD 100' STREET SECTION
(NOT TO SCALE)

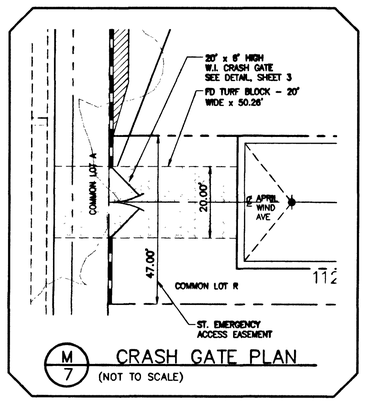

M/7 CRASH GATE PLAN
(NOT TO SCALE)

Avoid hitting overhead power lines. It's costly.
Call before you do Overhead
1-702-593-6111

Avoid cutting underground utility lines. It's costly.
Call before you Dig.
1-800-227-2600
(NOCONDUNG SERVICE ALERT (USA))

NO.	DESCRIPTION	DATE	APP'D

DATE : 7/2/2003
PM : S.L.Y.
DRAWN BY : D.L.
DESIGNED BY : R.P.S.
CHECKED BY : R.W.C.
ADA CHECKED :
JOB NO. : 88147028
SCALE : 1"=40'

The contractor shall verify and be responsible for all dimensions. DO NOT scale this drawing - any errors or omissions shall be reported to Stantec immediately. Copyright Reserved. This drawing is the property of Stantec. Reproduction or use for any purpose other than that authorized by Stantec is prohibited.

Stantec Consulting Inc.
7251 West Charleston Blvd.
Las Vegas NV U.S.A.
89117
Tel. 702.258.0115
Fax. 702.258.4956
www.stantec.com
Stantec

Pulte
1635 VILLAGE CENTER CIRCLE, SUITE 250
LAS VEGAS, NEVADA 89134
(702) 256-7900

PULTE HOMES
WYETH RANCH UNIT 2
GRADING PLAN SECTIONS AND DETAILS 1

PROFESSIONAL ENGINEER - STATE OF NEVADA
RICHARD W. CUNNOCK
Exp. 12-31-04
CIVIL
5447
7.2.03

SHEET
7
OF 20

107Y4699-2

54890

W:\Active\88147028\Drawings\unit 2 plans\02-GP1.dwg jactrow Wed, 02 Jul 2003 - 8:35am