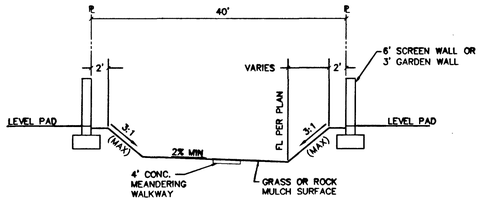

E/8 COMMON LOT H SECTION
(NOT TO SCALE)

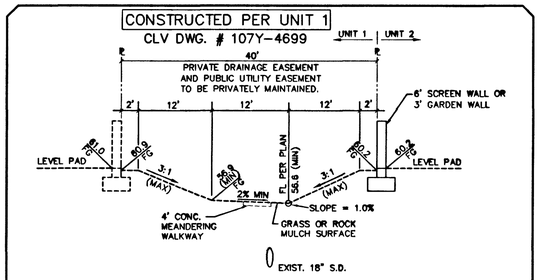

A/8 COMMON LOT G SECTION
(NOT TO SCALE)

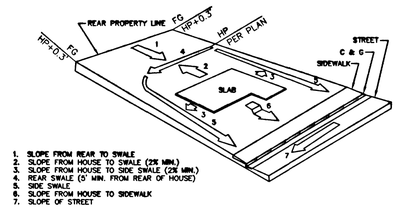

TYPICAL LOT GRADING - TYPE 'A' DRAINAGE
(NOT TO SCALE)

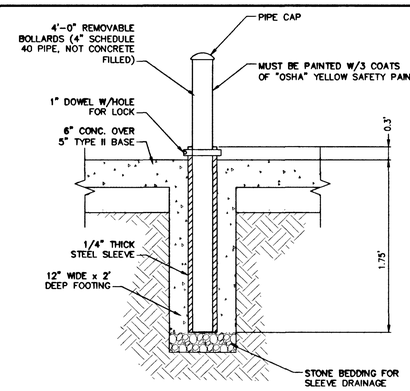

REMOVABLE BOLLARD DETAIL
(NOT TO SCALE)

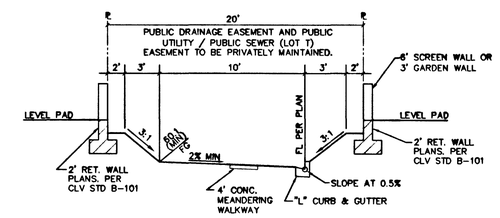

C/8 COMMON LOT B & T SECTION
(NOT TO SCALE)

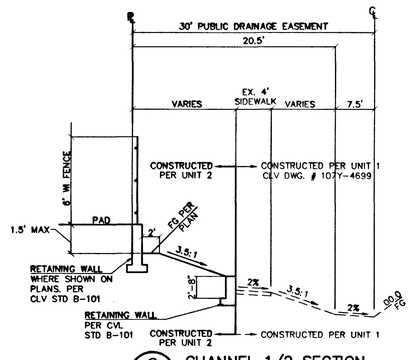

G/8 CHANNEL 1/2 SECTION
NOT TO SCALE

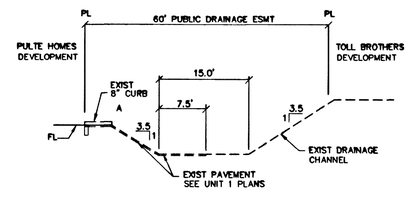

H/8 EXIST DRAINAGE ESMT
(NOT TO SCALE)

Avoid hitting overhead power lines. It's costly.
Call before you do Overhead
1-702-593-6111

Avoid cutting underground utility lines. It's costly.
Call before you Dig.
1-800-227-2600
UNDERGROUND SERVICE ALERT (USA)

NO.	DESCRIPTION	DATE	APP'D

The Contractor shall verify and be responsible for all dimensions. DO NOT scale the drawing - any errors or omissions shall be reported to Stantec immediately. Reproduction or use for any purpose other than that authorized by Stantec is prohibited.

Copyright Reserved

DATE : 7/2/2003
PM : S.L.Y.
DRAWN BY : D.L.
DESIGNED BY : R.P.S.
CHECKED BY : R.W.C.
ADA CHECKED :
JOB NO. : 88147028
SCALE : 1"=40'

Stantec Consulting Inc.
7251 West Charleston Blvd.
Las Vegas NV U.S.A.
89117
Tel. 702.258.0115
Fax. 702.258.4956
www.stantec.com
Stantec

Pulte
1635 VILLAGE CENTER CIRCLE, SUITE 250
LAS VEGAS, NEVADA 89134
(702) 256-7900

PULTE HOMES
WYETH RANCH UNIT 2
GRADING PLAN SECTIONS AND DETAILS 2

PROFESSIONAL ENGINEER - STATE OF NEVADA
RICHARD W. GUNNOE
CIVIL
5447
7.2.03

SHEET
8
OF 20

W:\Active\88147028\Drawings\unit 2 plans\02-GP1.dwg jpatrow Wed, 02 Jul 2003 - 8:35am

54891