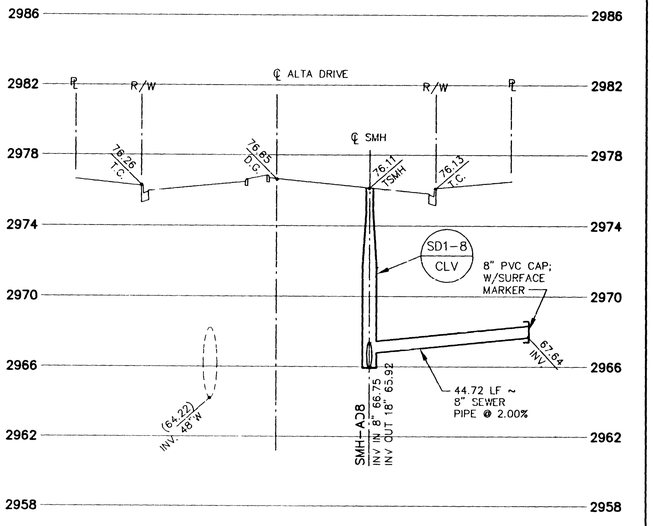

537+65.00 SMH-AD8
LATERAL PROFILE

ALTA DRIVE
SCALE HORIZ. 1"=20'
VERT. 1"=4'

F
49

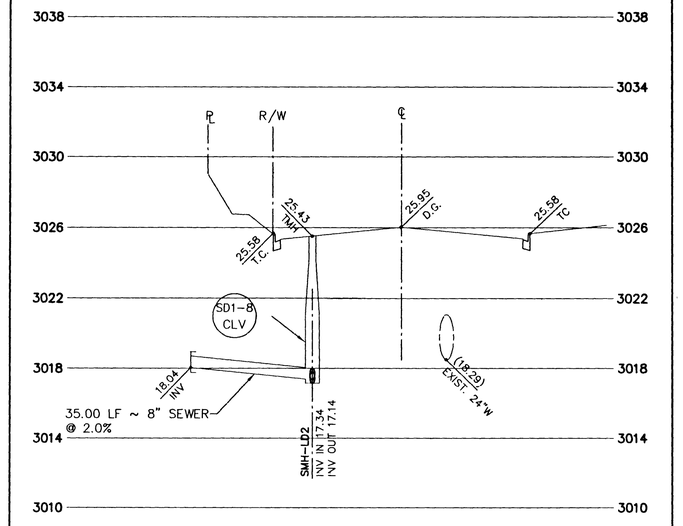

116+00.00 SMH-LD2
LATERAL PROFILE

LAURELGLEN DRIVE
SCALE HORIZ. 1"=20'
VERT. 1"=4'

D
49

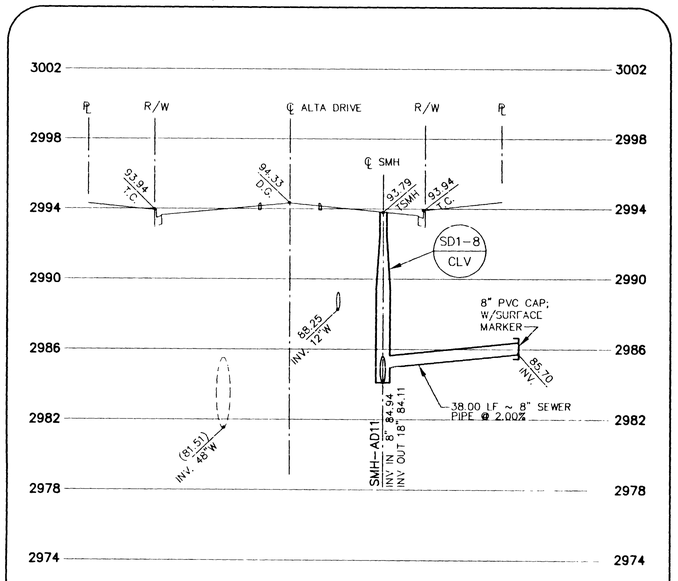

528+97.23 SMH-AD11
LATERAL PROFILE

ALTA DRIVE
SCALE HORIZ. 1"=20'
VERT. 1"=4'

E
49

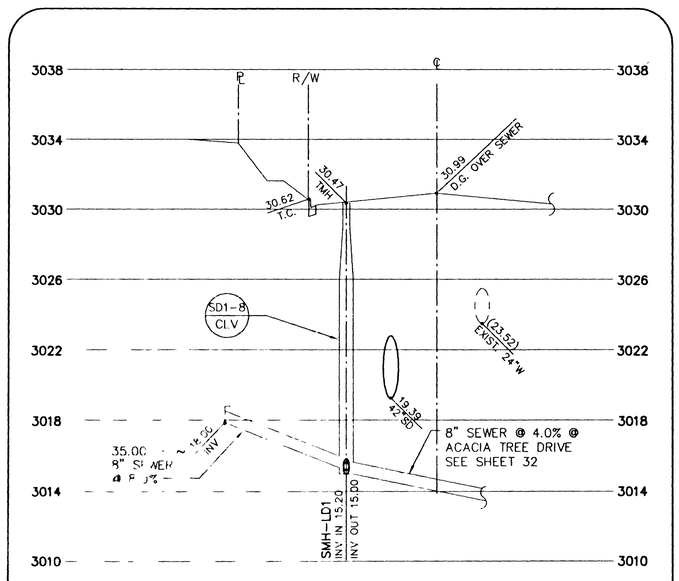

112+11.54 SMH-LD1
LATERAL PROFILE

LAURELGLEN DRIVE
SCALE HORIZ. 1"=20'
VERT. 1"=4'

C
49

JOB NO. 62011.212 May 22, 1996 2:53:02 p.m. Drawing: C:\DWG\11-12\2A-1100%\112A-L49.DWG

FINAL SUBMITTAL

DESCRIPTION	DATE	APPROVAL DATE

RECOMMENDED
CHRISTOPHER W. ANDERSON
5071
R.P.E. NO.
DATE

STATE OF NEVADA — REGISTERED PROFESSIONAL ENGINEER — CHRISTOPHER W. ANDERSON — No. 5071

G.C. WALLACE, INC.
Engineering/Architecture
1555 SOUTH RAINBOW BLVD./LAS VEGAS, NEVADA 89102

SUMMERLIN
VILLAGE 11/12 THE ARBORS - UNIT 2A
GREENMOOR LANE, ALTA DRIVE, AND LAURELGLEN DRIVE
SEWER LATERALS

SHEET
49
SHT 49 OF 64

PLANS LIBRARY
PASSED OUT TO: GCW
DATE: Brenda
PERSON: 8/2/96

APPROVED FOR CONSTRUCTION

LVVWD — DATE 8/1/96

P.500

11-32-178 307Y-4463-2A

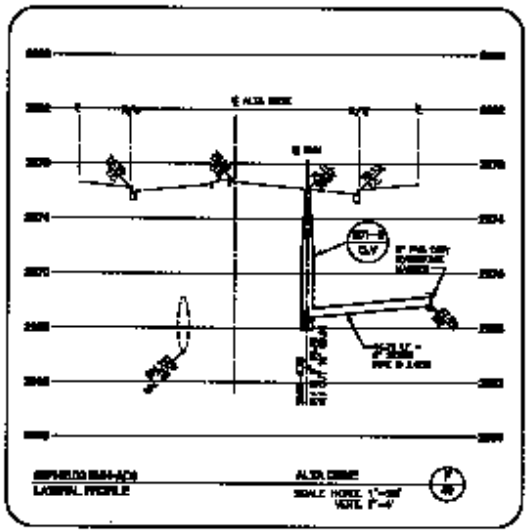

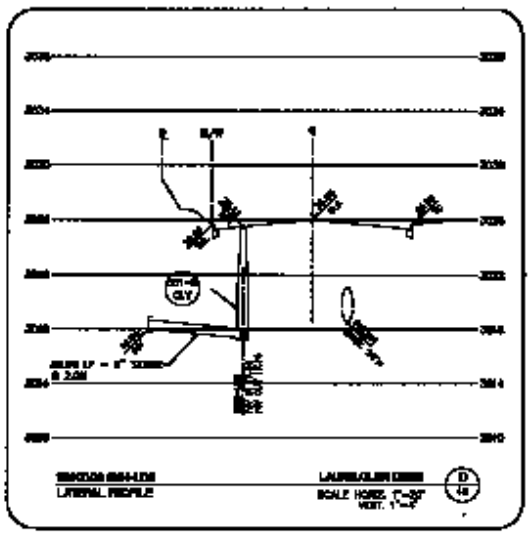

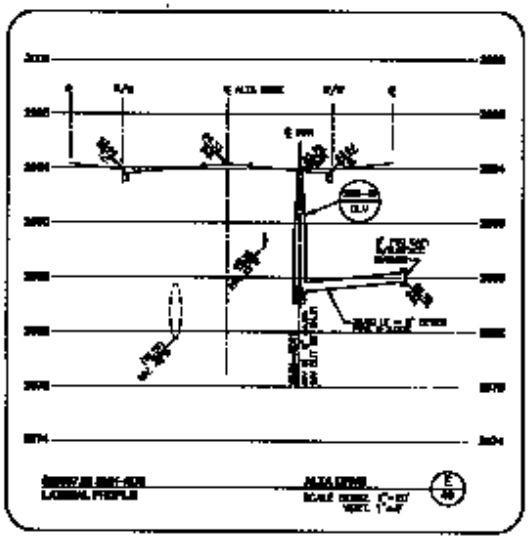

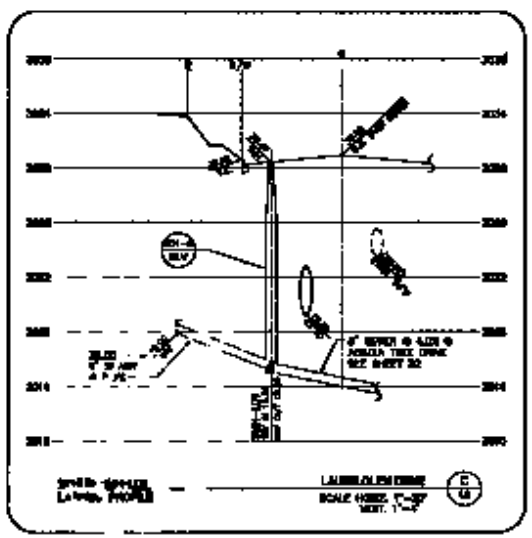

11-32-175 307Y-4463-2A