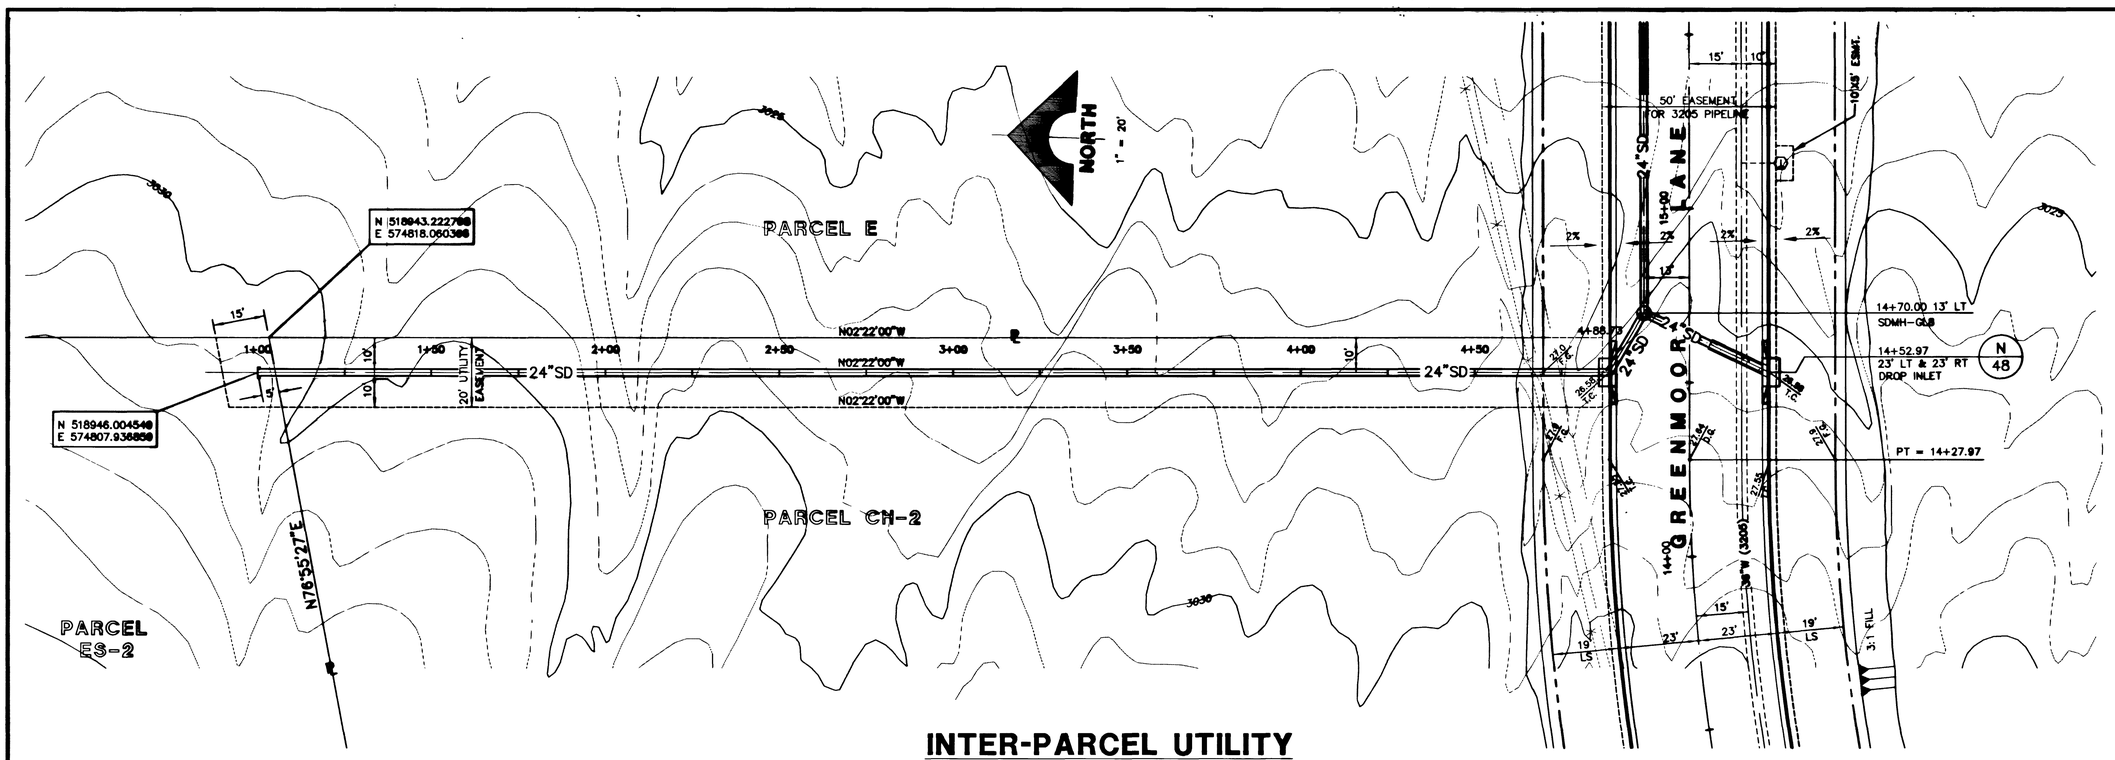

INTER-PARCEL UTILITY

SCALE: HORIZ. 1" = 20'
VERT. 1" = 5'

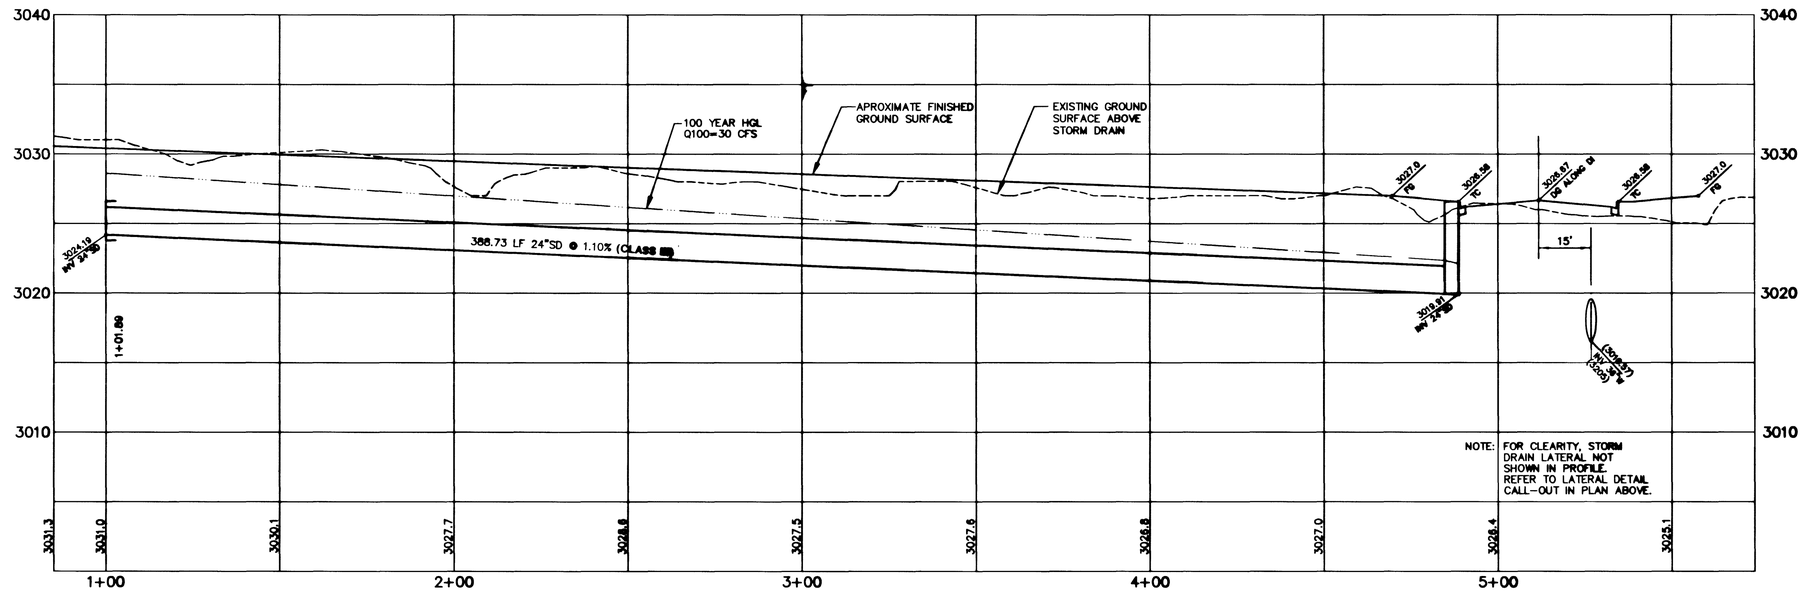

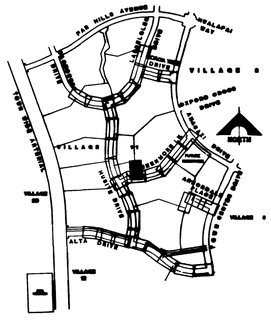

RECOMMENDED
CHRISTOPHER M. ANDERSON
5071
R.P.E. NO.
DATE

REGISTERED PROFESSIONAL ENGINEER
CHRISTOPHER M. ANDERSON
CIVIL
5071
STATE OF NEVADA

REVISION	DATE	APPROVAL	DATE

FINAL SUBMITTAL

G.C. WALLACE, INC.
Engineering/Architecture 1555 SOUTH RAINBOW BLVD/LAS VEGAS, NEVADA 89146

SUMMERLIN
VILLAGE 11/12 THE ARBORS - UNIT 2A
INTER-PARCEL UTILITY
PLAN & PROFILE

SHEET
40
SHT 40 OF 64

JOB NO. 62011.212
May 29, 1996 2:19:24 p.m.
Drawing: C:\DWG\VIL11-12\UNIT-2A\OXF-S\UTIL-PP.DWG
RAS UTIL_PP 01-12-96

11-32-1642

307Y-4463-2A

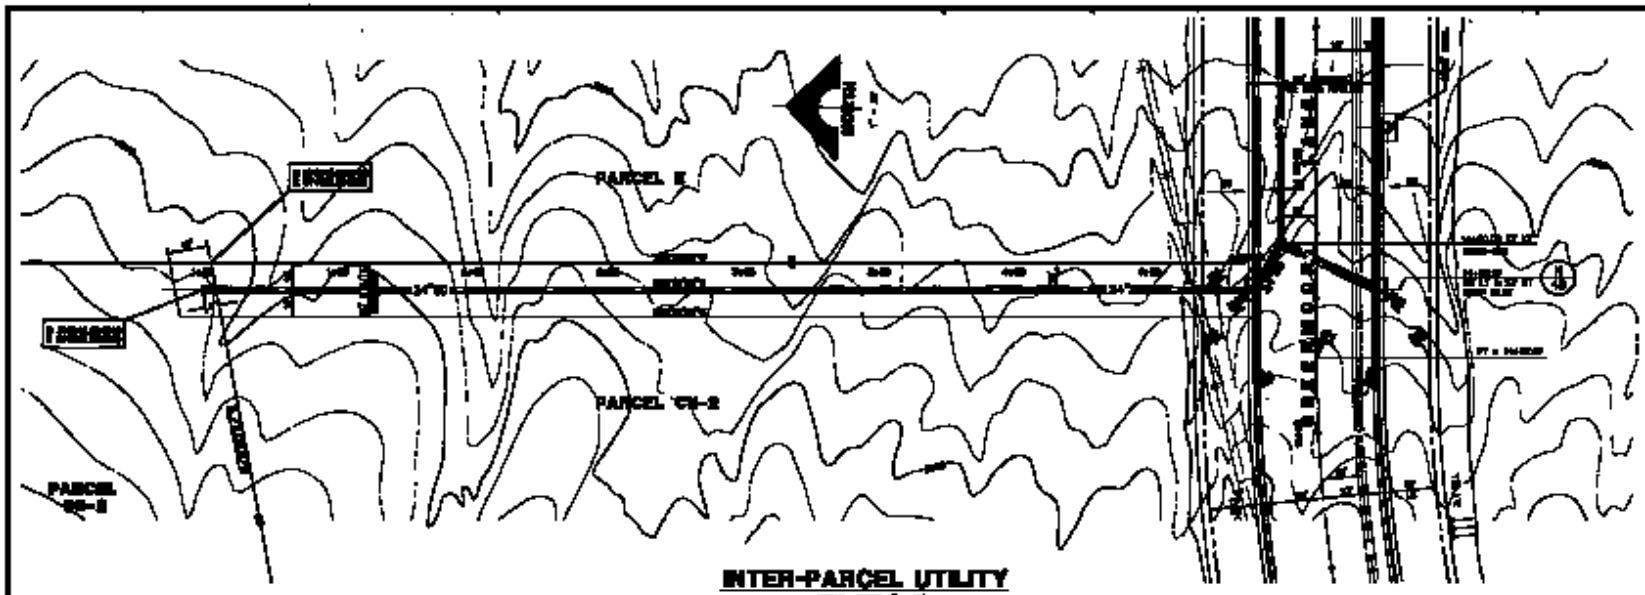

INTER-PARCEL UTILITY

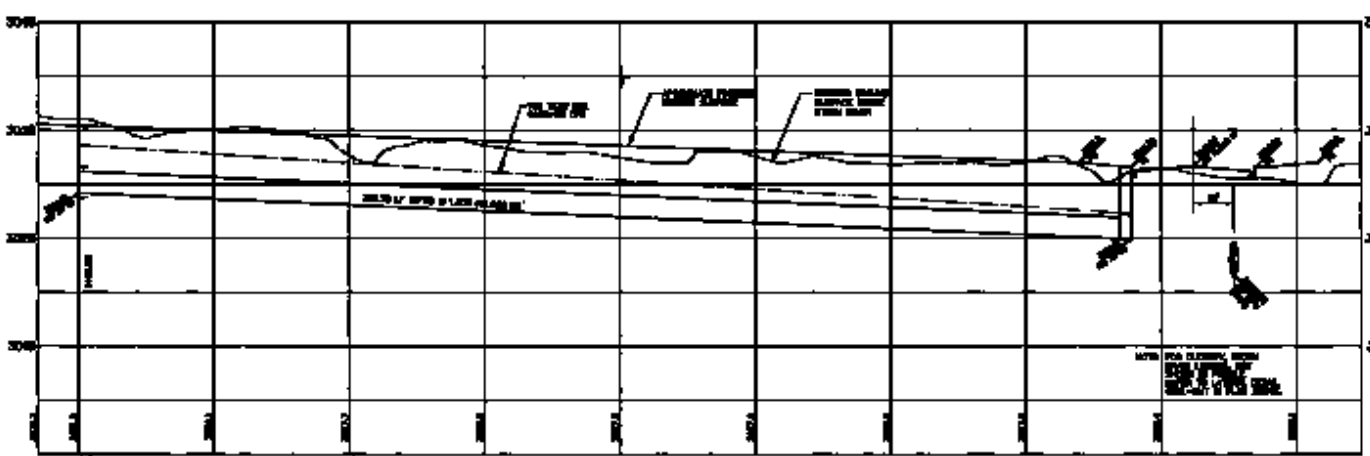

40

R-32-164

307Y-4483-2A