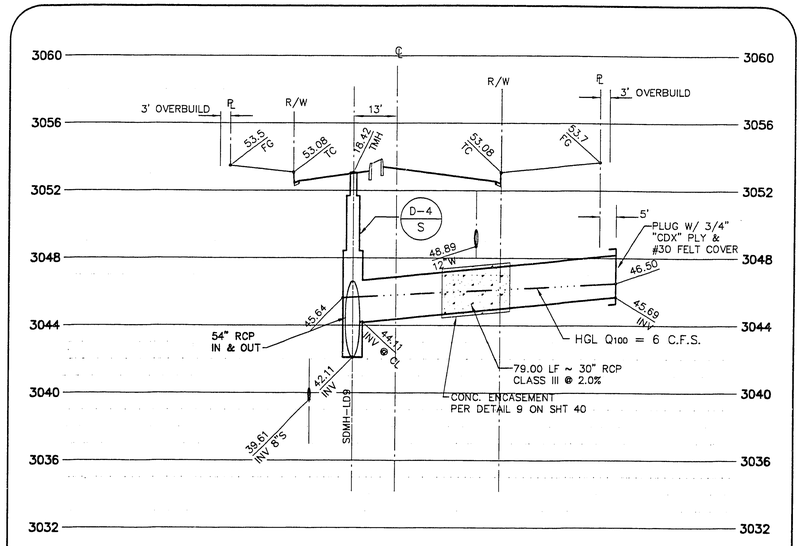

151+30.37 SDMH-LD9

LATERAL PROFILE

LAURELGLEN DRIVE

SCALE HORIZ. 1"=20'
VERT. 1"=4'

2/34

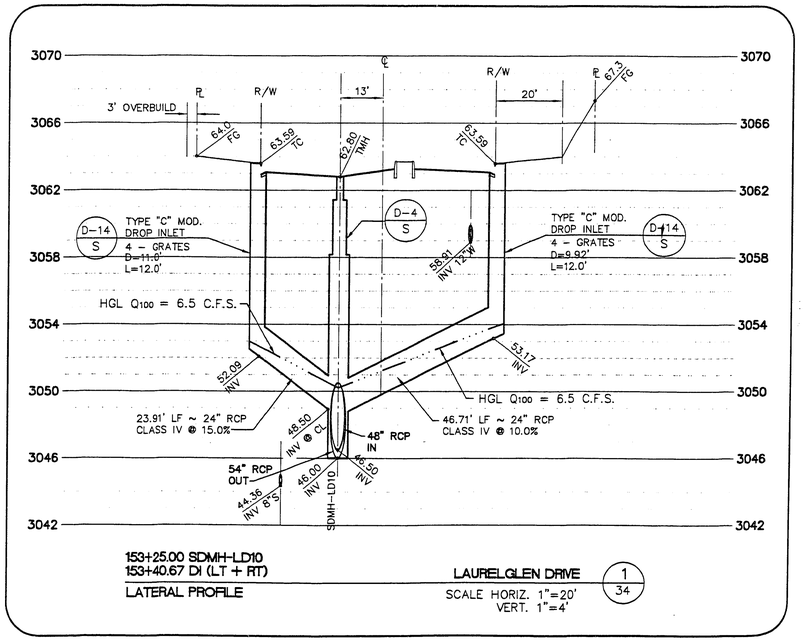

153+25.00 SDMH-LD10
153+40.67 DI (LT + RT)

LATERAL PROFILE

LAURELGLEN DRIVE

SCALE HORIZ. 1"=20'
VERT. 1"=4'

1/34

APPROVED FOR CONSTRUCTION

Gregory P. Kotkovich 9/13/96
LVVWD DATE

FINAL SUBMITTAL

REV.	DATE	DESCRIPTION	DATE	APPROVAL

RECOMMENDED
CHRISTOPHER W. ANDERSON
R.P.E. NO. 5071 DATE

REGISTERED PROFESSIONAL ENGINEER - STATE OF NEVADA
CHRISTOPHER W. ANDERSON
CIVIL
5071

G.C. WALLACE, INC.
Engineering/Architecture 1555 SOUTH RAINBOW BLVD./LAS VEGAS, NEVADA 89102

SUMMERLIN
VILLAGE 11/12 THE ARBORS - UNIT 2B
LAURELGLEN DRIVE
STORM DRAIN LATERALS

SHEET
34
SHT 34 OF 46

JOB NO. 62011.213

September 06, 1996 4:18:39 p.m. Drawing: C:\DWG\11-12\2B\IMPROV\SD-LA11.DWG

AMA 62011.213

S.I.D.707 PROJECT NO. 14A,14B,14C,15A,15B,15C,18A,18B,18C,19A,19B,19C,20A,20B,20C,&52 11-32-115 327Y-4463-2B