CURVE	DELTA	RADIUS	LENGTH	TANGENT
1	33°30'18"	96.07'	56.18'	28.92'
2	90°11'59"	46.50'	73.20'	46.66'
3	160°36'30"	20.00'	56.06'	117.06'
4	05°49'49"	1625.00'	165.36'	82.75'
5	05°15'05"	1625.00'	148.94'	74.52'
6	01°59'10"	346.29'	12.00'	6.00'

LINE	BEARING	DISTANCE
L1	N14°47'17"W	50.06'
L2	N75°12'43"E	56.52'
L3	N14°47'17"W	32.66'
L4	N14°47'17"W	89.71'
L5	N75°13'04"E	45.05'
L6	N75°12'43"E	61.68'
L7	N75°12'43"E	5.00'
L8	N14°47'17"W	2.67'
L9	N14°47'17"W	11.00'
L10	N75°12'43"E	12.53'
L11	N13°20'23"W	6.01'
L12	N75°12'43"E	34.65'
L13	N81°48'01"E	32.82'
L14	N14°47'17"W	67.76'
L15	N75°21'25"E	162.62'
L16	N75°12'43"E	15.03'
L17	N75°12'43"E	14.79'

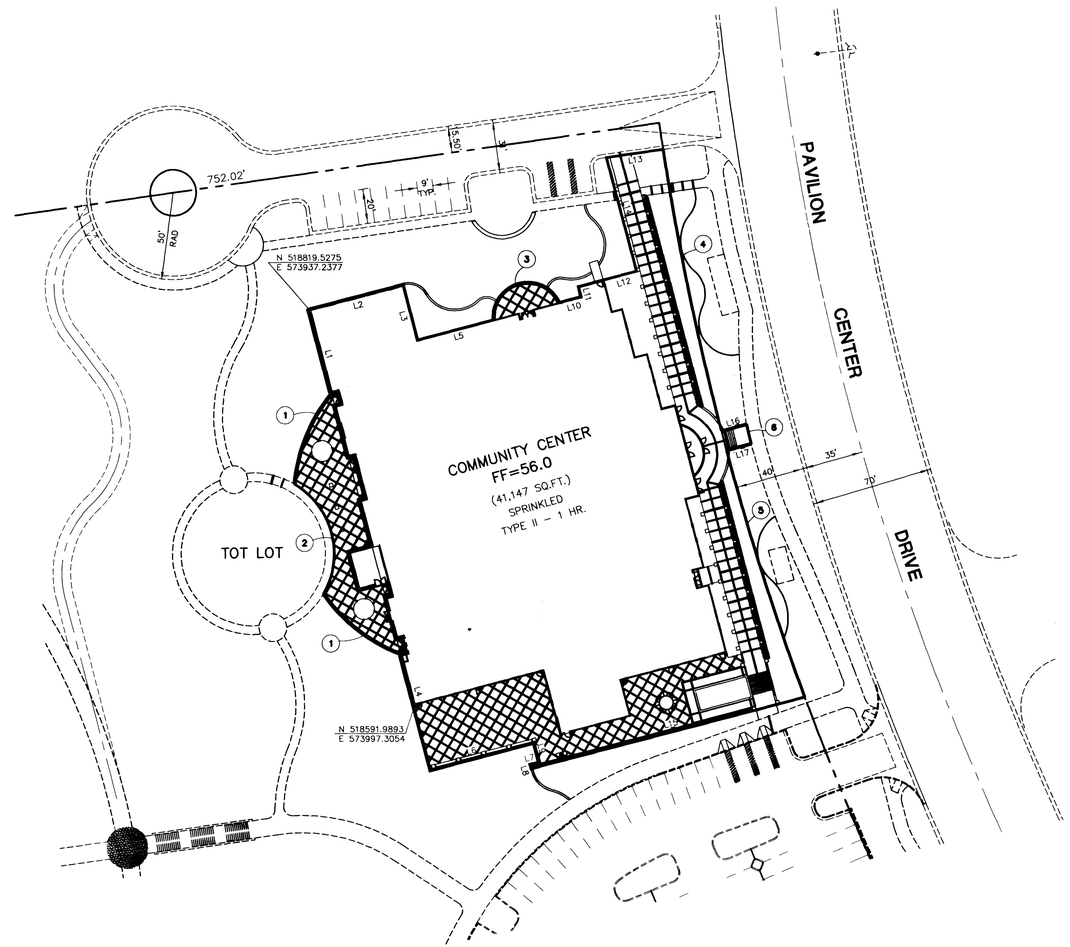

NORTH

1"=40'

GRAPHIC SCALE

40 0 20 40 80 160

(IN FEET)
1 inch = 40 ft.

BASIS OF BEARING

N 01°12'43" E IS BASED ON THE NEVADA STATE GRID SYSTEM (EAST ZONE) AS DETERMINED FROM THE TRIANGULATION POINTS "RED ROCK" TO "LONE MOUNTAIN".

BENCHMARK

RIVET & PLATE IN TOP OF CURB, NE RETURN OF CHARLESTON BLVD. AND HUALAPAI WAY. (NO. OLV09-36SES)

2909.769	NGVD 1929 DATUM
2912.23	NAVD 1988 DATUM (887.6503 M)
*2910.05	SUMMERLIN DATUM

* THIS PROJECT BASED ON SUMMERLIN DATUM

REV.	DATE	DESCRIPTION	DATE	AGEN. APP.	DATE	GCW APP.

RECOMMENDED
CHRISTOPHER W. ANDERSON
P.E. NO. 5071

STATE OF NEVADA
REGISTERED PROFESSIONAL ENGINEER
CHRISTOPHER W. ANDERSON
5071

FINAL SUBMITTAL

G.C. WALLACE, INC.
Engineering/Architecture
1555 SOUTH RAINBOW BLVD. LAS VEGAS, NEVADA 89102 (702) 363-1200
SUMMERLIN DIVISION (702) 363-0991

SUMMERLIN
VILLAGE 11/12 UNIT 2A
THE ARBORS SPORTS PARK PHASE II
COMMUNITY CENTER
HORIZONTAL CONTROL PLAN

SHEET
C-3
SHT 3 OF 6

JOB NO. 398.179

F:\398-179\dwg\improv\PHASE2\Sp2-hc1.dwg Sat Jun 27 11:00:29 1998 RICK STRUTZ

9162

650.49-2