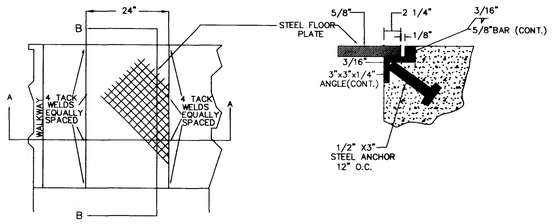

PLAN

DETAIL "I"

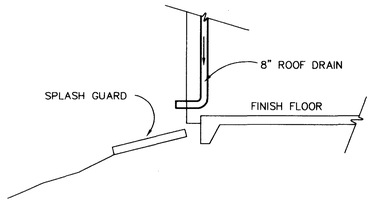

ROOF DRAIN DETAIL NO. 1

N.T.S.

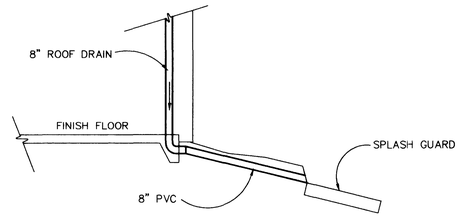

ROOF DRAIN DETAIL NO. 2

N.T.S.

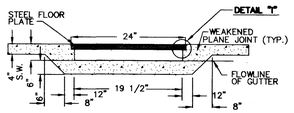

SECTION A-A

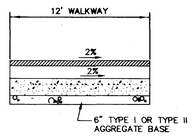

SECTION B-B

UNDER SIDEWALK DRAIN

N.T.S.

BASIS OF BEARING

N 01°12'43" E IS BASED ON THE NEVADA STATE GRID SYSTEM (EAST ZONE) AS DETERMINED FROM THE TRIANGULATION POINTS "RED ROCK" TO "LONE MOUNTAIN".

BENCHMARK

RIVET & PLATE IN TOP OF CURB, NE RETURN OF CHARLESTON BLVD. AND HUALAPAI WAY. (NO. 0LV09-36SES)

2909.769	NGVD 1929 DATUM
2912.23	NAVD 1988 DATUM (887.6503 M)
*2910.05	SUMMERLIN DATUM

* THIS PROJECT BASED ON SUMMERLIN DATUM

REV.	DATE	DESCRIPTION	DATE	ASEN. APP.	DATE	GCW APP.

RECOMMENDED
CHRISTOPHER W. ANDERSON
P.E. NO. 5071

REGISTERED PROFESSIONAL ENGINEER - STATE OF NEVADA
CHRISTOPHER W. ANDERSON
No. 5071

FINAL SUBMITTAL

G.C. WALLACE, INC.
Engineering/Architecture
1555 SOUTH RAINBOW BLVD. LAS VEGAS, NEVADA 89102 (702) 363-1200
SUMMERLIN DIVISION (702) 363-0991

SUMMERLIN
VILLAGE 11/12 UNIT 2A
THE ARBORS SPORTS PARK PHASE II
COMMUNITY CENTER
SECTIONS

SHEET
C-6
SHT 6 OF 6

JOB NO. 300.179

91165

650.49-2

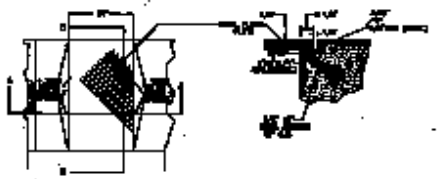

PLAN

DETAIL "I"

SECTION A-A

SECTION B-B

UNDER SIDEWALK DRAIN

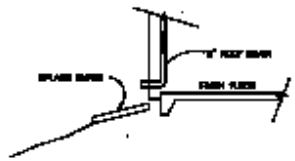

ROOF DRAIN DETAIL NO. 1

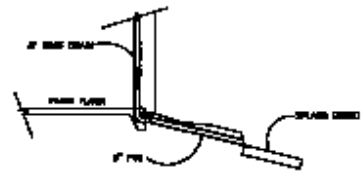

ROOF DRAIN DETAIL NO. 2