92/026

29-12-177 01092

FINAL MAP OF

# SUN CITY LAS VEGAS – UNIT NO. 38

AT SUMMERLIN

A PLANNED DEVELOPMENT AND COMMON INTEREST COMMUNITY

BEING A SUBDIVISION OF ALL OF PARCEL 2 AS SHOWN BY MAP THEREOF ON FILE IN FILE 72, PAGE 57 OF PARCEL MAPS IN THE CLARK COUNTY RECORDER'S OFFICE, CLARK COUNTY, NEVADA, LYING WITHIN SECTION 13, TOWNSHIP 20 SOUTH, RANGE 59 EAST, M.D.M., CITY OF LAS VEGAS, CLARK COUNTY, NEVADA

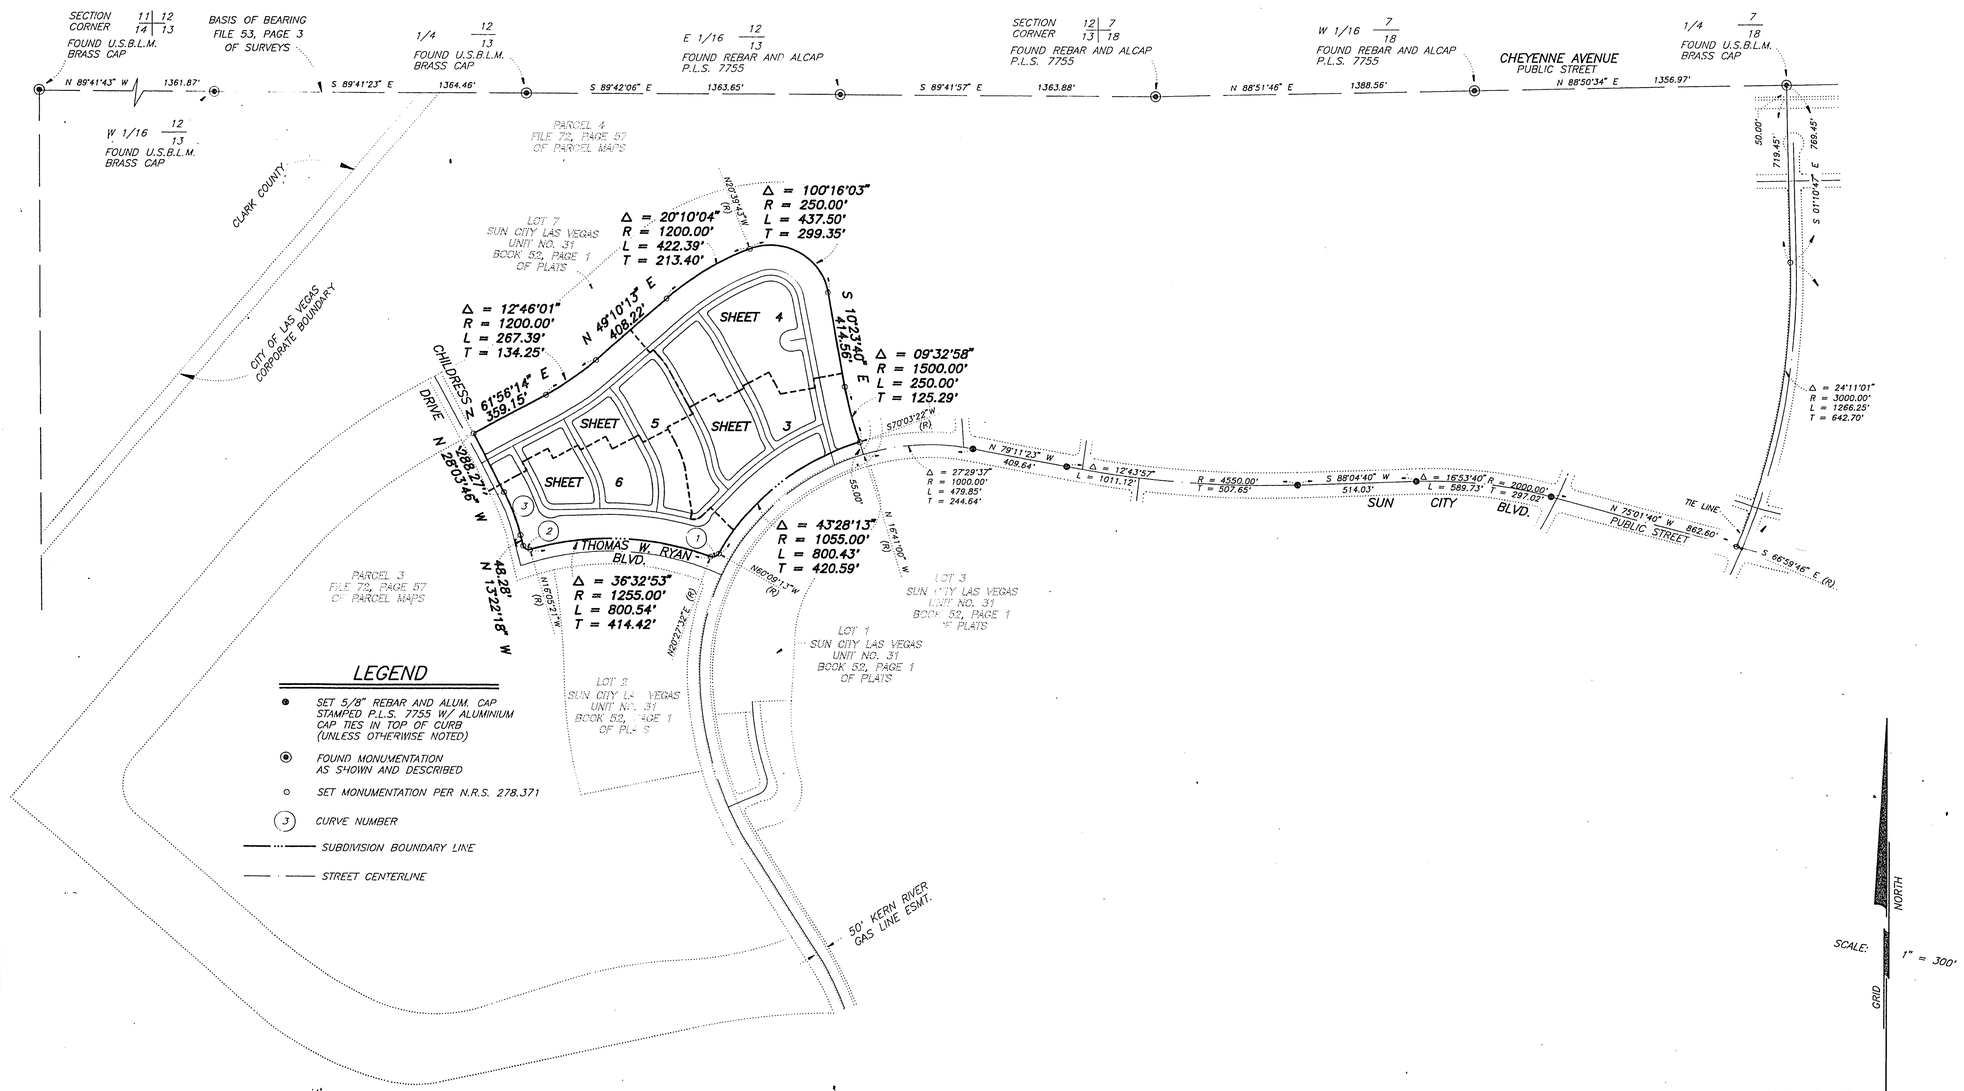


| CURVE | DELTA | RADIUS | LENGTH | TANGENT |
|---|---|---|---|---|
| 1 | 80°36'45" | 30.00' | 42.21' | 25.45' |
| 2 | 92°43'03" | 23.00' | 37.22' | 24.12' |
| 3 | 14°41'28" | 780.00' | 200.00' | 100.55' |

701.166A

SHEET 2 OF 6

Book _____ Page 4141-38