


PROFILE 'A'
SEE SHT. 10 FOR PLAN VIEW

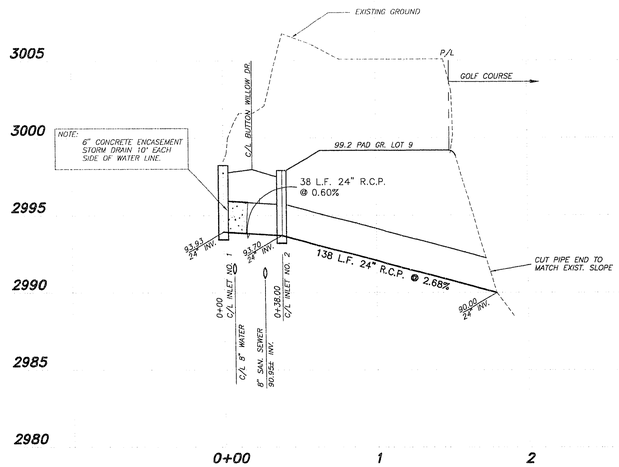


PROFILE 'B'
SEE SHT. 15 FOR PLAN VIEW

## PROFILE

SCALE: HORIZ. 1" = 40'
VERT. 1" = 4'

APPROVED FOR CONSTRUCTION

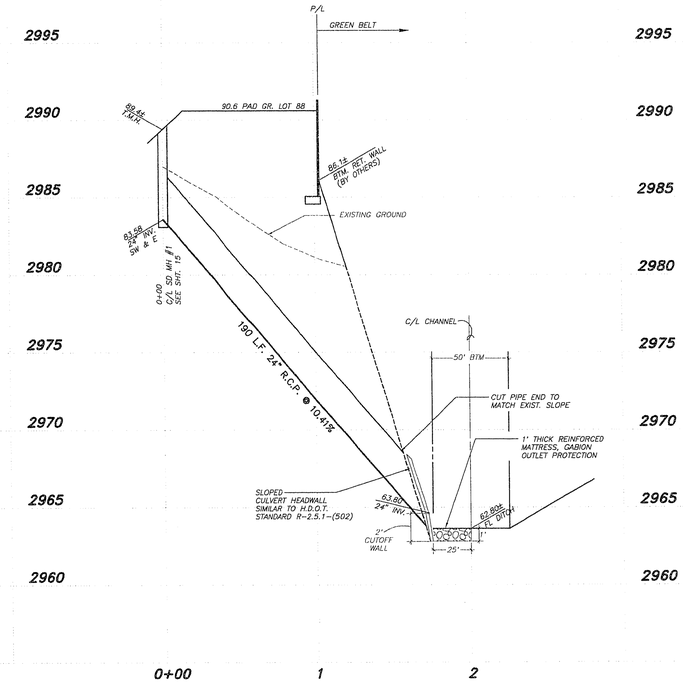LVVWD 3/25/94 DATE

| REV | DATE | DESCRIPTION | C.L.V. | DATE |
|---|---|---|---|---|
| | | | | |

ENGINEER STAMP: RECOMMENDED FOR ISSUE — SONNY W. NEICHEIM — CIVIL — No. 10118 — 3-23-94

P.E. NO. DATE

G.C. WALLACE, INC.
Engineering/Architecture
1555 SOUTH RAINBOW BLVD/LAS VEGAS, NEVADA 89102

DEL WEBB COMMUNITIES, INC.
SUN CITY LAS VEGAS
PLAN & PROFILE
STORM DRAIN PROFILES

SHEET 24 OF 36 SHEETS

JOB NO. 701.182

PLOTTED: 03/21/94 5:18 pm DRAWING: C:\DRAWINGS\DPA\42\D42-24 BY: DLee

10-10-112 1074-41/41-42