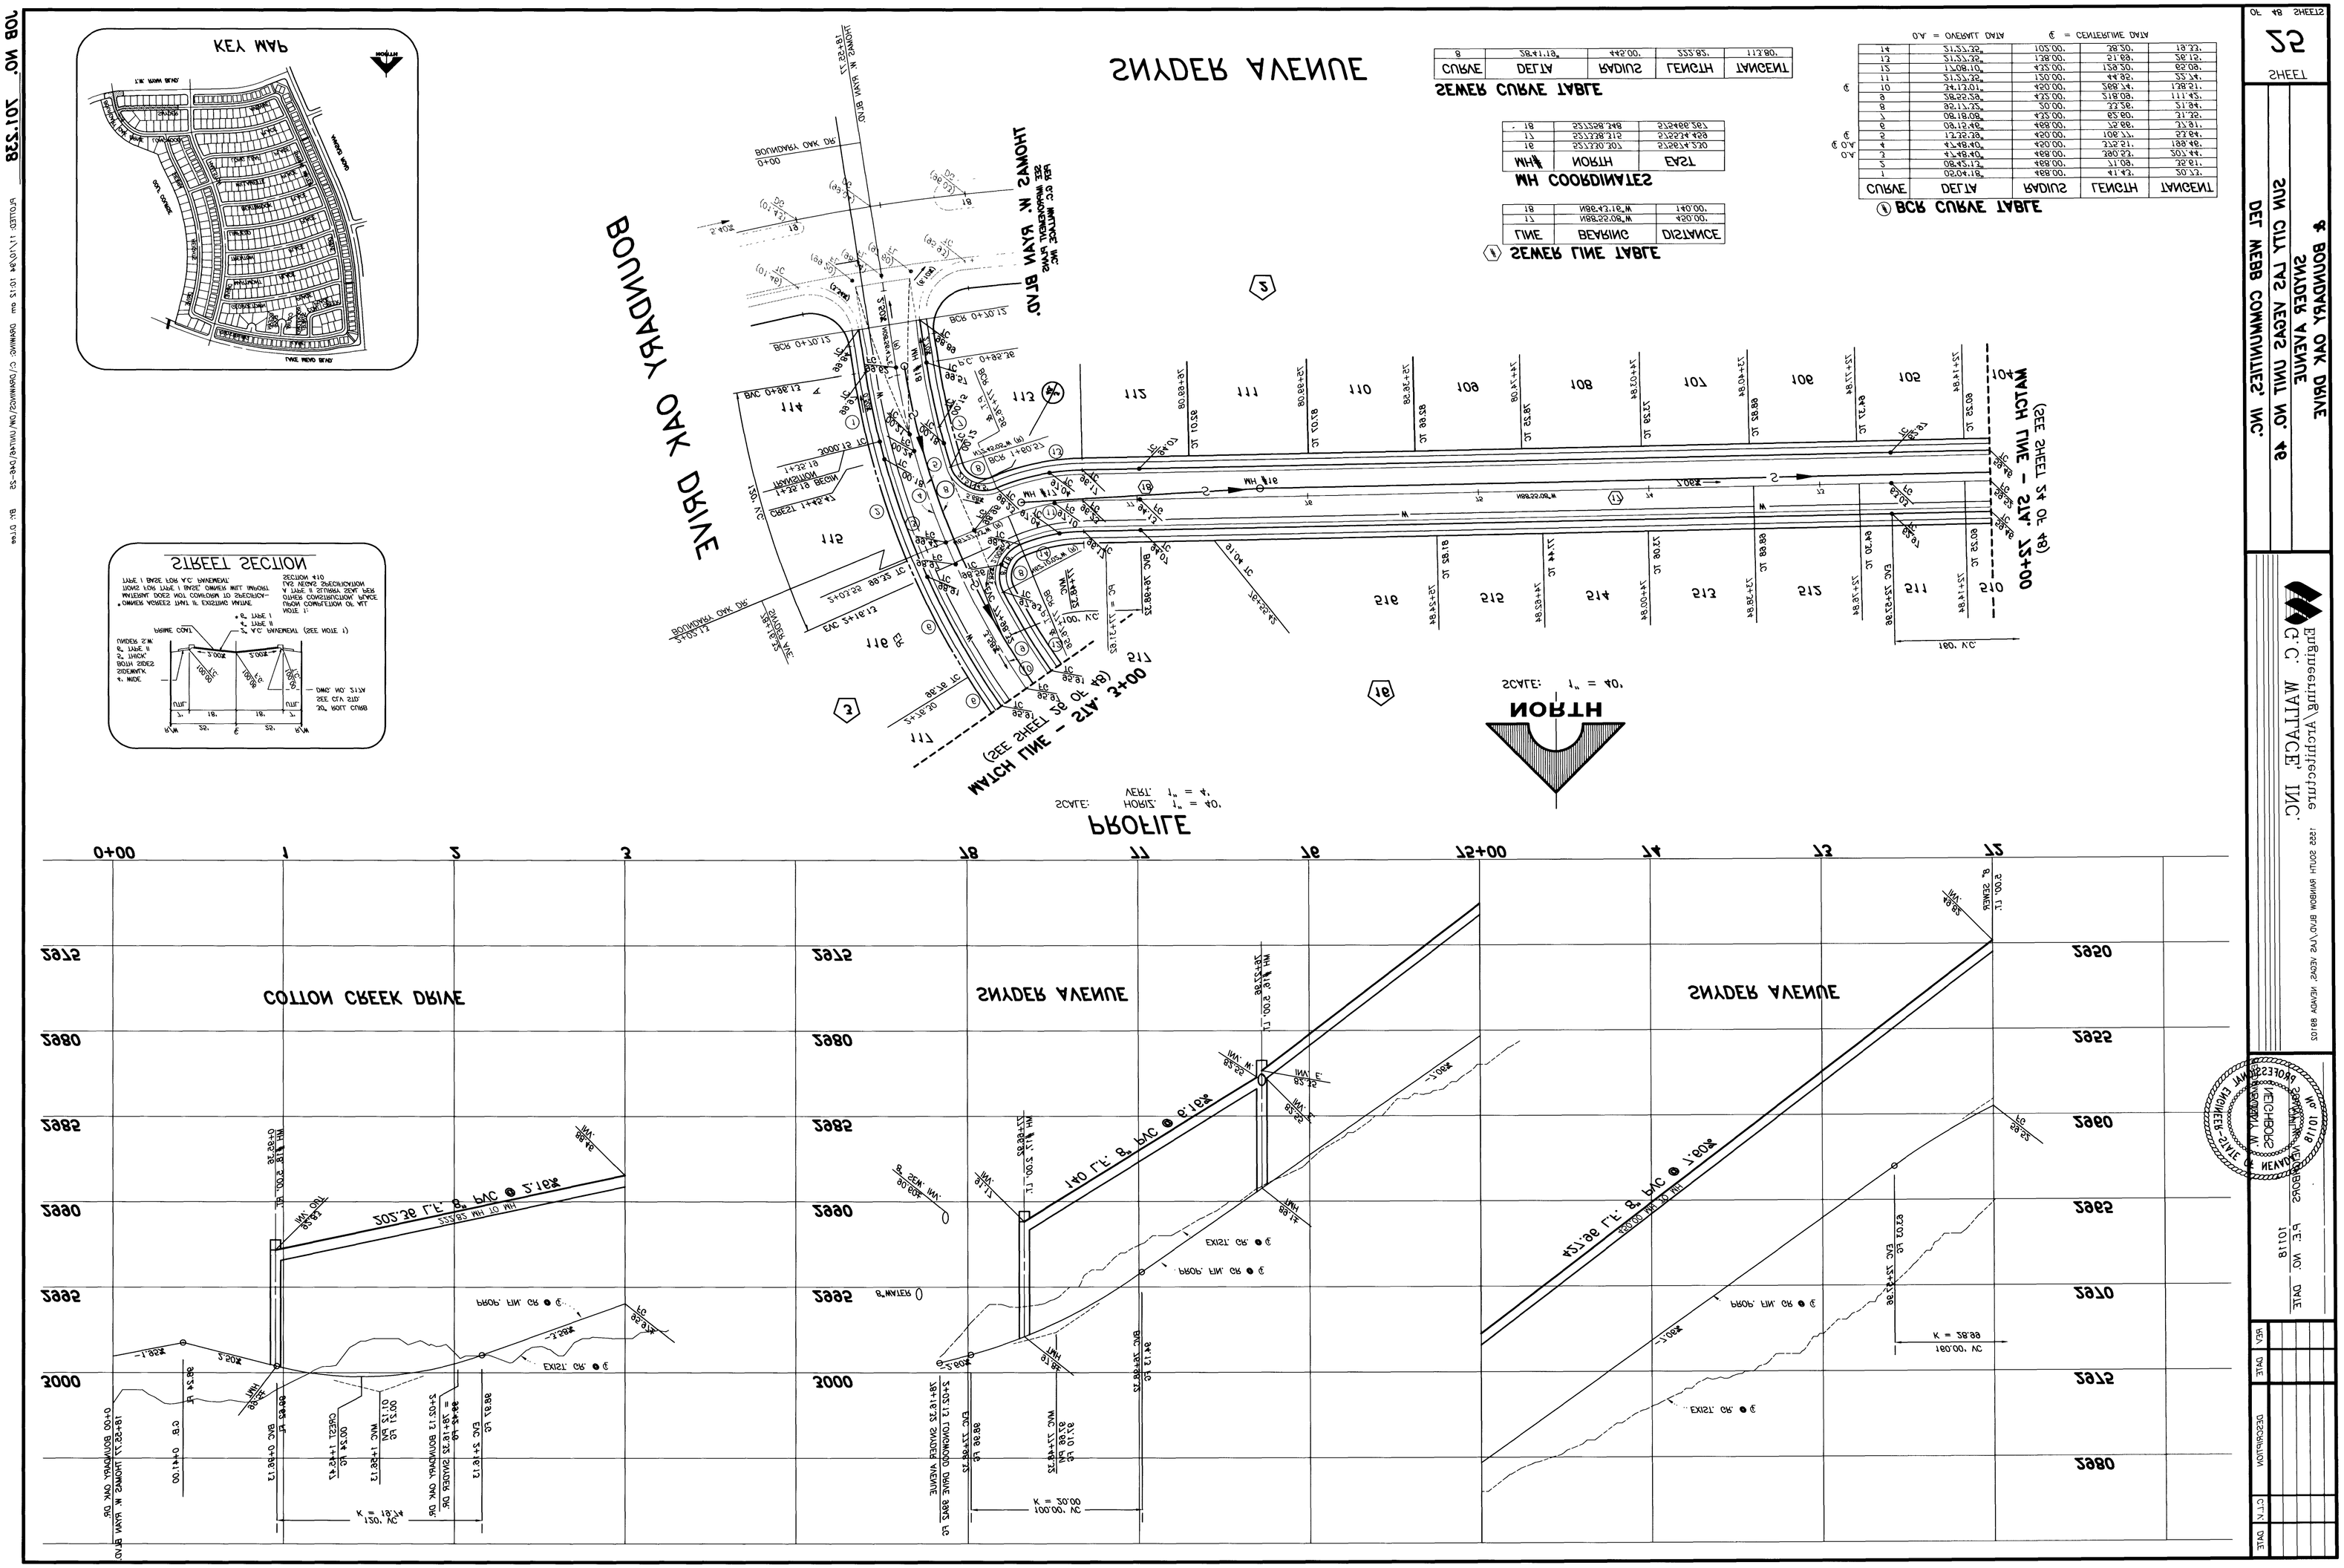
SNYDER AVENUE
BOUNDARY OAK DRIVE
THOMAS M. RAYN BLVD.
COTTON CREEK DRIVE
PROFILE
PLAN
KEY MAP
STREET SECTION
MATCH LINE - STA. 12+00
MATCH LINE - STA. 0+00
SEWER CURVE TABLE
SEWER LINE TABLE
MH COORDINATES
BCR CURVE TABLE
SHEET 4 OF 18
DET. NEBB COMMUNITIES, INC.
SUN CITY LAS VEGAS UNIT NO. 4B
SNYDER AVENUE
& BOUNDARY OAK DRIVE
C.C. MATTACE, INC.
engineering \ planning \ surveying
DATE
DESCRIPTION
C.T.N.
REV.
DATE
DATE
DATE

SNYDER AVENUE
BOUNDARY OAK DRIVE
HIGHWAY
BASELINE
CALLOWAY DRIVE