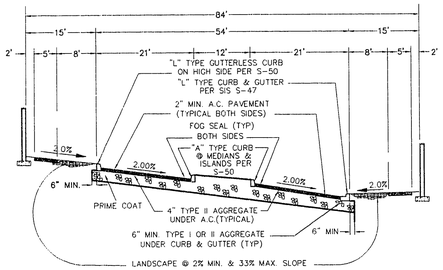

84' PRIVATE STREET SECTION A/6

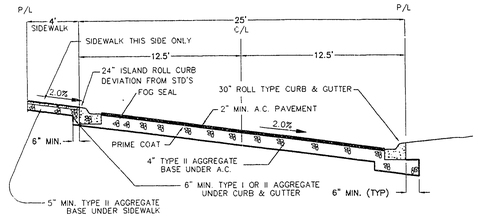

NOTES:

1. FINAL A.C. PAVEMENT SURFACE SHALL BE 1/2" ABOVE LIP OF GUTTER.
2. STRUCTURAL SECTION SHOWN IS BASED ON AN "R" VALUE OF 20. OTHER STRUCTURAL SECTIONS MAY BE APPROVED IF BASED ON ENGINEERING ANALYSIS BASED ON "R" OR "CBR" VALUES DETERMINED BY SOIL TESTING. IN NO CASE SHALL THE A.C. THICKNESS BE LESS THAN SHOWN.

25' PRIVATE DRIVE SECTION DETAIL B/6

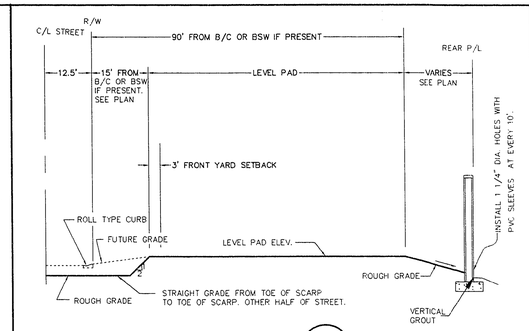

SECTION C/6

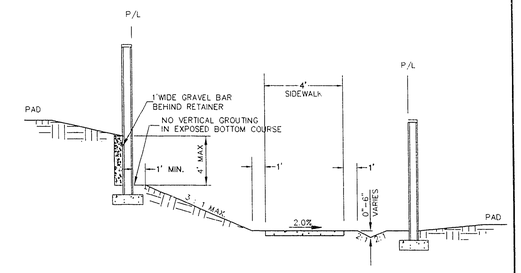

SECTION D/6

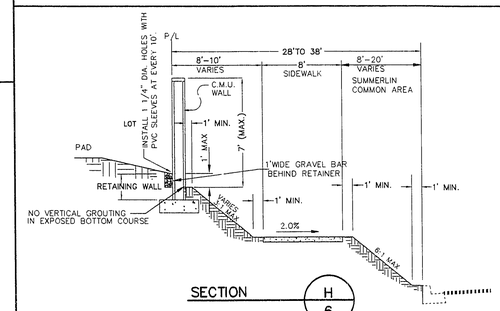

SECTION H/6

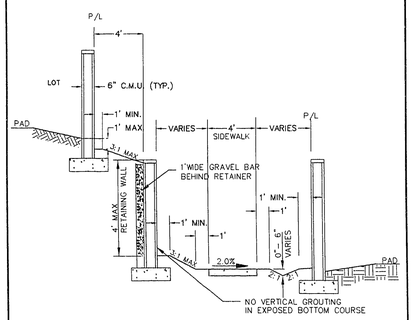

SECTION E/6

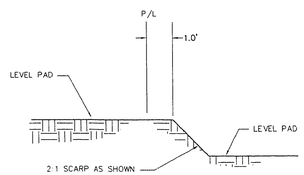

SIDE YARD F/6

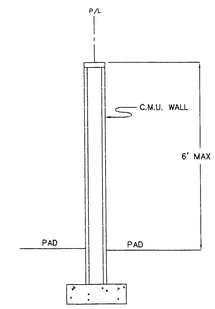

SECTION G/6

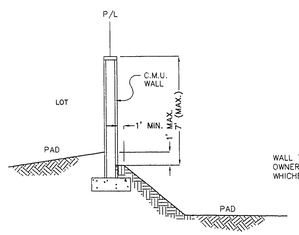

WALL TO BE CONSTRUCTED BY OWNERS OF PARCEL M OF PARCEL L WHICHEVER SCHEDULING ALLOWS.

SECTION N/6

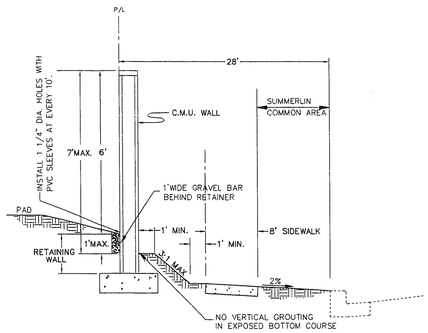

SECTION I/6

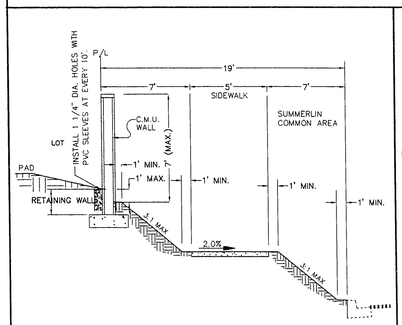

SECTION J/6

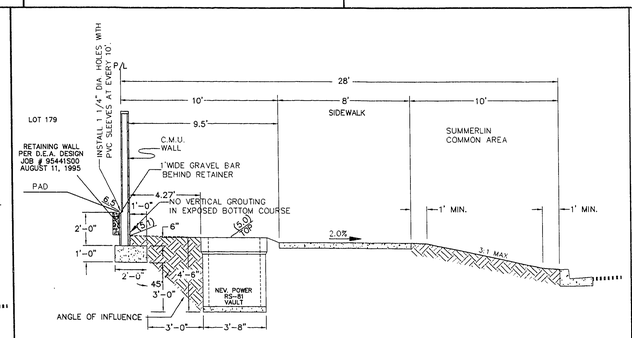

SECTION K/6

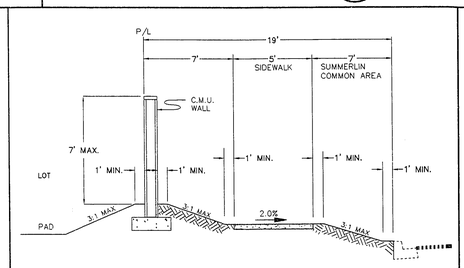

SECTION L/6

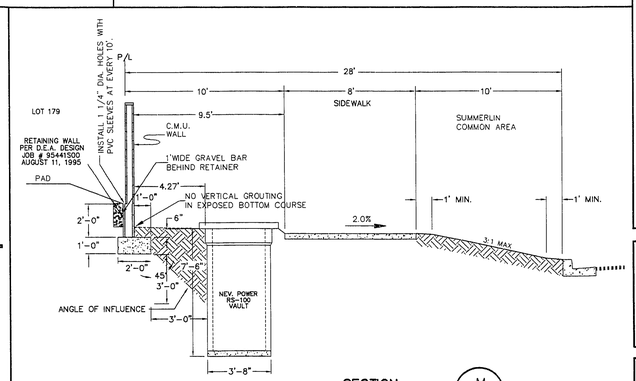

SECTION M/6

REVISION	DATE	BY	APPROVED

1/18/96

ALPHA & ENGINEERING COMPANY
50 So. Jones Blvd. Las Vegas, NV. 89107
Telephone (702) 877-1300

TITLE: DETAIL SHEET

PROJECT: SUNSET MESA

JOB #	57620
NAME	VERTREES/LDB/MAD
DATE	1/18/96
SCALE	NO SCALE

PAGE 6 OF 6

762005.DWG

C:\DWG\57620\762005 Thu Jan 18 10:25:44 1996 HUEY

11-2R-56

107Y-4449-2