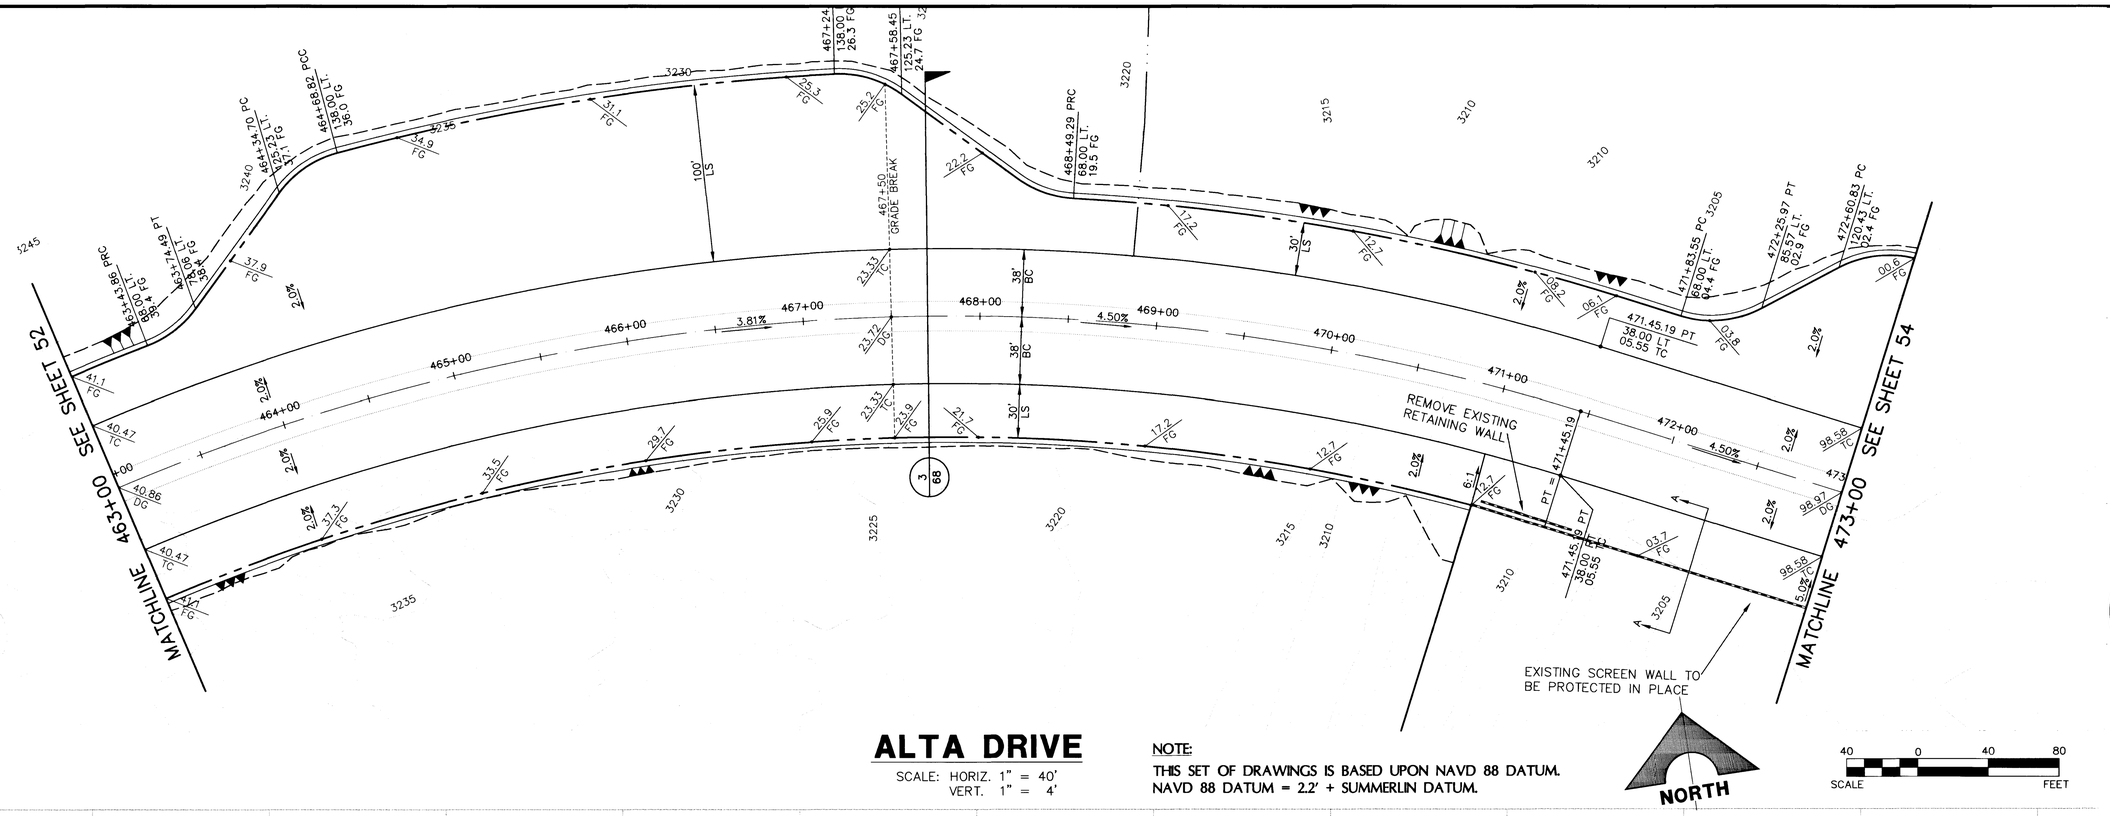

ALTA DRIVE

SCALE: HORIZ. 1" = 40'
VERT. 1" = 4'

NOTE:
THIS SET OF DRAWINGS IS BASED UPON NAVD 88 DATUM.
NAVD 88 DATUM = 2.2' + SUMMERLIN DATUM.

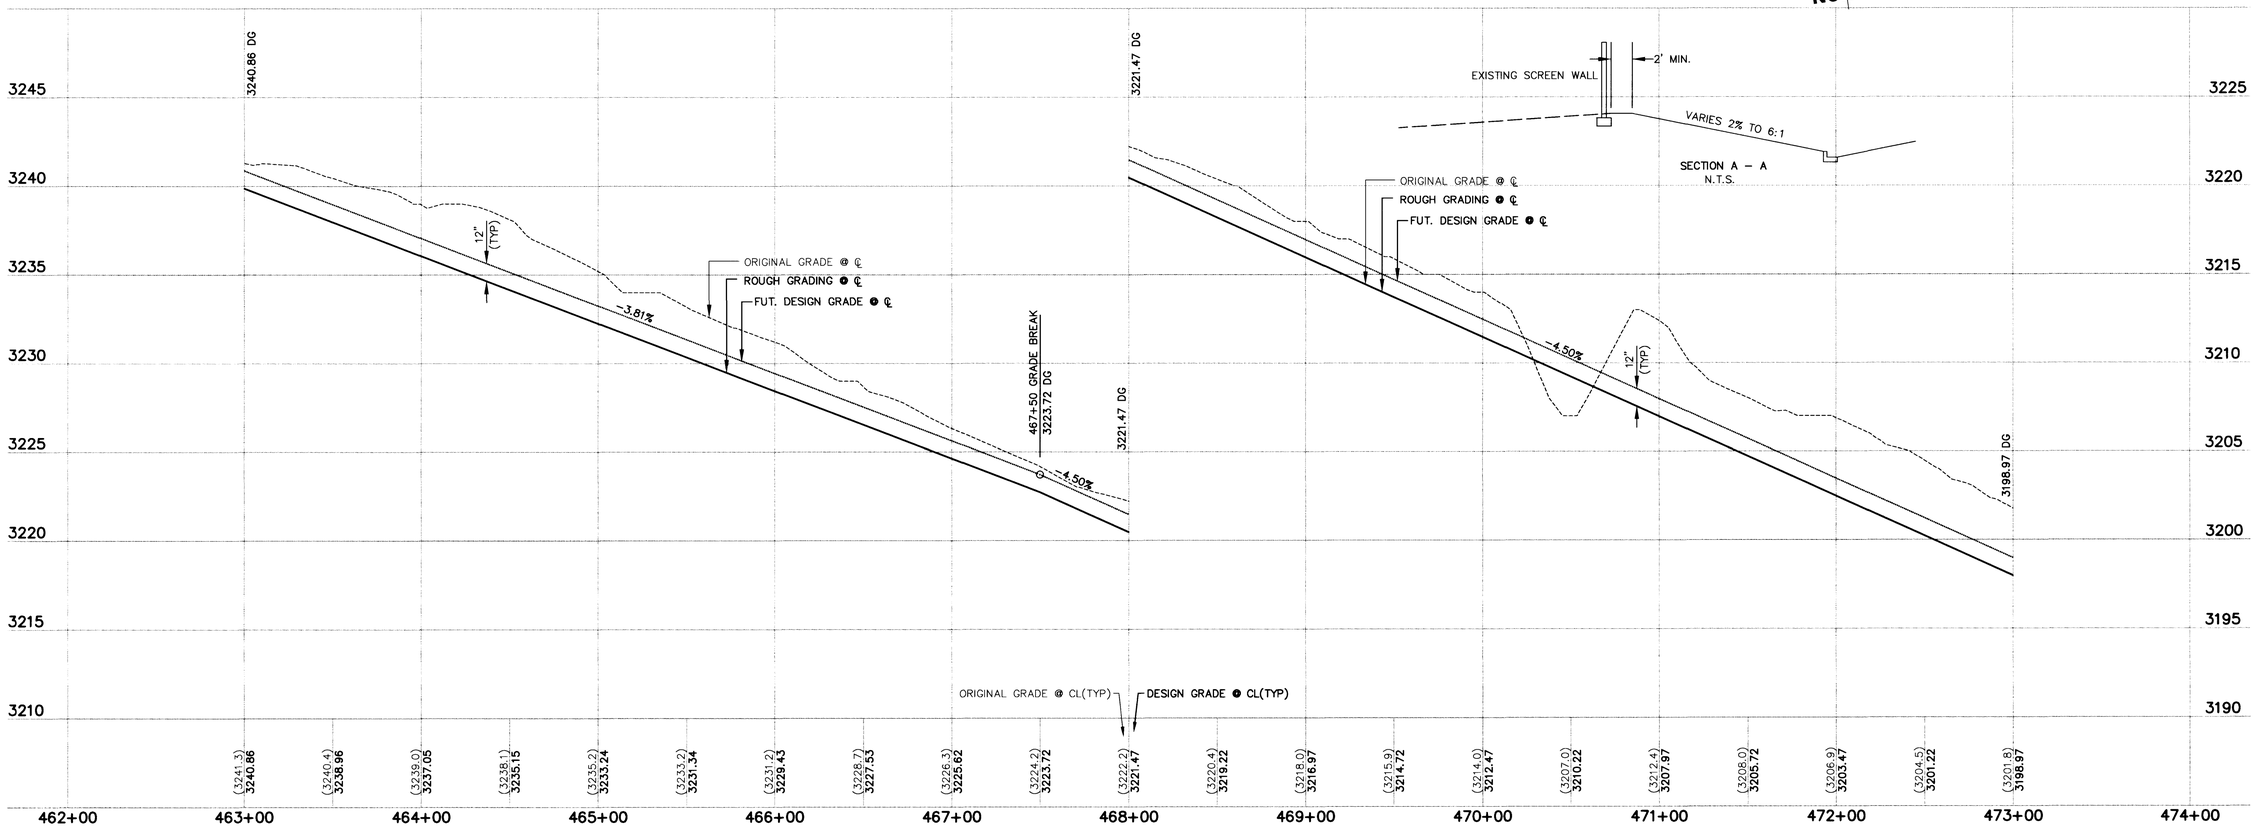

RECOMMENDED
BERT A. HUGHES
P.E. NO. 10259
DATE

REV. | DATE | DESCRIPTION | DATE | AGEN. APP. | DATE | GOV. APP.

ISSUE TO CONSTRUCT 12/06/97

G.C. WALLACE, INC.
Engineering/Architecture
1555 SOUTH RAINBOW BLVD. LAS VEGAS, NEVADA 89102 (702) 363-1200
SUMMERLIN DIVISION: (702) 363-0991

SUMMERLIN
VILLAGE 20 - ROUGH GRADING
ALTA DRIVE
PLAN & PROFILE
463+00 TO 473+00

SHEET 53
SHT 53 OF 68

JOB NO. 62020.201

F:\62020\201\DWG\LMPS\ALTA\A1app40.dwg Mon Dec 08 15:18:21 1997 BY GT

1736

107-12777

 
ALTA DRIVE
SCALE: HORIZ. 1" = 40'
VERT. 1" = 4'
NOTE:
NORTH
ORIGINAL GRADE @ ℄
PUT. DESIGN GRADE @ ℄
ORIGINAL GRADE @ ℄(TYP)
DESIGN GRADE @ ℄(TYP)
3245
3240
3235
3230
3225
3220
3215
3210
3205
3200
3195
3190
G.C. WALLACE, INC.
ALTA DRIVE
PLAN & PROFILE
