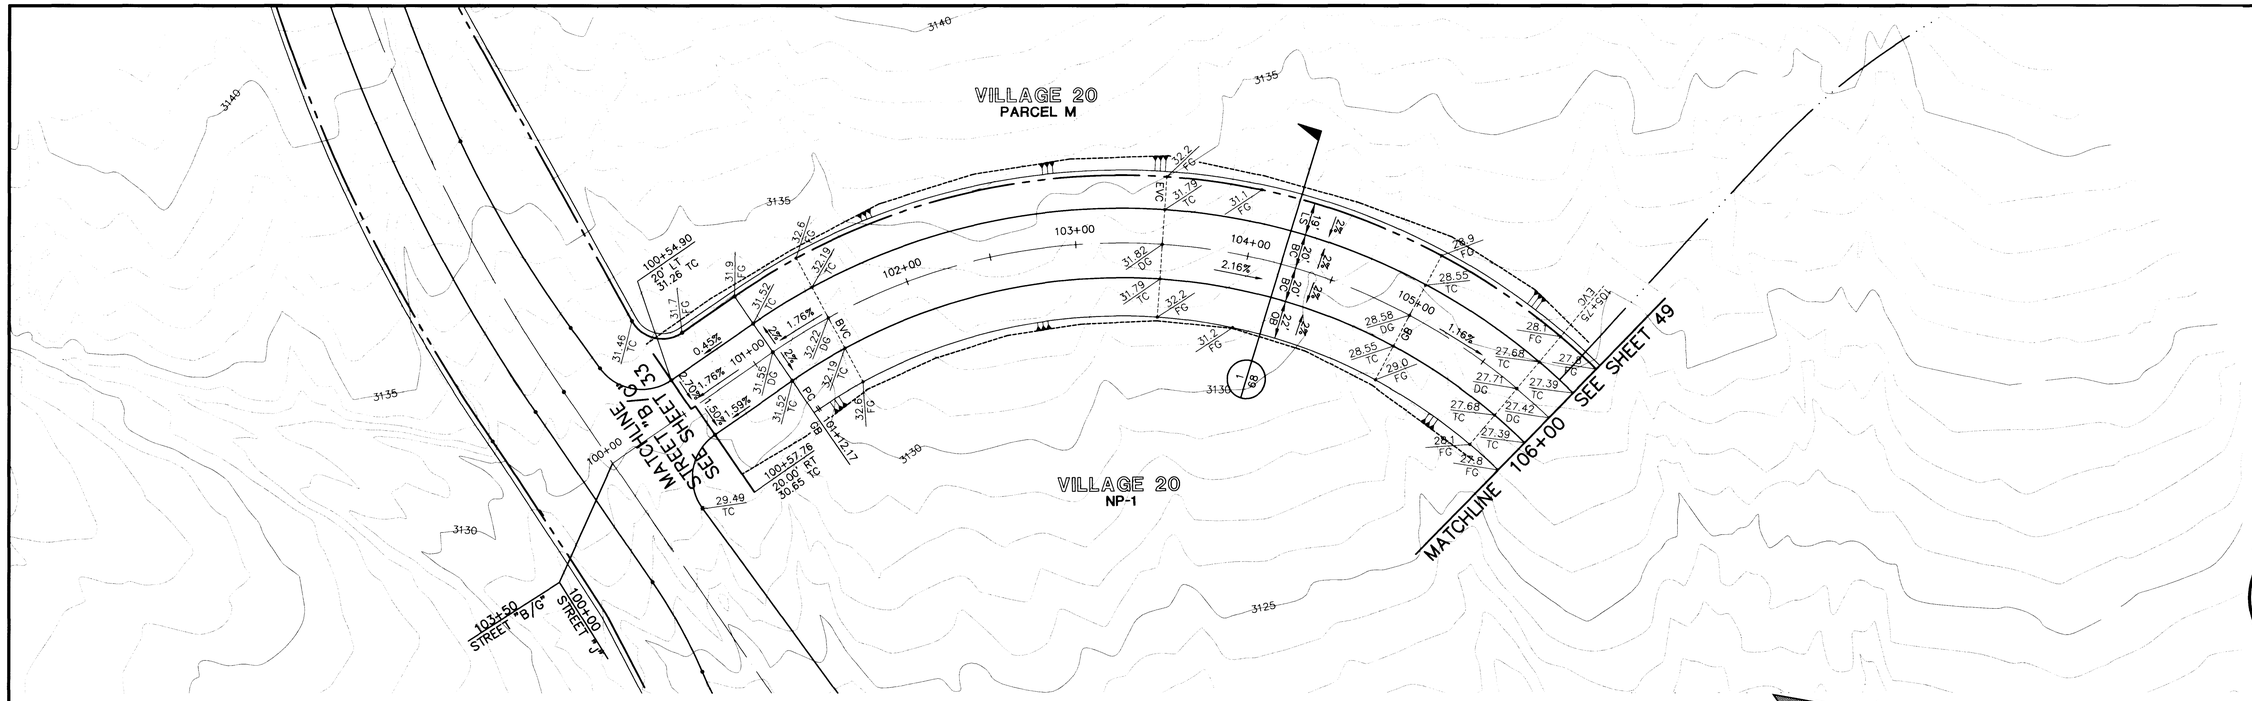

STREET "J"

SCALE: HORIZ. 1" = 40'
VERT. 1" = 4'

NOTE:
THIS SET OF DRAWINGS IS BASED UPON NAVD 88 DATUM.
NAVD 88 DATUM = 2.2' + SUMMERLIN DATUM.

NORTH

40 0 40 80
SCALE FEET

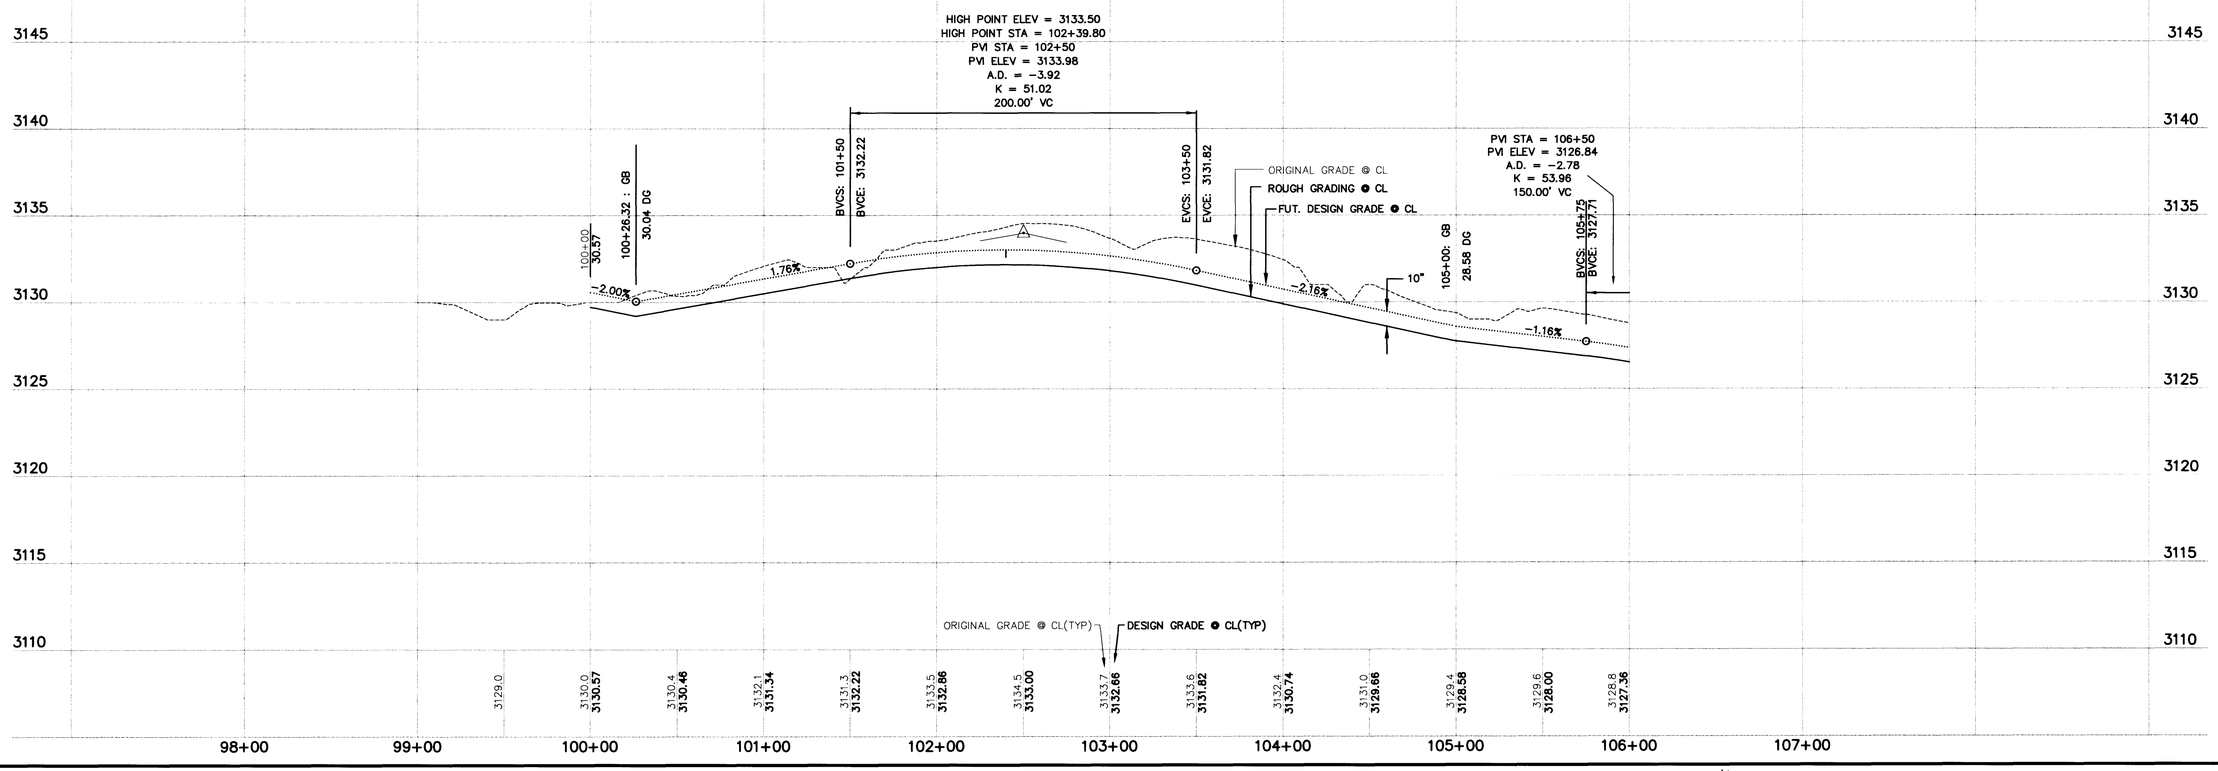

REV.	DATE	DESCRIPTION	DATE	AGEN. APP.	DATE	GCW APP.

RECOMMENDED
BERT A. HUGHES
P.E. NO. 10259 DATE

REGISTERED PROFESSIONAL ENGINEER STATE OF NEVADA BERT A. HUGHES CIVIL

ISSUE TO CONSTRUCT 12/05/97

G.C. WALLACE, INC.
Engineering/Architecture
1555 SOUTH RAINBOW BLVD. LAS VEGAS, NEVADA 89102 (702) 363-1200
SUMMERLIN DIVISION: (702) 363-0991

SUMMERLIN
VILLAGE 20 - ROUGH GRADING
STREET "J"
PLAN & PROFILE
BEGIN TO 106+00

SHEET 48
SHT 48 OF 68

JOB NO. 62020.201

\\Server\071\62020\201\DWG\MPS\MISCROAD\Misccp40.dwg Wed Dec 03 15:01:53 1997 BY GP

1741

162-12777

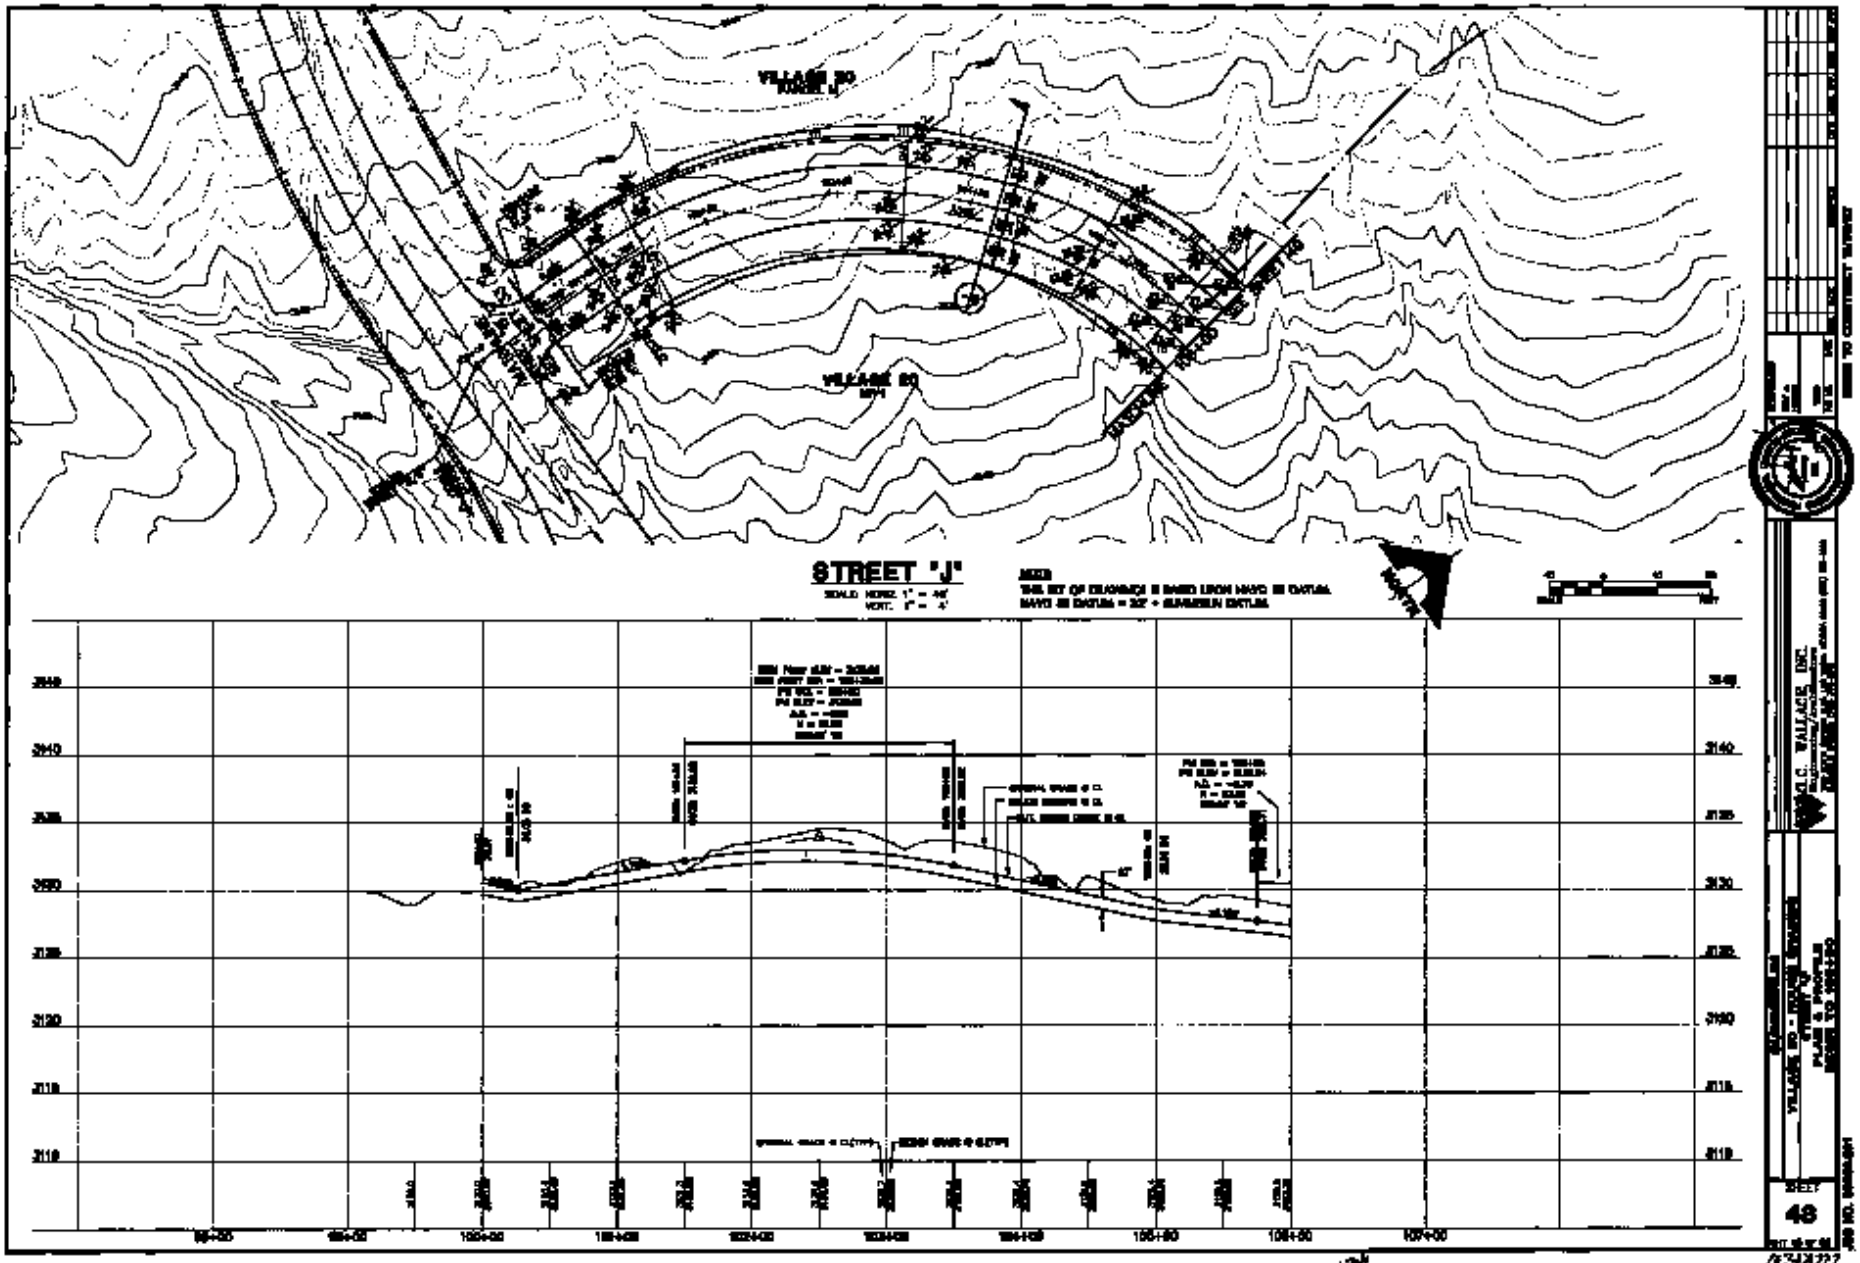
STREET "J"
SCALE: HORIZ. 1" = 40'
VERT. 1" = 4'
NOTE
THE SET OF ELEVATIONS IS BASED UPON NAVD 88 DATUM.
NAVD 88 DATUM = 30' + SUMMERLIN DATUM.
NORTH
3140
3130
3120
3110
100+00
101+00
102+00
103+00
104+00
105+00
106+00
107+00
V.L.C. WALLACE, INC.
SHEET
48