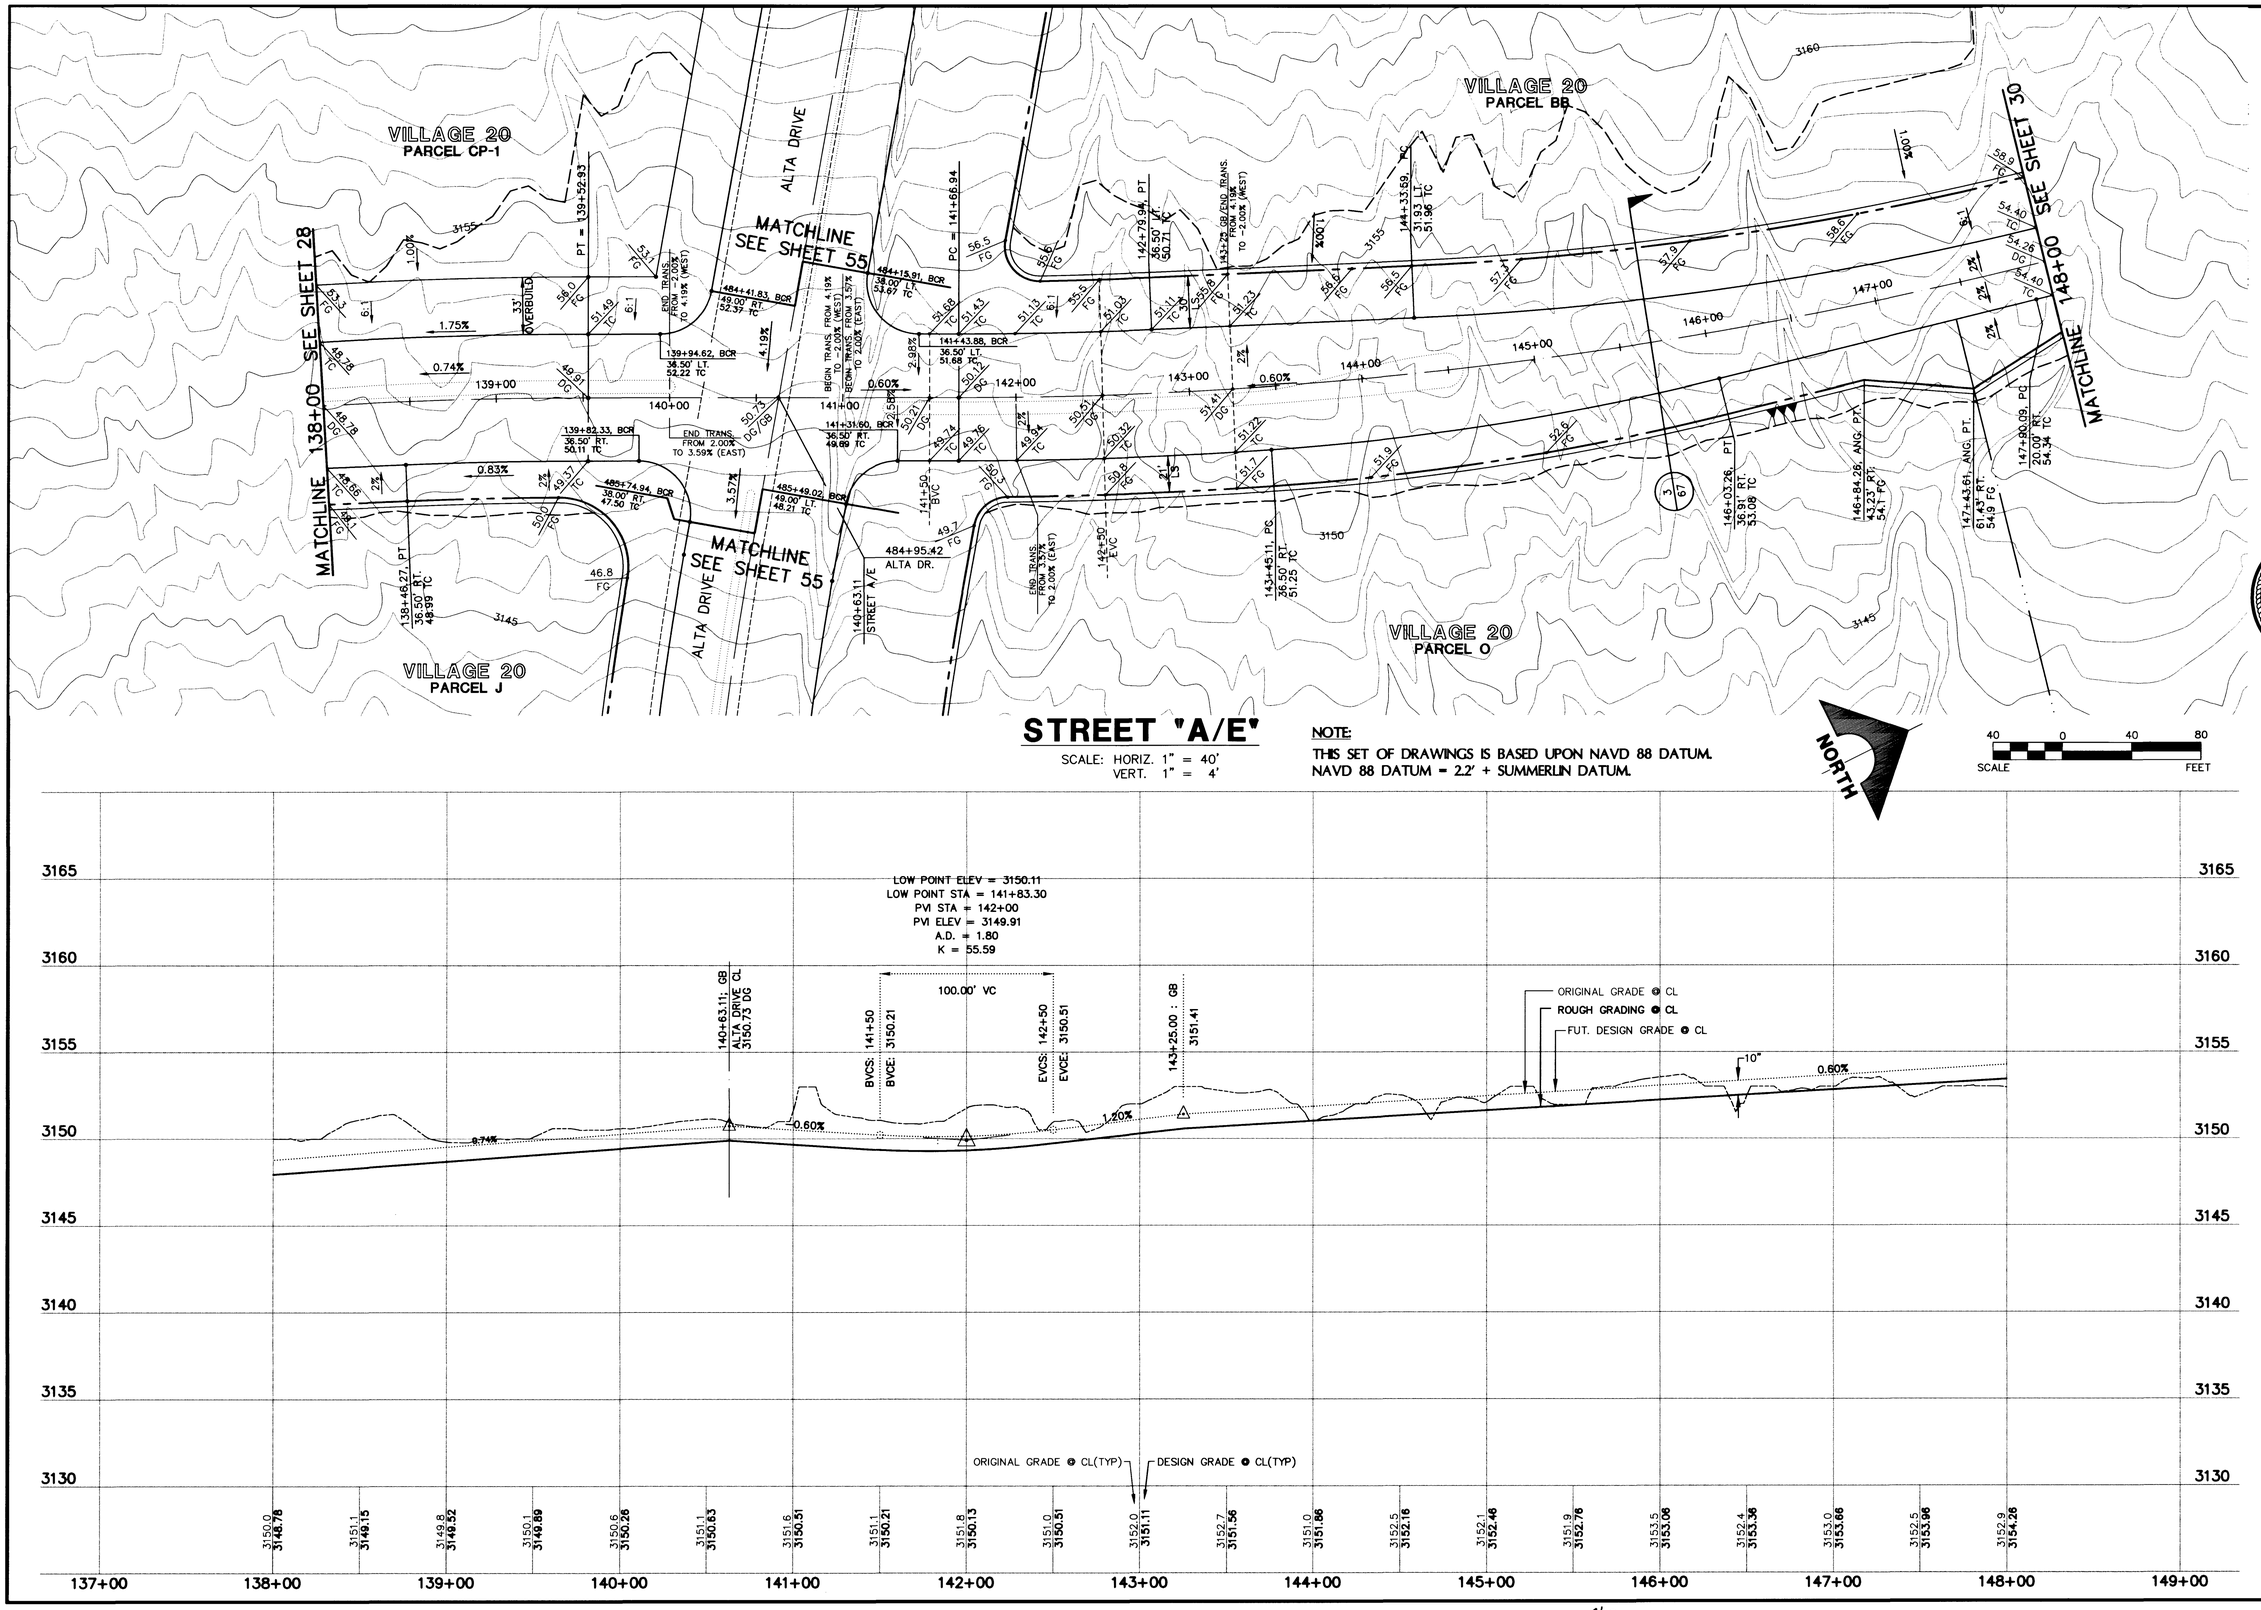

STREET "A/E"

SCALE: HORIZ. 1" = 40'
VERT. 1" = 4'

NOTE:
THIS SET OF DRAWINGS IS BASED UPON NAVD 88 DATUM.
NAVD 88 DATUM = 2.2' + SUMMERLIN DATUM.

REV.	DATE	DESCRIPTION	DATE	AGEN. APP.	DATE	GCW APP.

ISSUE TO CONSTRUCT 12/05/97

RECOMMENDED
BERT A. HUGHES
10259
P.E. NO.
DATE

REGISTERED PROFESSIONAL ENGINEER STATE OF NEVADA
BERT A. HUGHES
CIVIL
10259
01/05/98

G. C. WALLACE, INC.
Engineering/Architecture
1555 SOUTH RAINBOW BLVD. LAS VEGAS, NEVADA 89102 (702) 363-1200
SUMMERLIN DIVISION: (702) 363-0991

SUMMERLIN
VILLAGE 20 - ROUGH GRADING
STREET "A/E"
PLAN & PROFILE
STA 138+00 TO 148+00

SHEET
29
SHT 29 OF 68

JOB NO. 62020.201

107-V2777

1760

F:\62020\201\DWG\IMPS\AE\Ae-pp40.dwg Wed Dec 03 18:23:26 1997 BY GTP

 
STREET "A/E"
NOTE
THE SET OF DRAWINGS IS BASED UPON NAVD 88 DATUM
