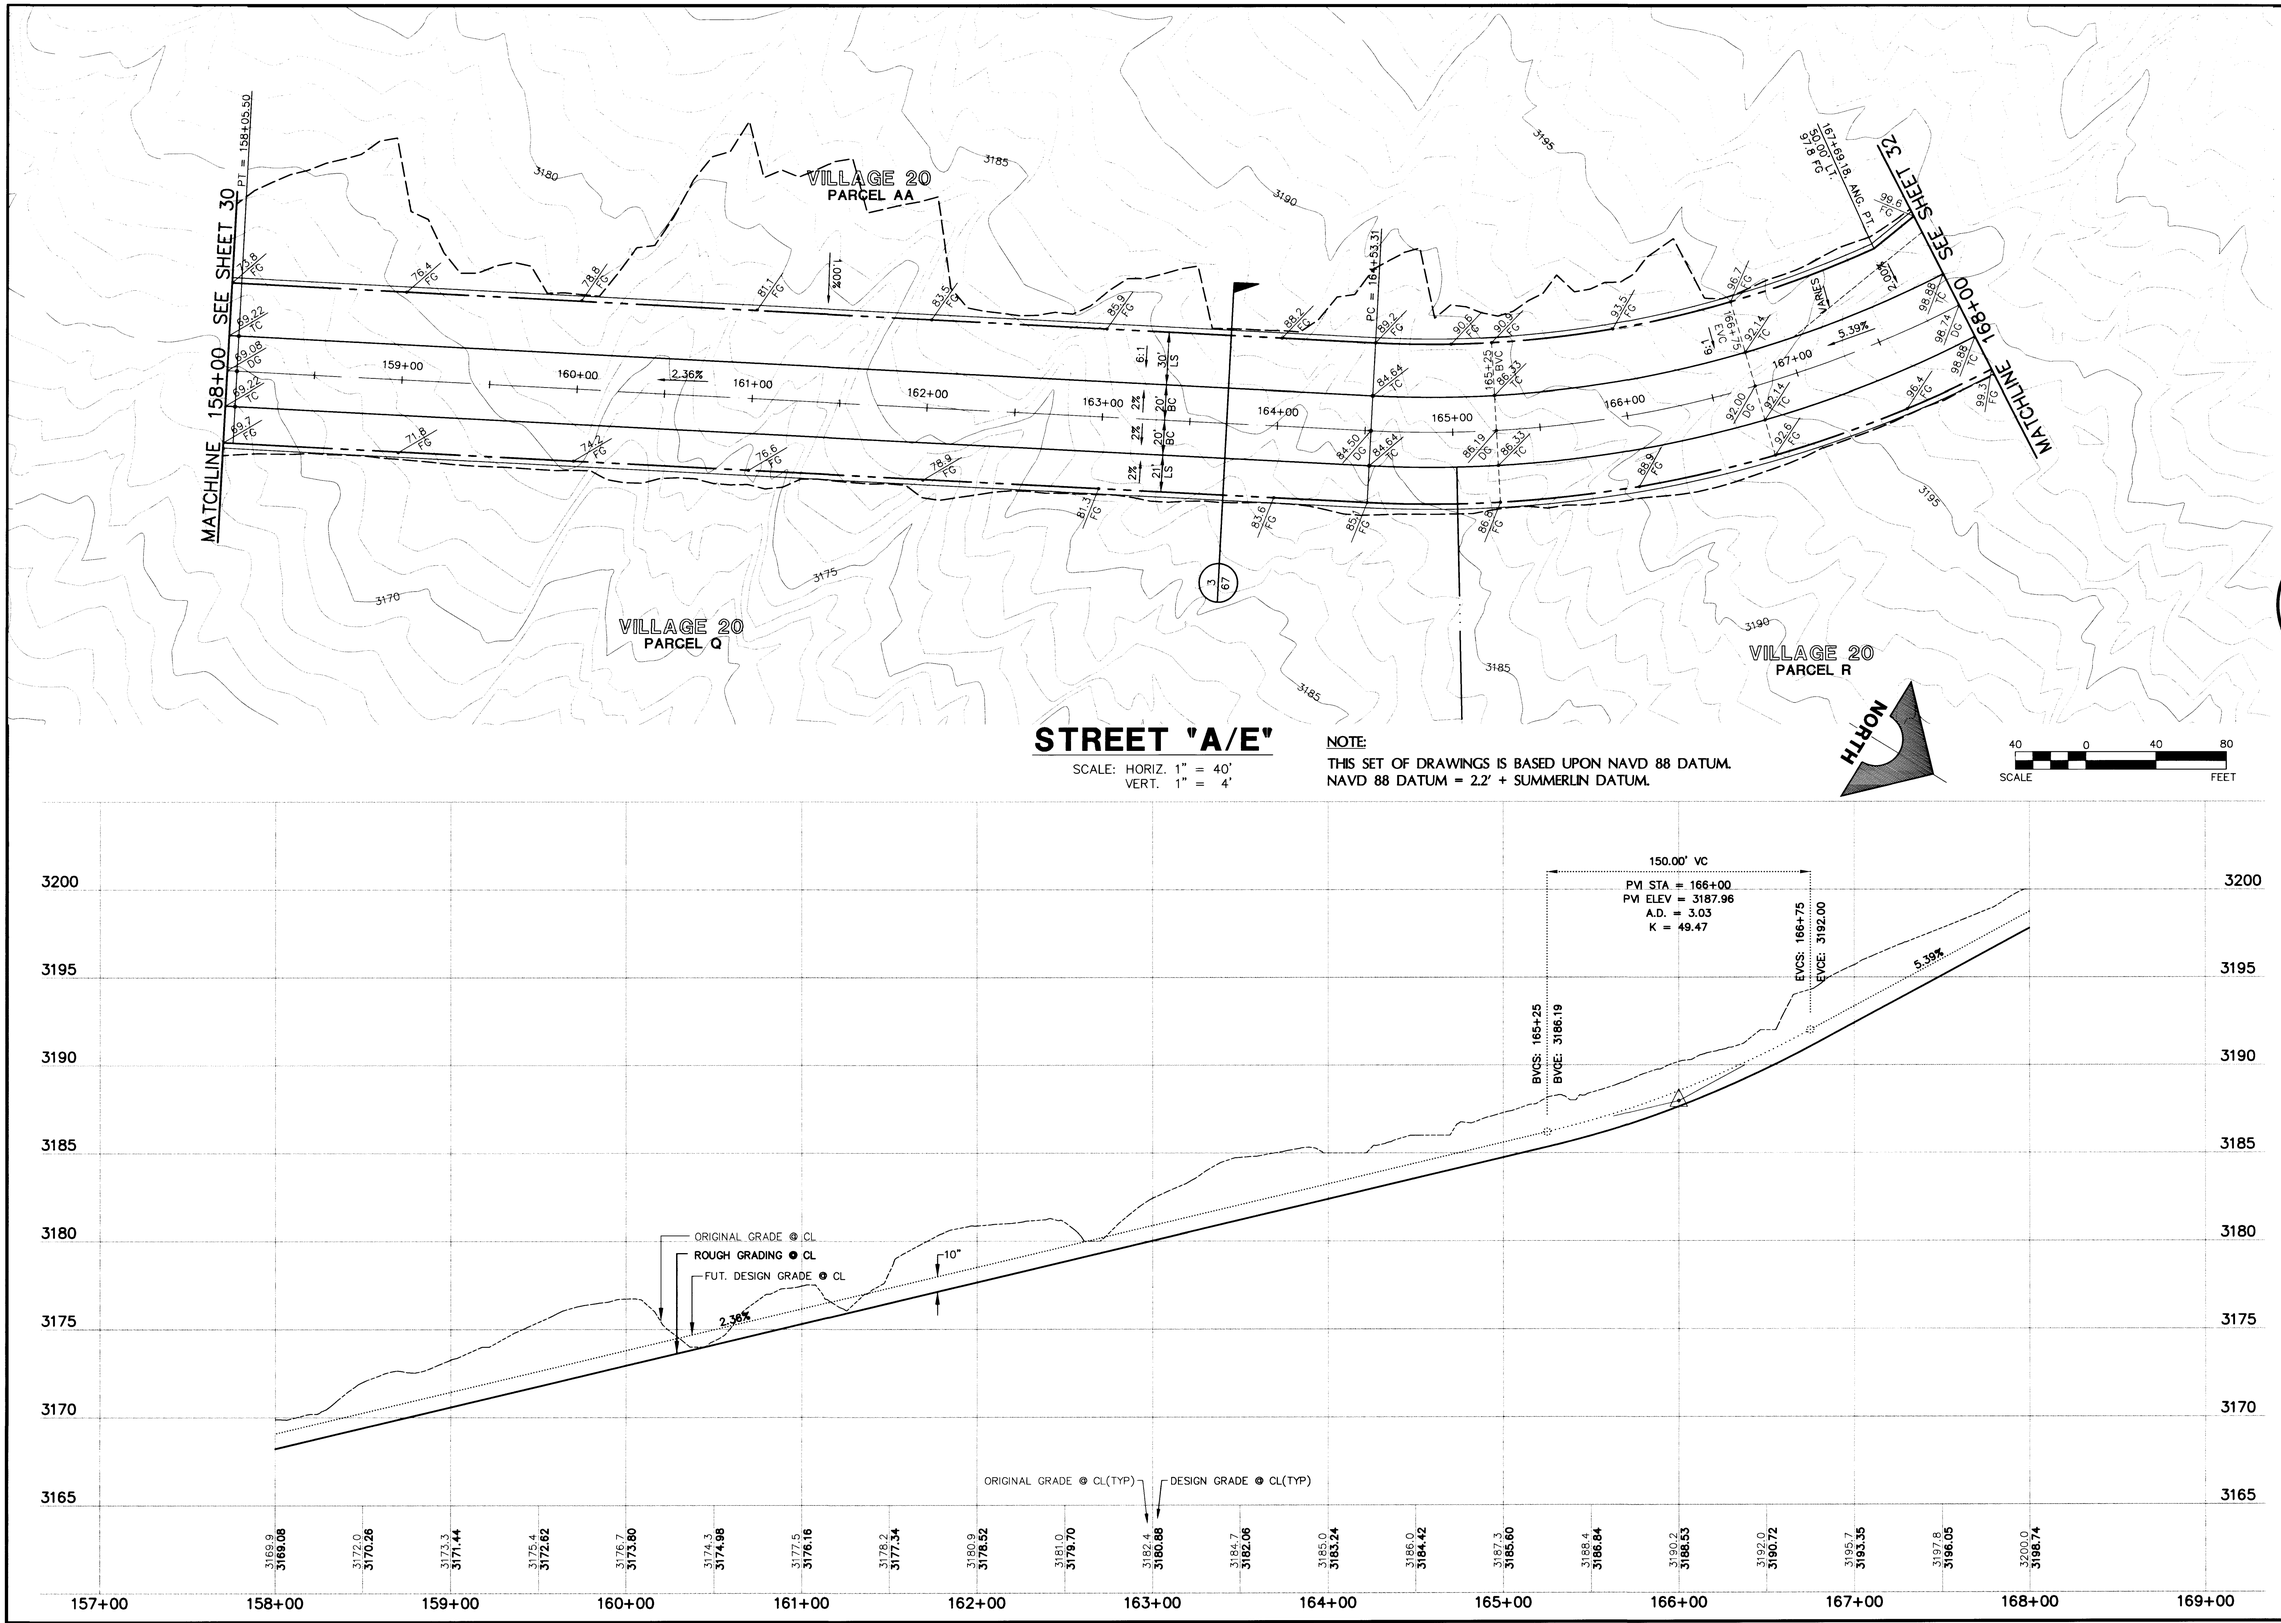

STREET "A/E"

SCALE: HORIZ. 1" = 40'
VERT. 1" = 4'

NOTE:
THIS SET OF DRAWINGS IS BASED UPON NAVD 88 DATUM.
NAVD 88 DATUM = 2.2' + SUMMERLIN DATUM.

REV.	DATE	DESCRIPTION	DATE	AGEN. APP.	DATE	GCW APP.

RECOMMENDED
BERT A. HUGHES
10259
P.E. NO. DATE

ISSUE TO CONSTRUCT 12/05/97

PROFESSIONAL ENGINEER - STATE OF NEVADA REGISTERED
BERT A. HUGHES
CIVIL
10259

G.C. WALLACE, INC.
Engineering/Architecture
1555 SOUTH RAINBOW BLVD. LAS VEGAS, NEVADA 89102 (702) 363-1200
SUMMERLIN DIVISION: (702) 363-0991

SUMMERLIN
VILLAGE 20 - ROUGH GRADING
STREET "A/E"
PLAN & PROFILE
STA 158+00 TO 168+00

SHEET
31
SHT 31 OF 68

JOB NO. 62020.201

1758

107-V2777

\\Server\071\62020\201\DWG\IMPS\AE\Ae-pp40.dwg Mon Dec 08 04:38:10 1997 BY GP

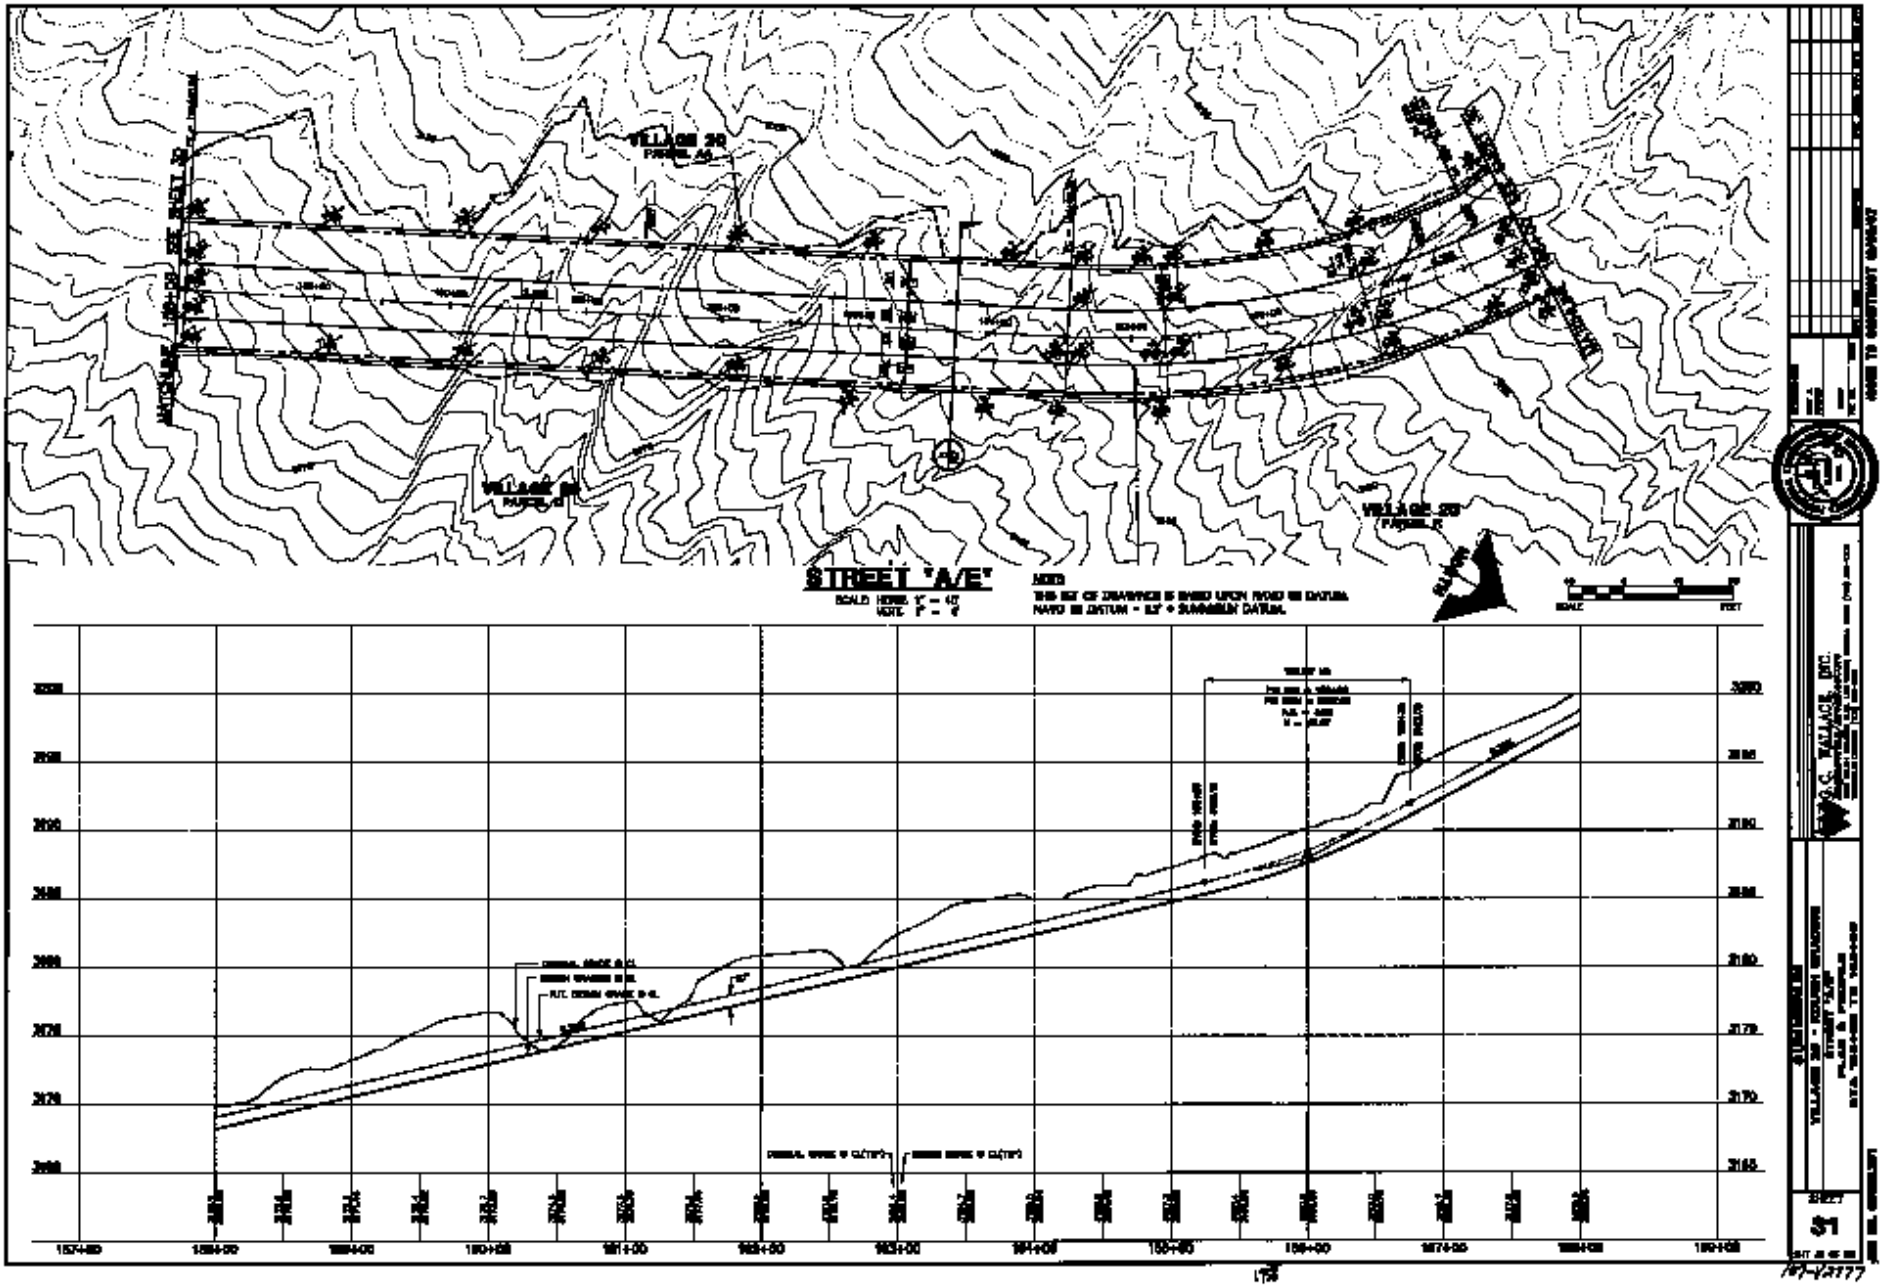

VILLAGE 20
PARCEL A4
VILLAGE 20
PARCEL C
VILLAGE 20
PARCEL E
STREET "A/E"
SCALE HORIZ. 1" = 40'
VERT. 1" = 4'
NOTE
THIS SET OF DRAWINGS IS BASED UPON NAVD 88 DATUM.
NAVD 88 DATUM = 0.3' + SUMMERLIN DATUM.
SCALE
FEET
157+00
158+00
159+00
160+00
161+00
162+00
163+00
164+00
165+00
166+00
167+00
168+00
169+00
3200
3190
3180
3170
3160
G.C. WALLACE, INC.
SHEET
31