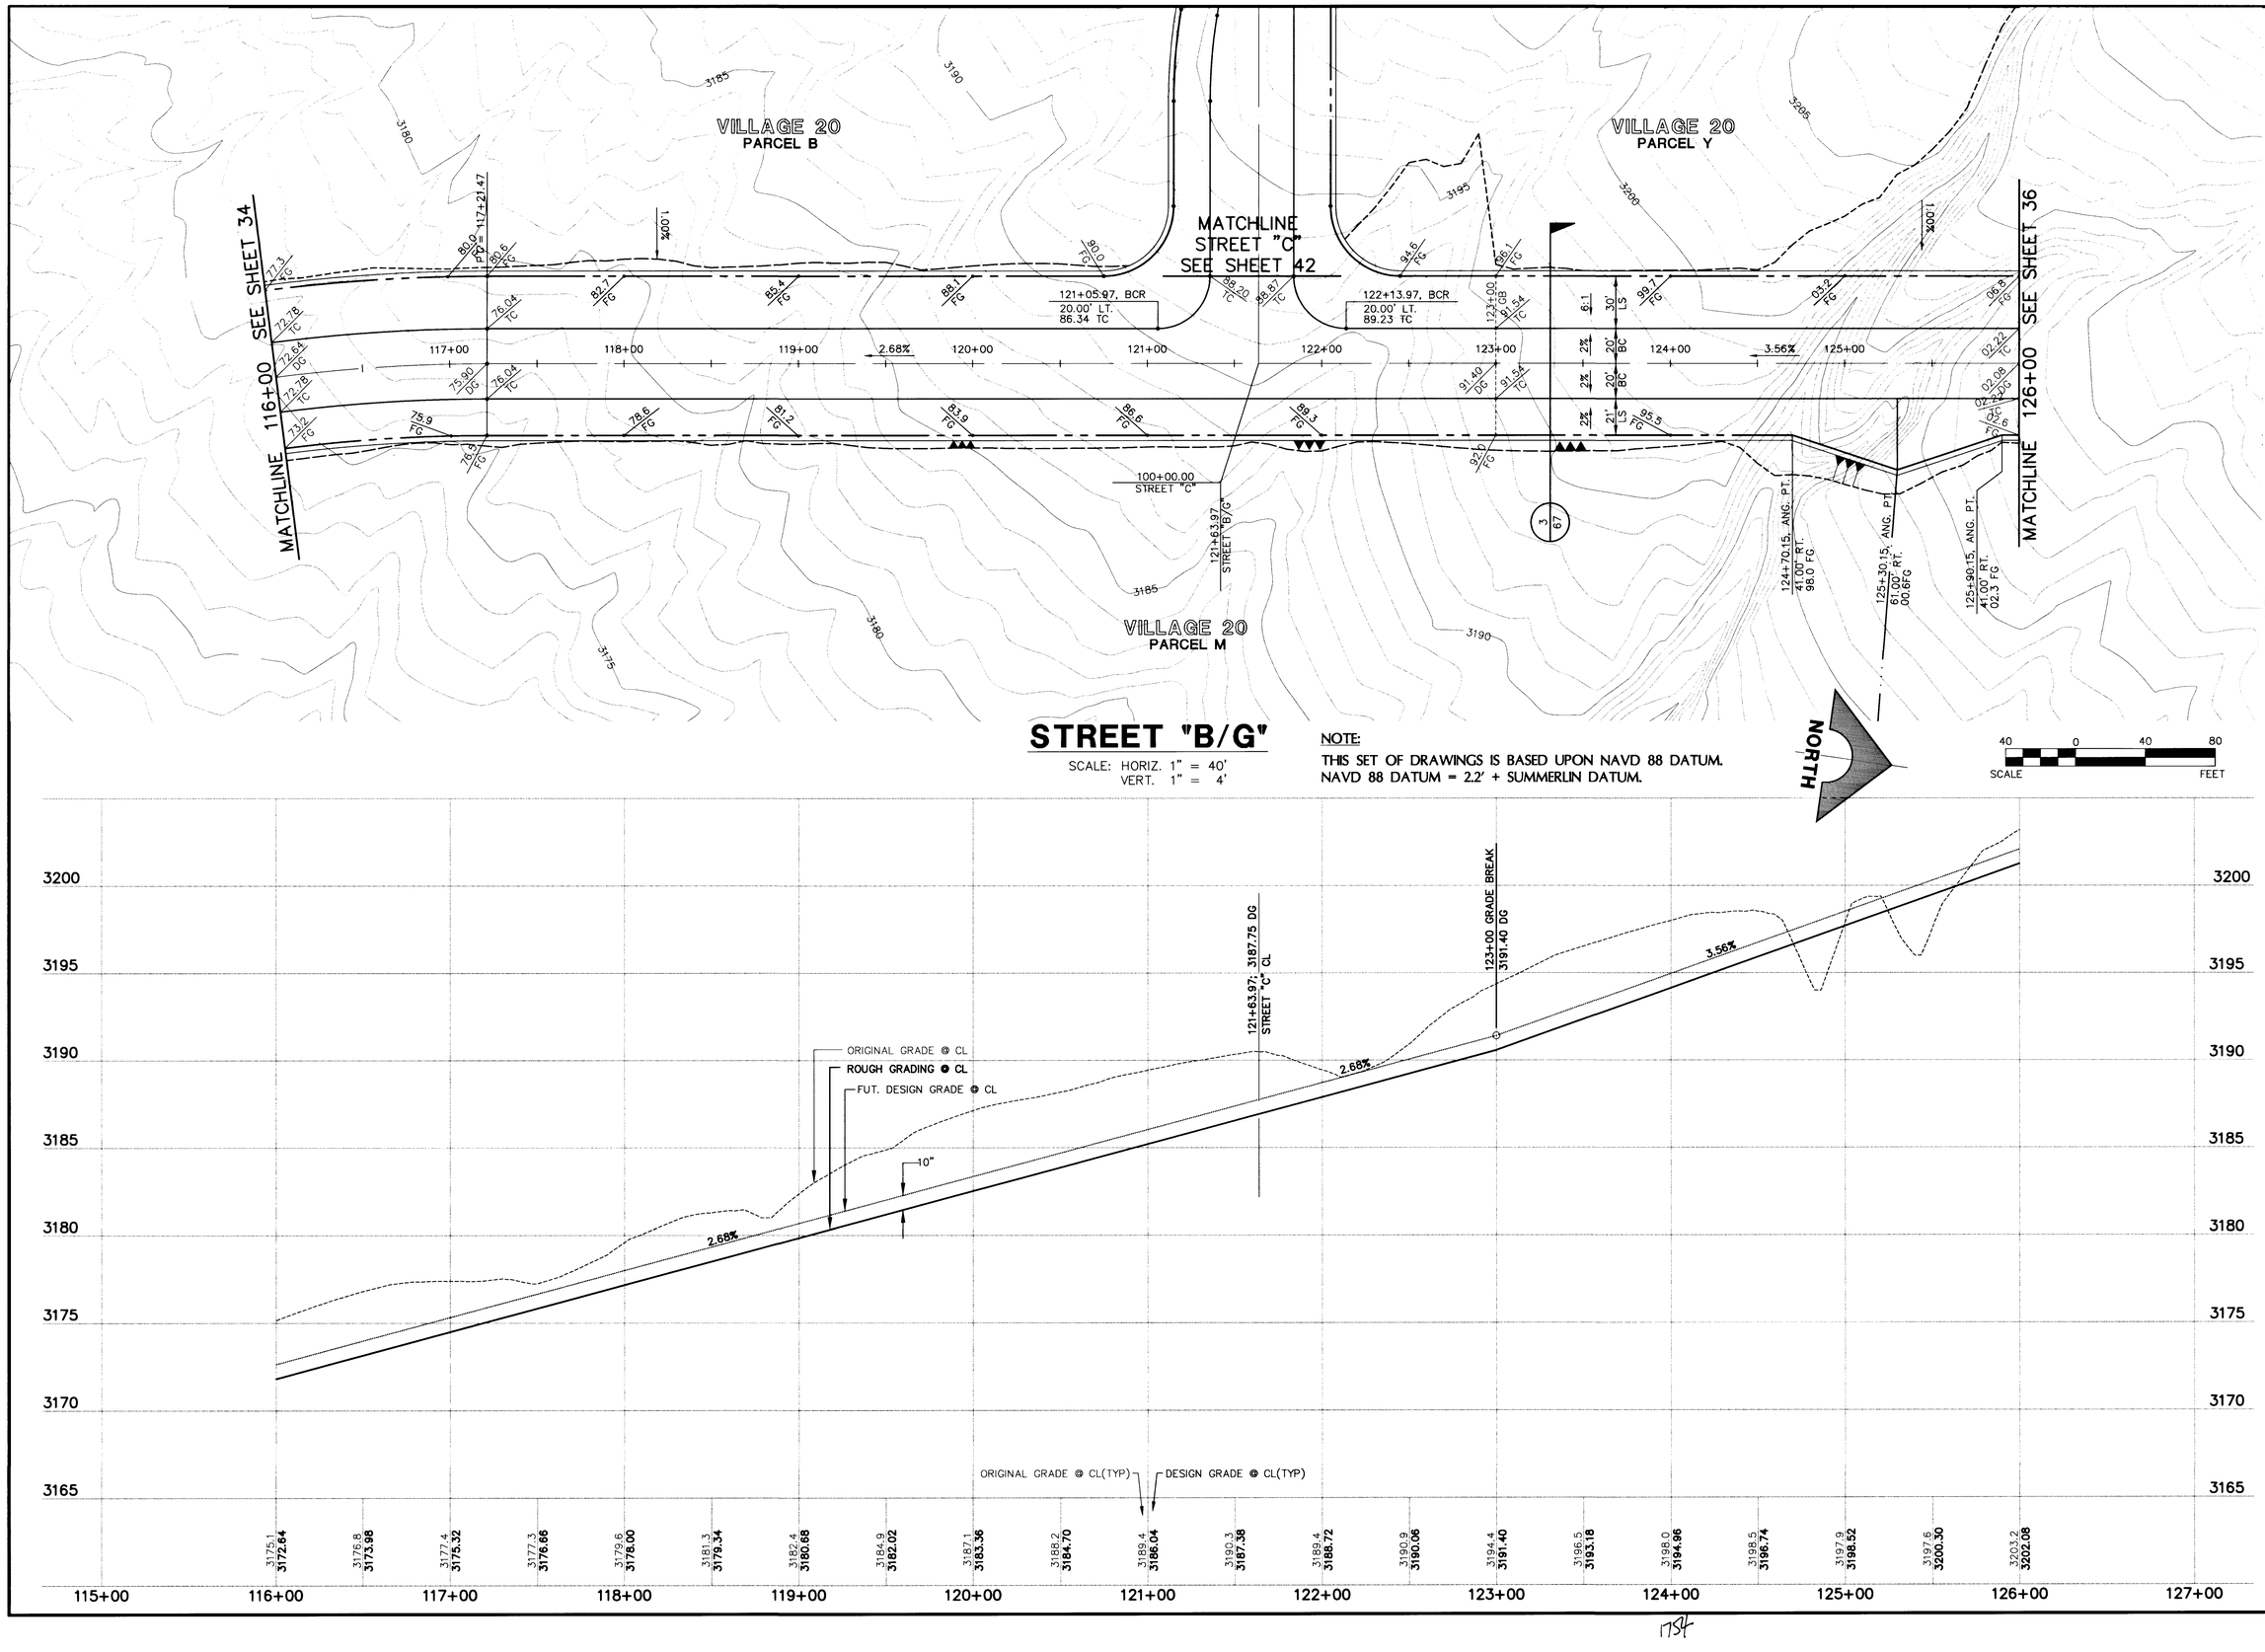

STREET "B/G"

SCALE: HORIZ. 1" = 40'
VERT. 1" = 4'

NOTE:

THIS SET OF DRAWINGS IS BASED UPON NAVD 88 DATUM.
NAVD 88 DATUM = 2.2' + SUMMERLIN DATUM.

NORTH

SCALE 40 0 40 80 FEET

RECOMMENDED
BERT A. HUGHES
10259
P.E. NO.

ISSUE TO CONSTRUCT 12/05/97

REV.	DATE	DESCRIPTION	DATE	IAGEN APP.	DATE	GCW APP.

G.C. WALLACE, INC.
Engineering/Architecture
1555 SOUTH RAINBOW BLVD. LAS VEGAS, NEVADA 89102 (702) 363-1200
SUMMERLIN DIVISION: (702) 363-0991

SUMMERLIN
VILLAGE 20 - ROUGH GRADING
STREET 'B/G'
PLAN & PROFILE
STA 116+00 TO 126+00

SHEET 35
SHT 35 OF 68

JOB NO. 62020.201

\\Server\07\62020\201\DWG\MPS\BG\Bg-pp40.dwg Wed Dec 03 09:19:07 1997 BY GP

107-V2777

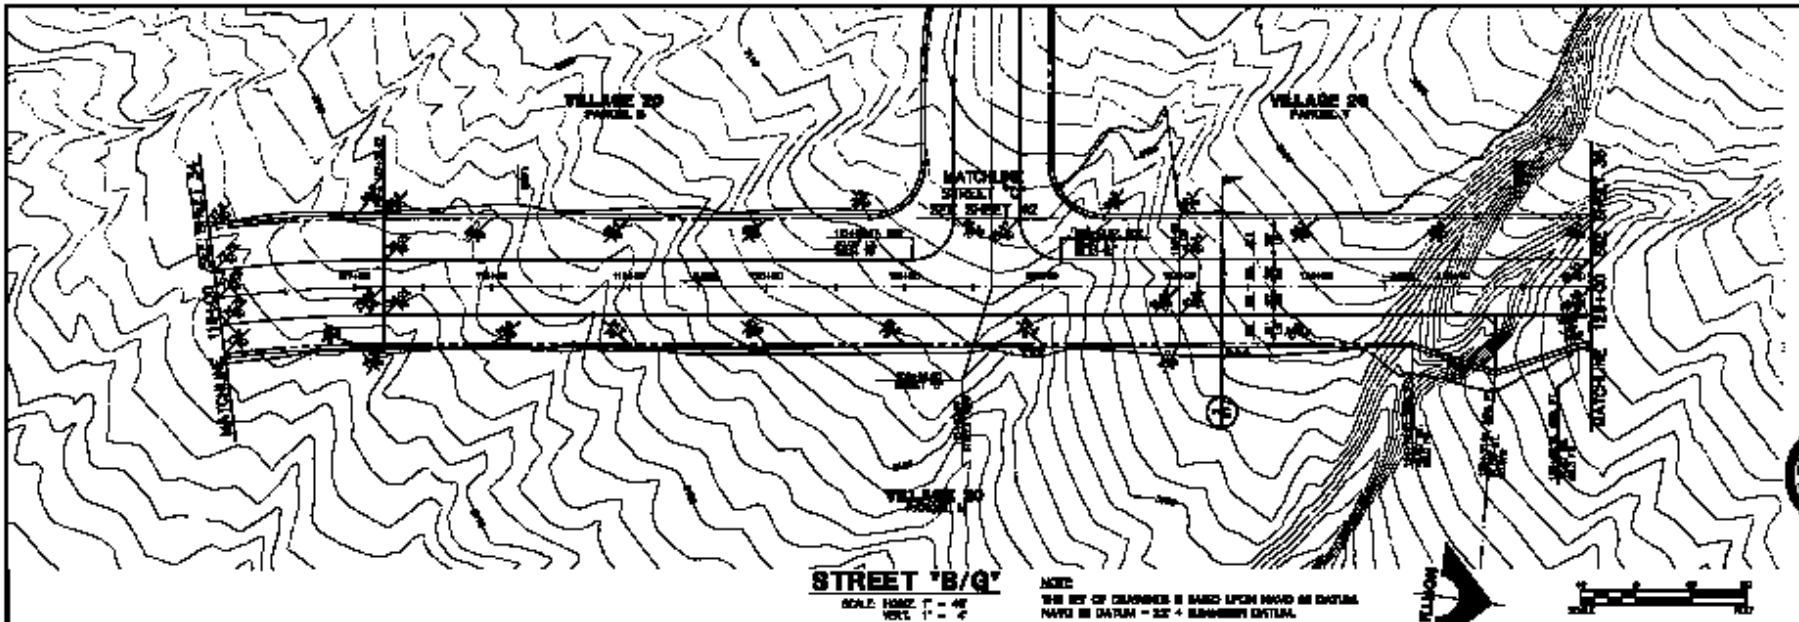

STREET "B/Q"

SCALE: HORIZ. 1" = 40'
VERT. 1" = 4'

NOTE:
THE SET OF DRAWINGS IS BASED UPON NAVD 88 DATUM.

 
