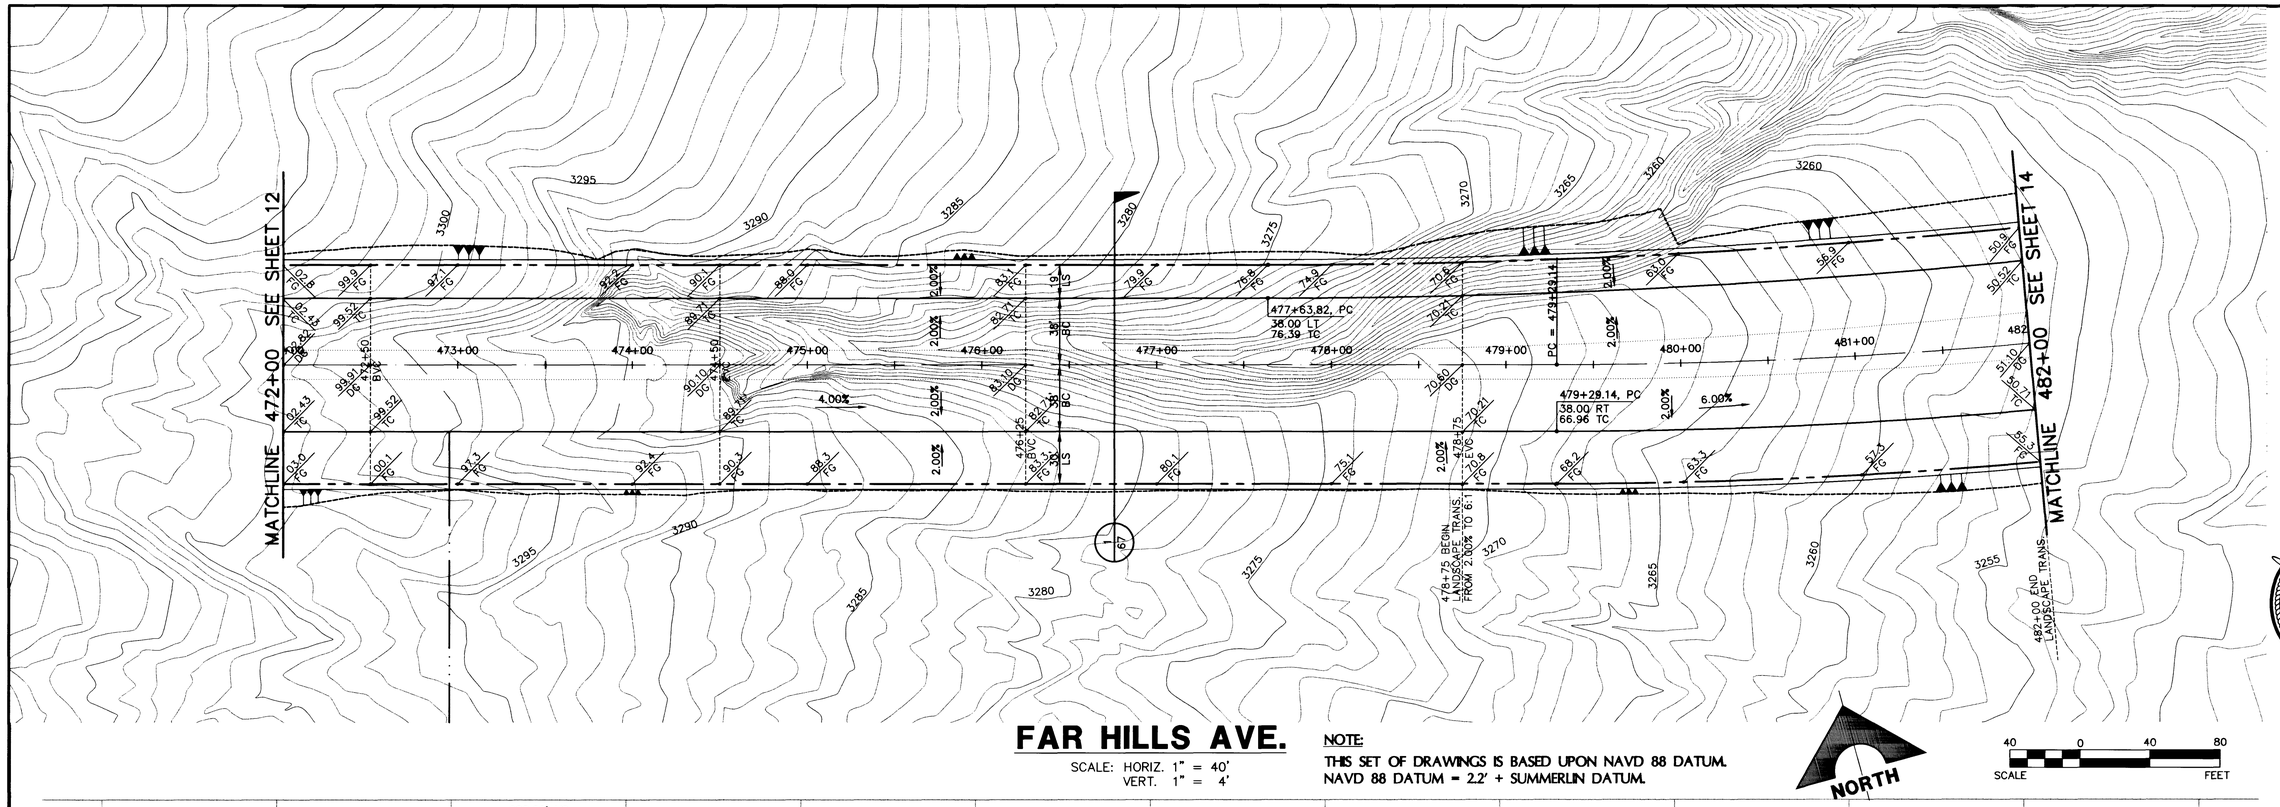

FAR HILLS AVE.

SCALE: HORIZ. 1" = 40'
VERT. 1" = 4'

NOTE:
THIS SET OF DRAWINGS IS BASED UPON NAVD 88 DATUM.
NAVD 88 DATUM = 2.2' + SUMMERLIN DATUM.

NORTH

40 0 40 80
SCALE FEET

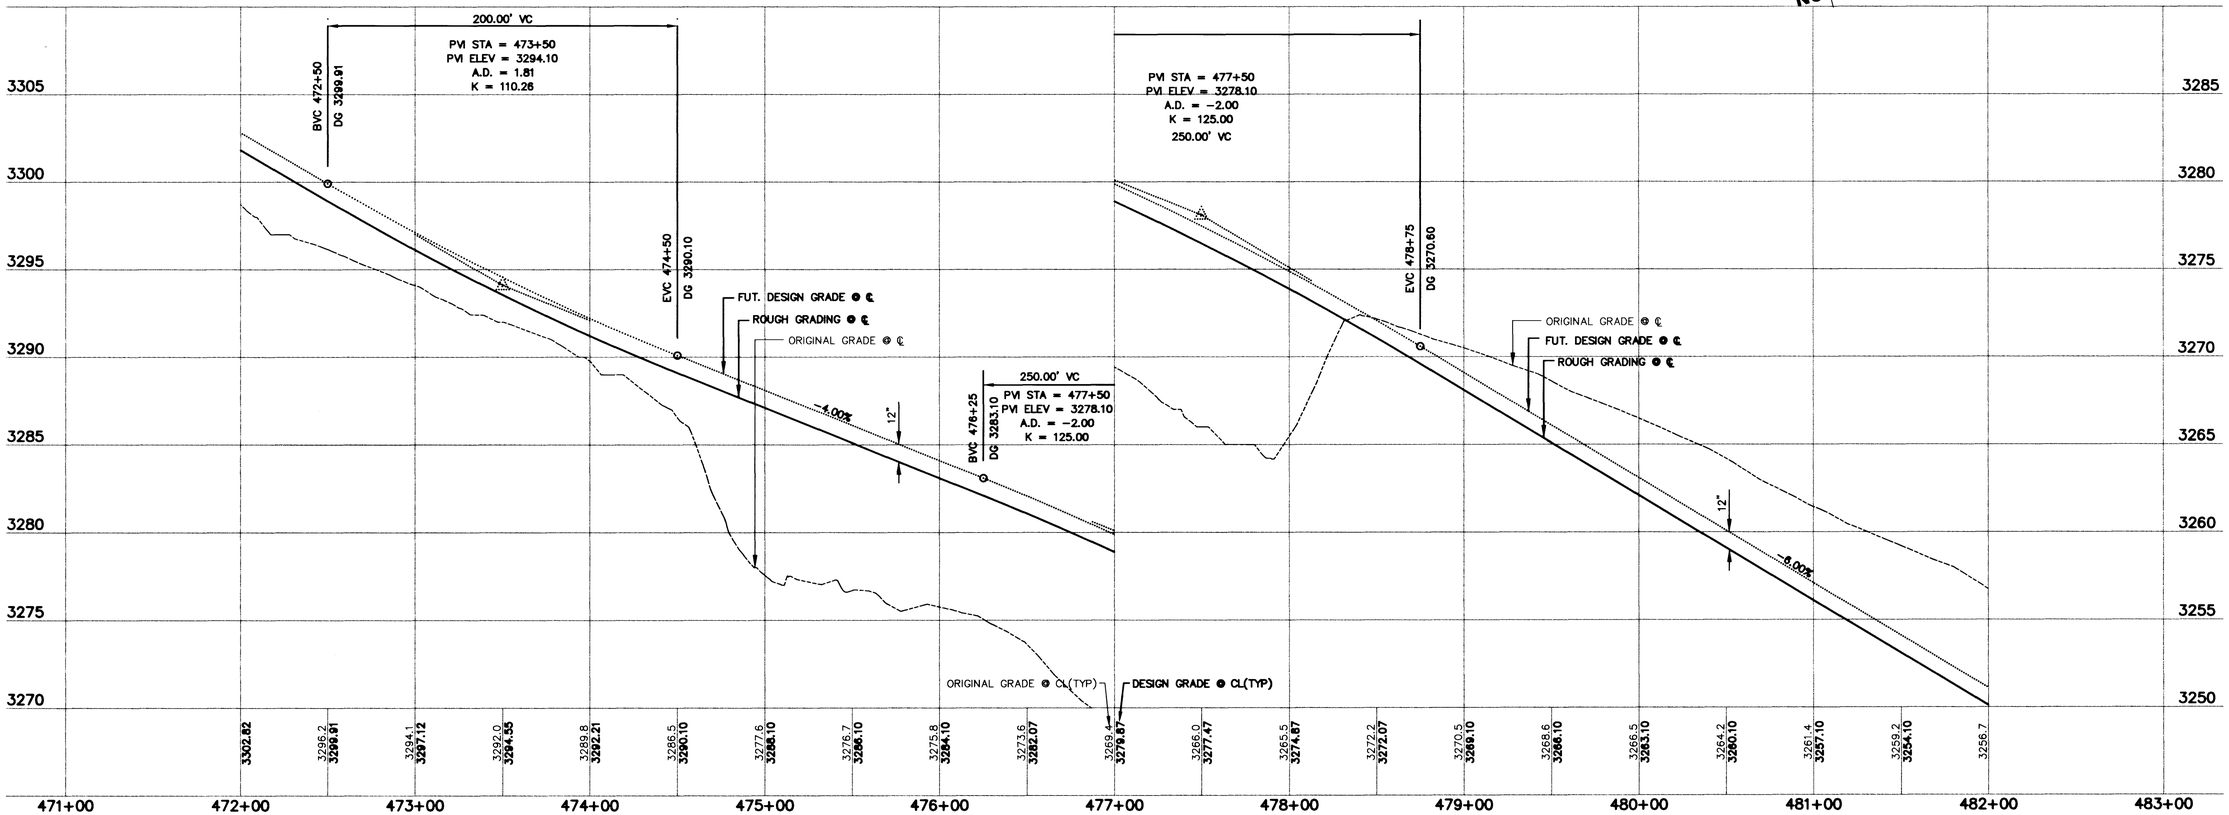

DATE	AGEN. APP.	DATE	GCW APP.

REV.	DATE	DESCRIPTION

RECOMMENDED
BERT A. HUGHES
10259
P.E. NO. DATE

STATE OF NEVADA
BERT A. HUGHES
CIVIL
10259
REGISTERED PROFESSIONAL ENGINEER

ISSUE TO CONSTRUCT 12/05/97

G.C. WALLACE, INC.
Engineering/Architecture
1555 SOUTH RAINBOW BLVD. LAS VEGAS, NEVADA 89102 (702) 363-1200
SUMMERLIN DIVISION: (702) 363-0991

SUMMERLIN
VILLAGE 20 - ROUGH GRADING
FAR HILLS AVE.
PLAN & PROFILE
472+00 TO 482+00

SHEET
13
SHT 13 OF 68

JOB NO. 62020.201

107-V2777

1776

\\Server\071\62020\201\DWG\JMPS\FARHILLS\Fhp40.dwg Sun Dec 07 15:27:23 1997 BY GP

 
FAR HILLS AVE.
NOTES
NORTH
471+00
472+00
473+00
474+00
475+00
476+00
477+00
478+00
479+00
480+00
481+00
482+00
483+00
