102238

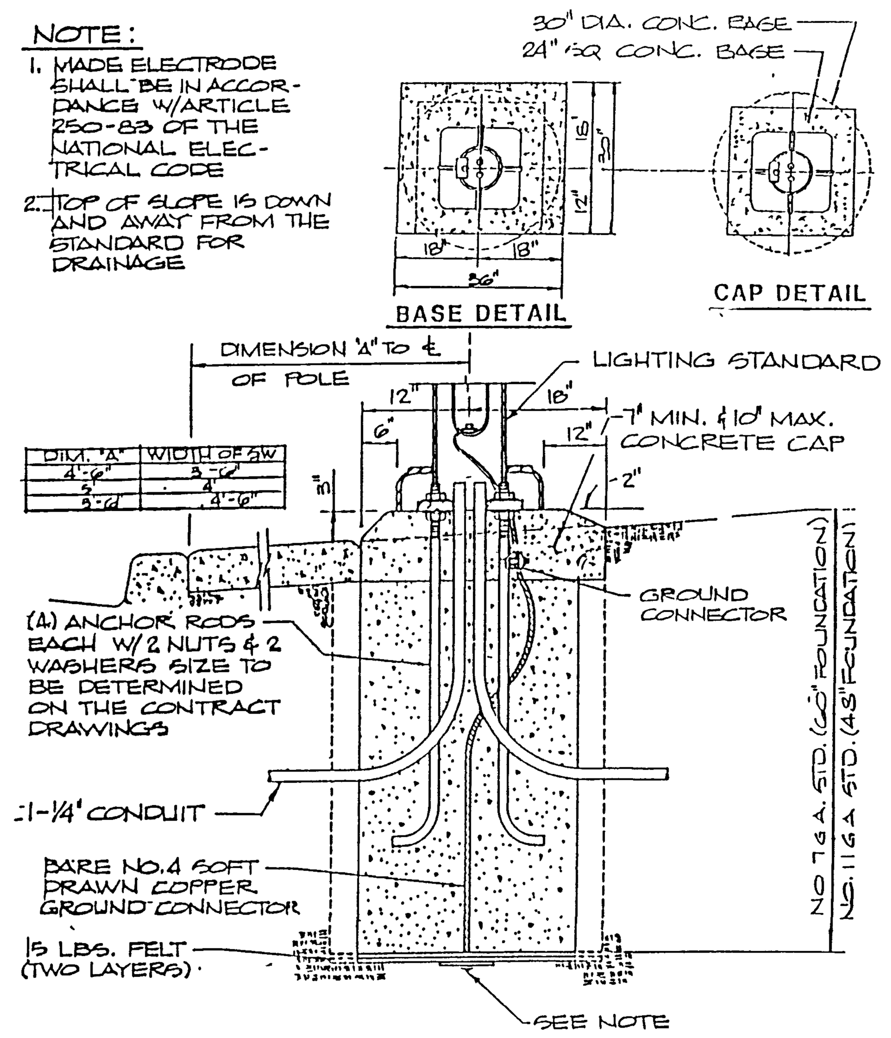

TYPICAL STREET LIGHT DETAIL

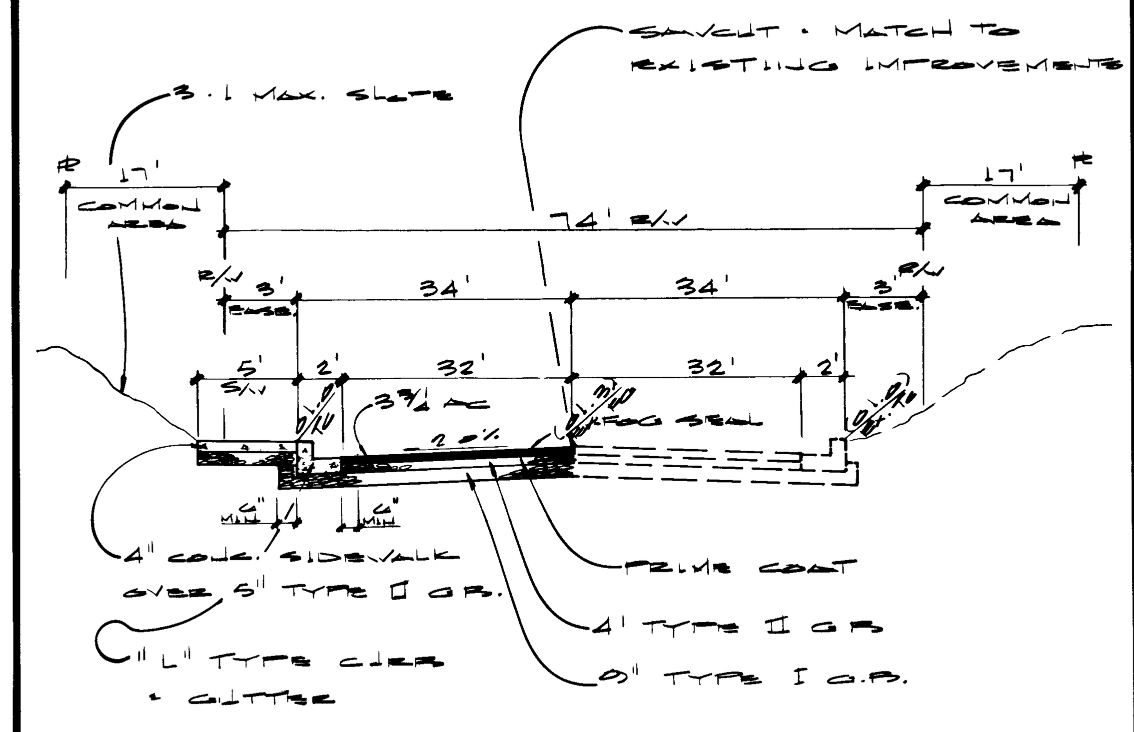

1. APPROVAL FOR USE OF NATIVE MATERIAL TO BE PROCESSED IN ACCORDANCE WITH CLV "STATEMENT OF POLICY FOR USE OF NATIVE MATERIAL IN LIEU OF IMPORTED TYPE I BASE FOR DEDICATED CITY STREETS" DATED JULY 25, 1984
2. 6" MINIMUM TYPE I OR TYPE II GRAVEL BASE UNDER CURB AND GUTTER

TYPICAL 74' HALF-STREET SECTION

GRAND CANYON DRIVE - LOOKING NORTH FROM SAHARA AVE. TO LAKE NORTH DRIVE & LAKE SOUTH DRIVE TO DESERT INN ROAD

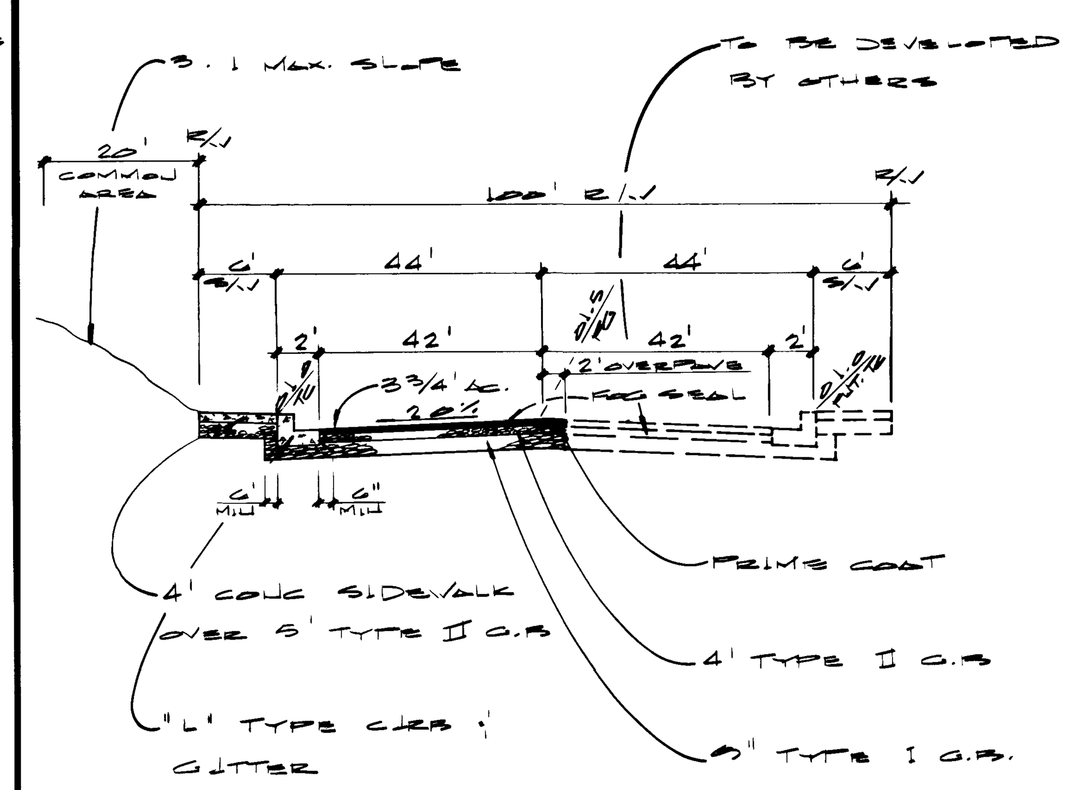

1. APPROVAL FOR USE OF NATIVE MATERIAL TO BE PROCESSED IN ACCORDANCE WITH CLV "STATEMENT OF POLICY FOR USE OF NATIVE MATERIAL IN LIEU OF IMPORTED TYPE I BASE FOR DEDICATED CITY STREETS" DATED JULY 25, 1984
2. 6" MINIMUM TYPE I OR TYPE II GRAVEL BASE UNDER CURB AND GUTTER

TYPICAL 100' HALF-STREET SECTION

DESERT INN ROAD

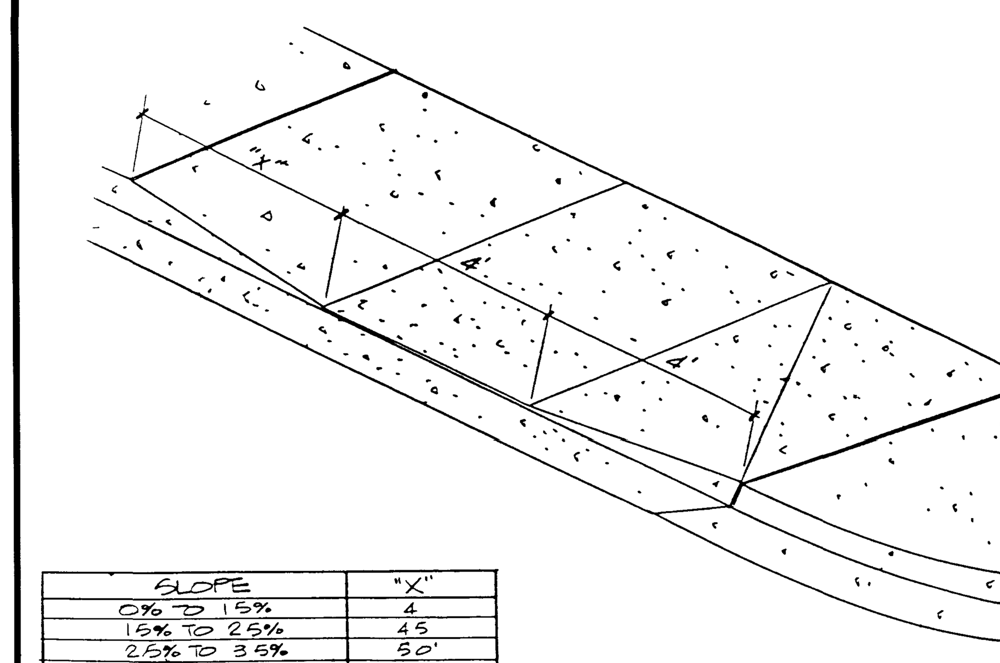

SLOPE	"X"
0% TO 1.5%	4
1.5% TO 2.5%	4.5
2.5% TO 3.5%	5.0'
3.5% TO 4.5%	5.6
4.5% TO 5.5%	6.4

TYPICAL WHEELCHAIR RAMP SLOPE DETAIL

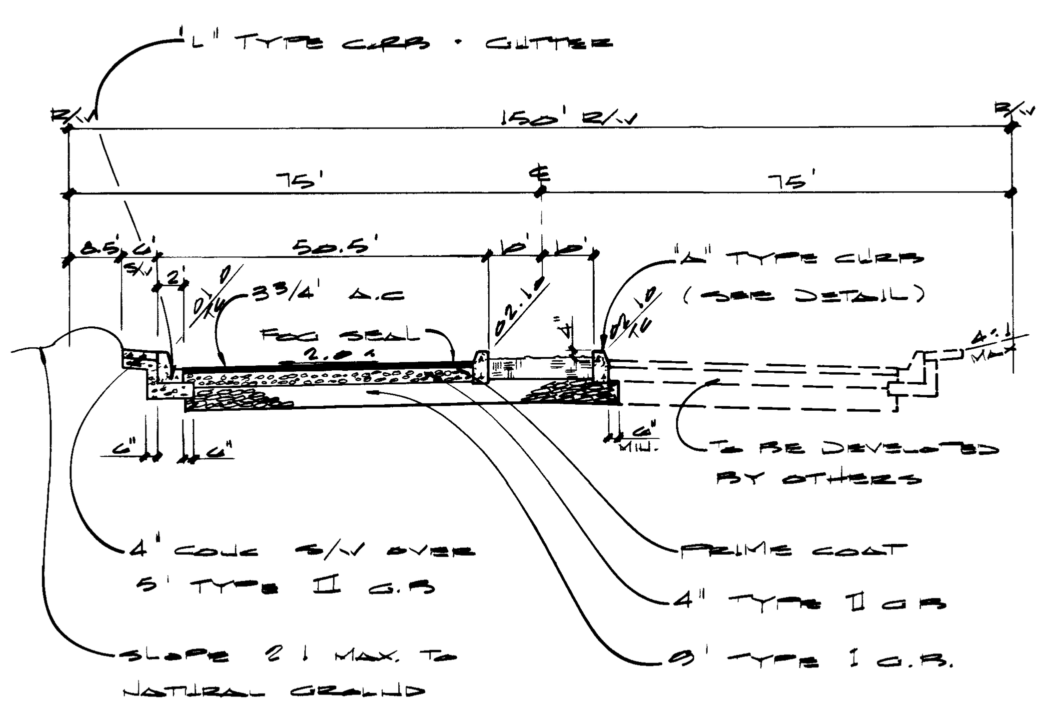

1. APPROVAL FOR USE OF NATIVE MATERIAL TO BE PROCESSED IN ACCORDANCE WITH CLV "STATEMENT OF POLICY FOR USE OF NATIVE MATERIAL IN LIEU OF IMPORTED TYPE I BASE FOR DEDICATED CITY STREETS" DATED JULY 25, 1984
2. 6" MINIMUM TYPE I OR TYPE II GRAVEL BASE UNDER CURB AND GUTTER

TYPICAL 150' HALF-STREET SECTION

SAHARA AVENUE

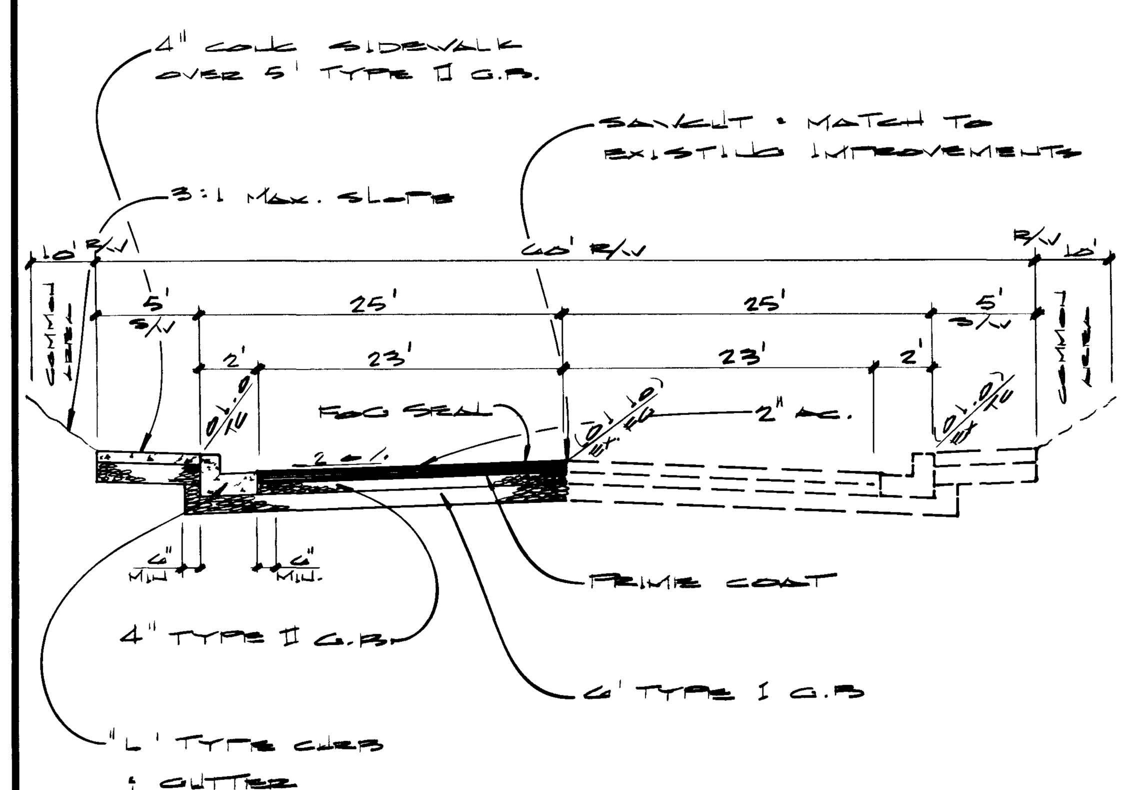

1. APPROVAL FOR USE OF NATIVE MATERIAL TO BE PROCESSED IN ACCORDANCE WITH CLV "STATEMENT OF POLICY FOR USE OF NATIVE MATERIAL IN LIEU OF IMPORTED TYPE I BASE FOR DEDICATED CITY STREETS" DATED JULY 25, 1984
2. 6" MINIMUM TYPE I OR TYPE II GRAVEL BASE UNDER CURB AND GUTTER

TYPICAL 60' HALF-STREET SECTION

GRAND CANYON DRIVE - LOOKING NORTH FROM LAKE NORTH DRIVE TO LAKE SOUTH DRIVE

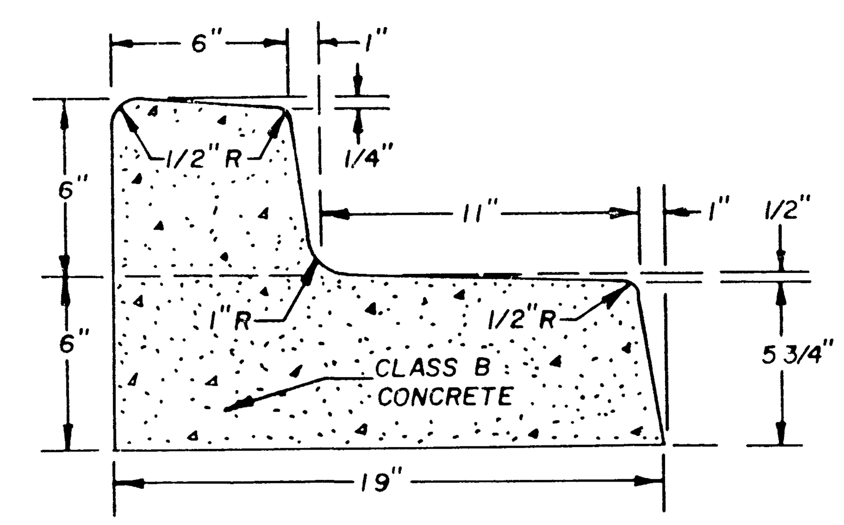

TYPICAL "L" TYPE CURB & GUTTER DETAIL

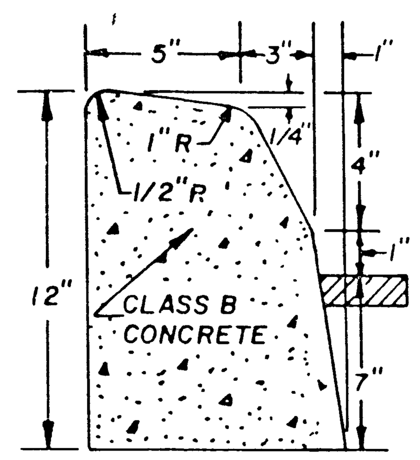

TYPICAL "A" CURB DETAIL

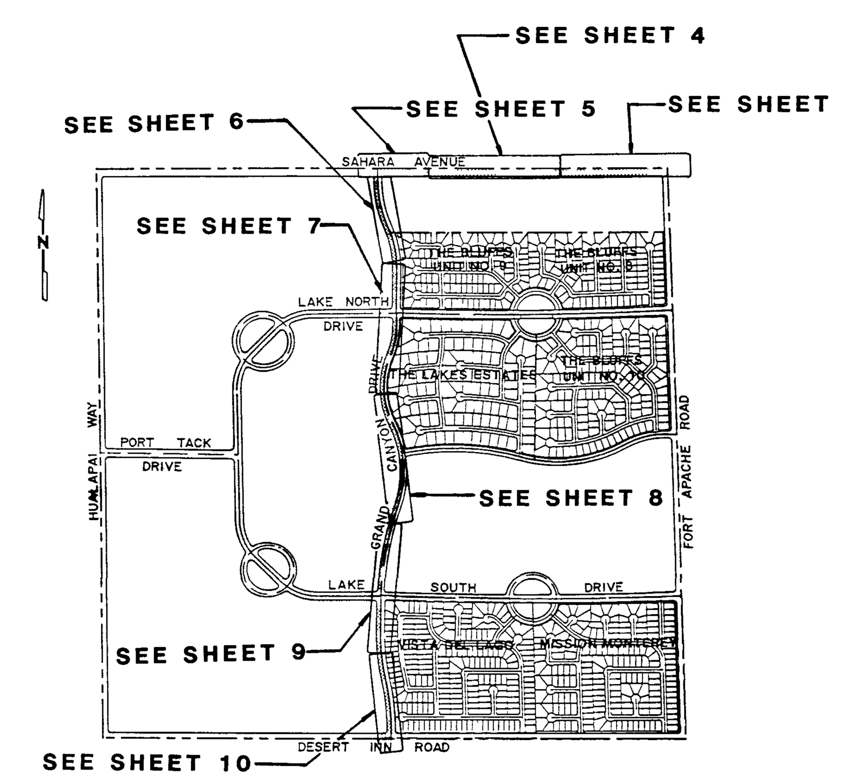

SHEET LOCATION MAP

Avoid cutting underground utility lines. It's costly

Call before you Dig.

1-800-227-2600

REVISION | REV. | DATE | BY

ESI ENGINEERS & SURVEYORS INC

SUBMITTED BY [signature] 9/2/87

TITLE: DETAIL SHEET

PROJECT: SEC. 7 THE LAKES AT WEST SAHARA (PHASE 4)

WO NO	5052
BY	B. L. G.
DATE	8/87
SCALE	NO SCALE

SHEET 2 OF 11 SHEETS

107Y-1933-4

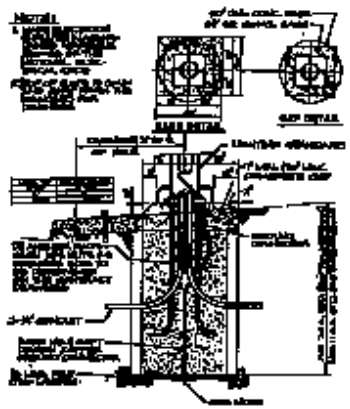

TYPICAL STREET LIGHT DETAIL

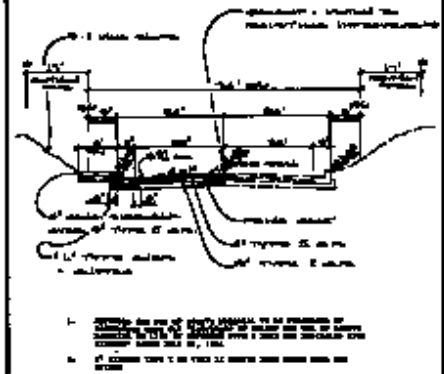

TYPICAL 74' HALF-STREET SECTION

GRAND CANYON DRIVE - LOOKING NORTH
FROM SAHARA AVE. TO LAKE MORITH DRIVE &
LAKE SOUTH DRIVE TO DESERT INN ROAD

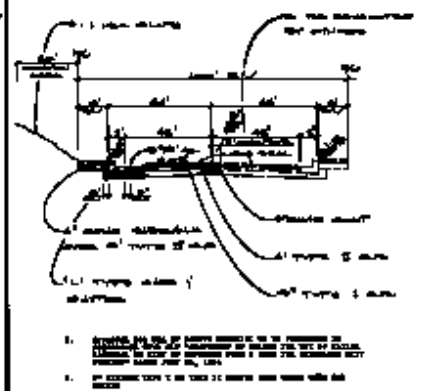

TYPICAL 100' HALF-STREET SECTION

DESERT INN ROAD

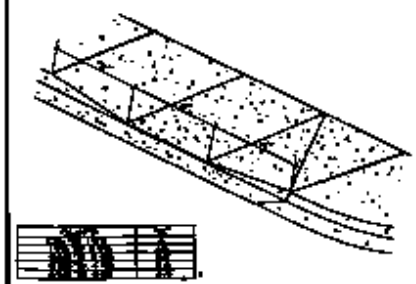

TYPICAL WHEELCHAIR RAMP SLOPE DETAIL

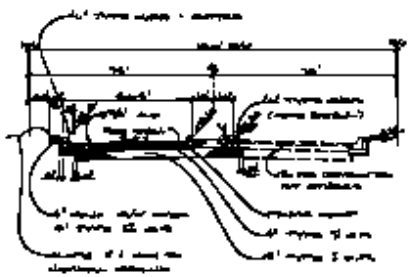

TYPICAL 150' HALF-STREET SECTION

SAHARA AVENUE

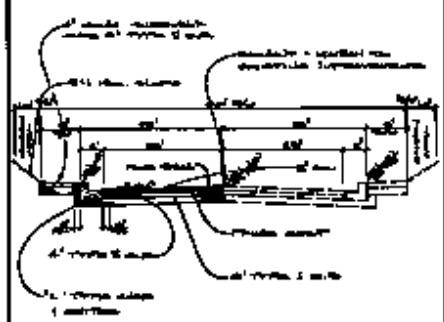

TYPICAL 80' HALF-STREET SECTION

GRAND CANYON DRIVE - LOOKING SOUTH
FROM LAKE NORTH DRIVE TO LAKE SOUTH DRIVE

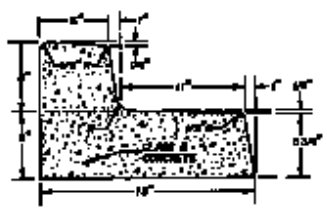

TYPICAL "L" TYPE CURB & GUTTER DETAIL

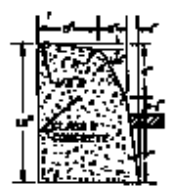

TYPICAL "A" CURB DETAIL

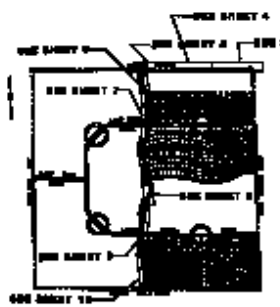

SHEET LOCATION MAP

DETAIL SHEET

SEC. 7 THE LAKES AT WEST SAHARA

2