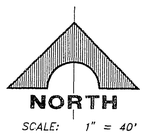

SCALE: 1" = 40'

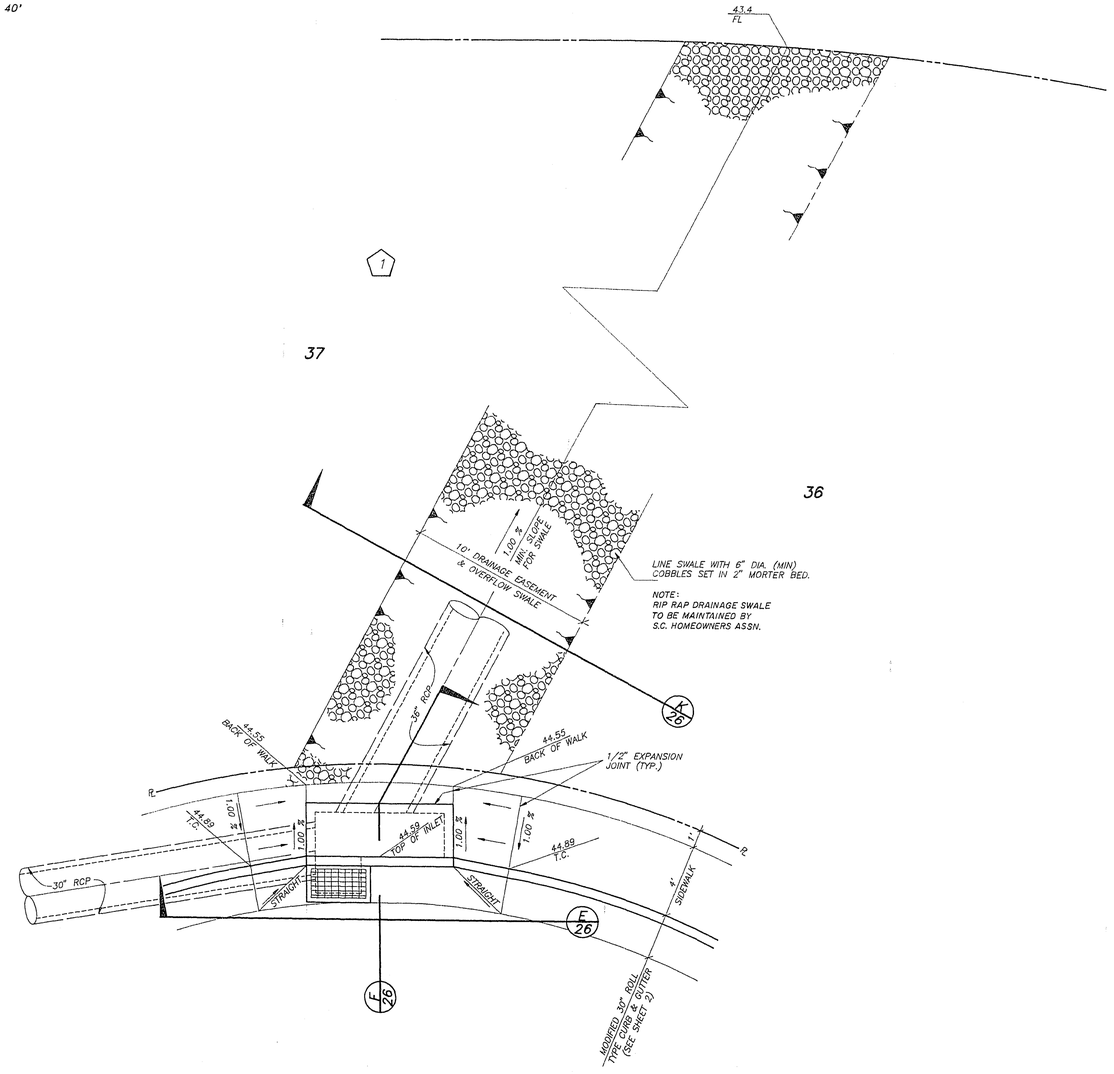

CONCRETE OVERFLOW APRON AND SWALE DETAIL

NOT TO SCALE

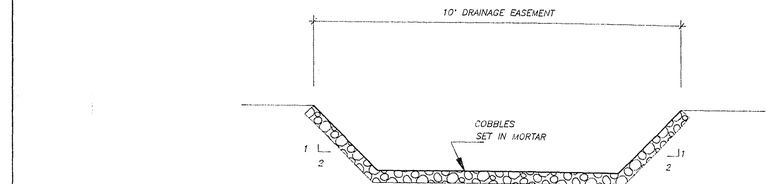

SECTION K 26
NOT TO SCALE

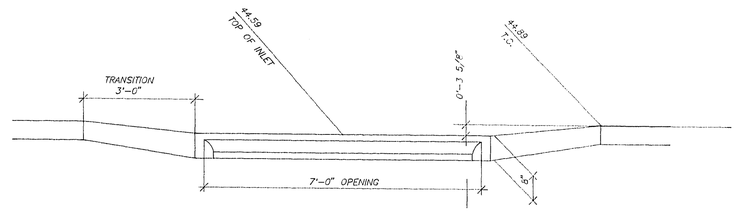

SECTION F 26

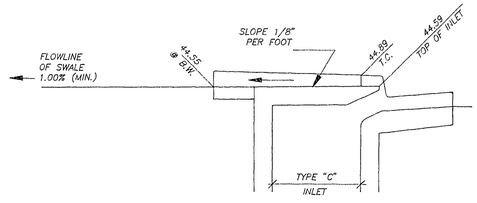

SECTION F 26

JOB NO. 701.096

RECOMMENDED
DESCRIPTION | REV | DATE
6218 - 3 June 96
MICHAEL D. ROSS P.E. NO. DATE

G.C. WALLACE, INC.
Engineering/Architecture
1555 SOUTH RAINBOW BLVD./LAS VEGAS, NEVADA 89102

DEL E. WEBB COMMUNITIES, INC.
SUN CITY LAS VEGAS UNIT NO. 24

DRAINAGE SWALE DETAILS

SHEET 26 OF 26 SHEETS

71

3279-4/4/-24