23-12-92

WEST MEADOWS

A PORTION OF THE SE1/4 OF SEC. 23, T.20S., R.60E., M.D.M.,
CITY OF LAS VEGAS, CLARK COUNTY, NEVADA.

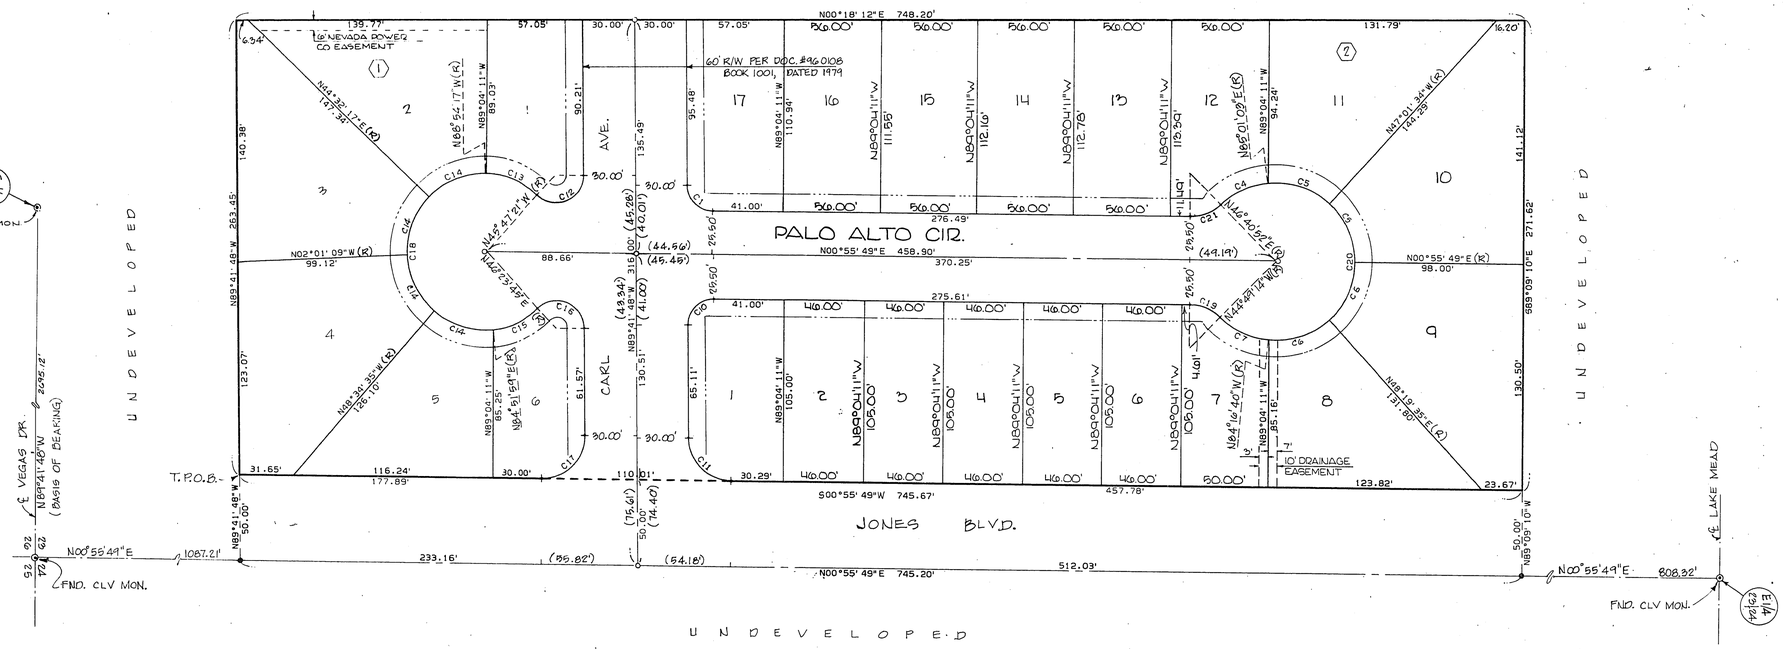

LEGEND

2	LOT NUMBER / TOTAL LOTS: 23
(1)	BLOCK NUMBER
C14	CURVE NUMBER
—·····—	BUILDING SETBACK LINE: MIN. 10' FRONT / 10' CORNER
⊙	FOUND POINT AS NOTED
•	SET 5/8" REBAR W/ALUM. CAP, R.L.S. 4046
○	SET 5/8" REBAR W/ALUM. CAP W/ B.C. TIES, R.L.S.4046

NOTE:

ACCESS IS PROHIBITED FROM THE REAR OF LOTS 4 THRU 6, BLOCK 1 AND LOTS 1 THRU 10, BLOCK 2, TO JONES BLVD.

CURVE DATA

NO	DELTA	RADIUS	LENGTH	TAN
C1	89°22' 23"	15.00	23.40	14.84
C4	38°20' 11"	45.50	30.44	15.82
C5	47°57' 23"	45.50	38.08	20.24
C6	47°23' 46"	45.50	37.64	19.97
C7	39°27' 26"	45.50	31.33	16.32
C10	90°37' 37"	15.00	23.73	15.17
C11	89°22' 23"	25.00	39.00	24.73
C12	133°54' 27"	16.00	37.39	37.61
C13	43°06' 56"	45.50	34.24	17.98
C14	46°33' 26"	45.50	36.97	19.58
C15	38°28' 14"	45.50	30.55	15.88
C16	133°54' 27"	16.00	37.39	37.61
C17	80°37' 37"	25.00	39.54	25.28
C18	267°48' 54"	45.50	212.68	47.27
C19	44°14' 57"	25.00	19.31	10.16
C20	268°29' 54"	45.50	213.22	46.71
C21	44°14' 57"	25.00	19.31	10.16

SCALE: 1" = 40'

SHEET 2 OF 2

3303
Bk. 30, Pg. 29