WEST MESA ESTATES I - PHASE 4

(A RESIDENTIAL SUBDIVISION)

A PORTION OF THE SE 1/4 OF SECTION 32, TOWNSHIP 20 SOUTH, RANGE 60 EAST, M.D.M.
CITY OF LAS VEGAS, CLARK COUNTY, NEVADA

SCALE 1" = 60'

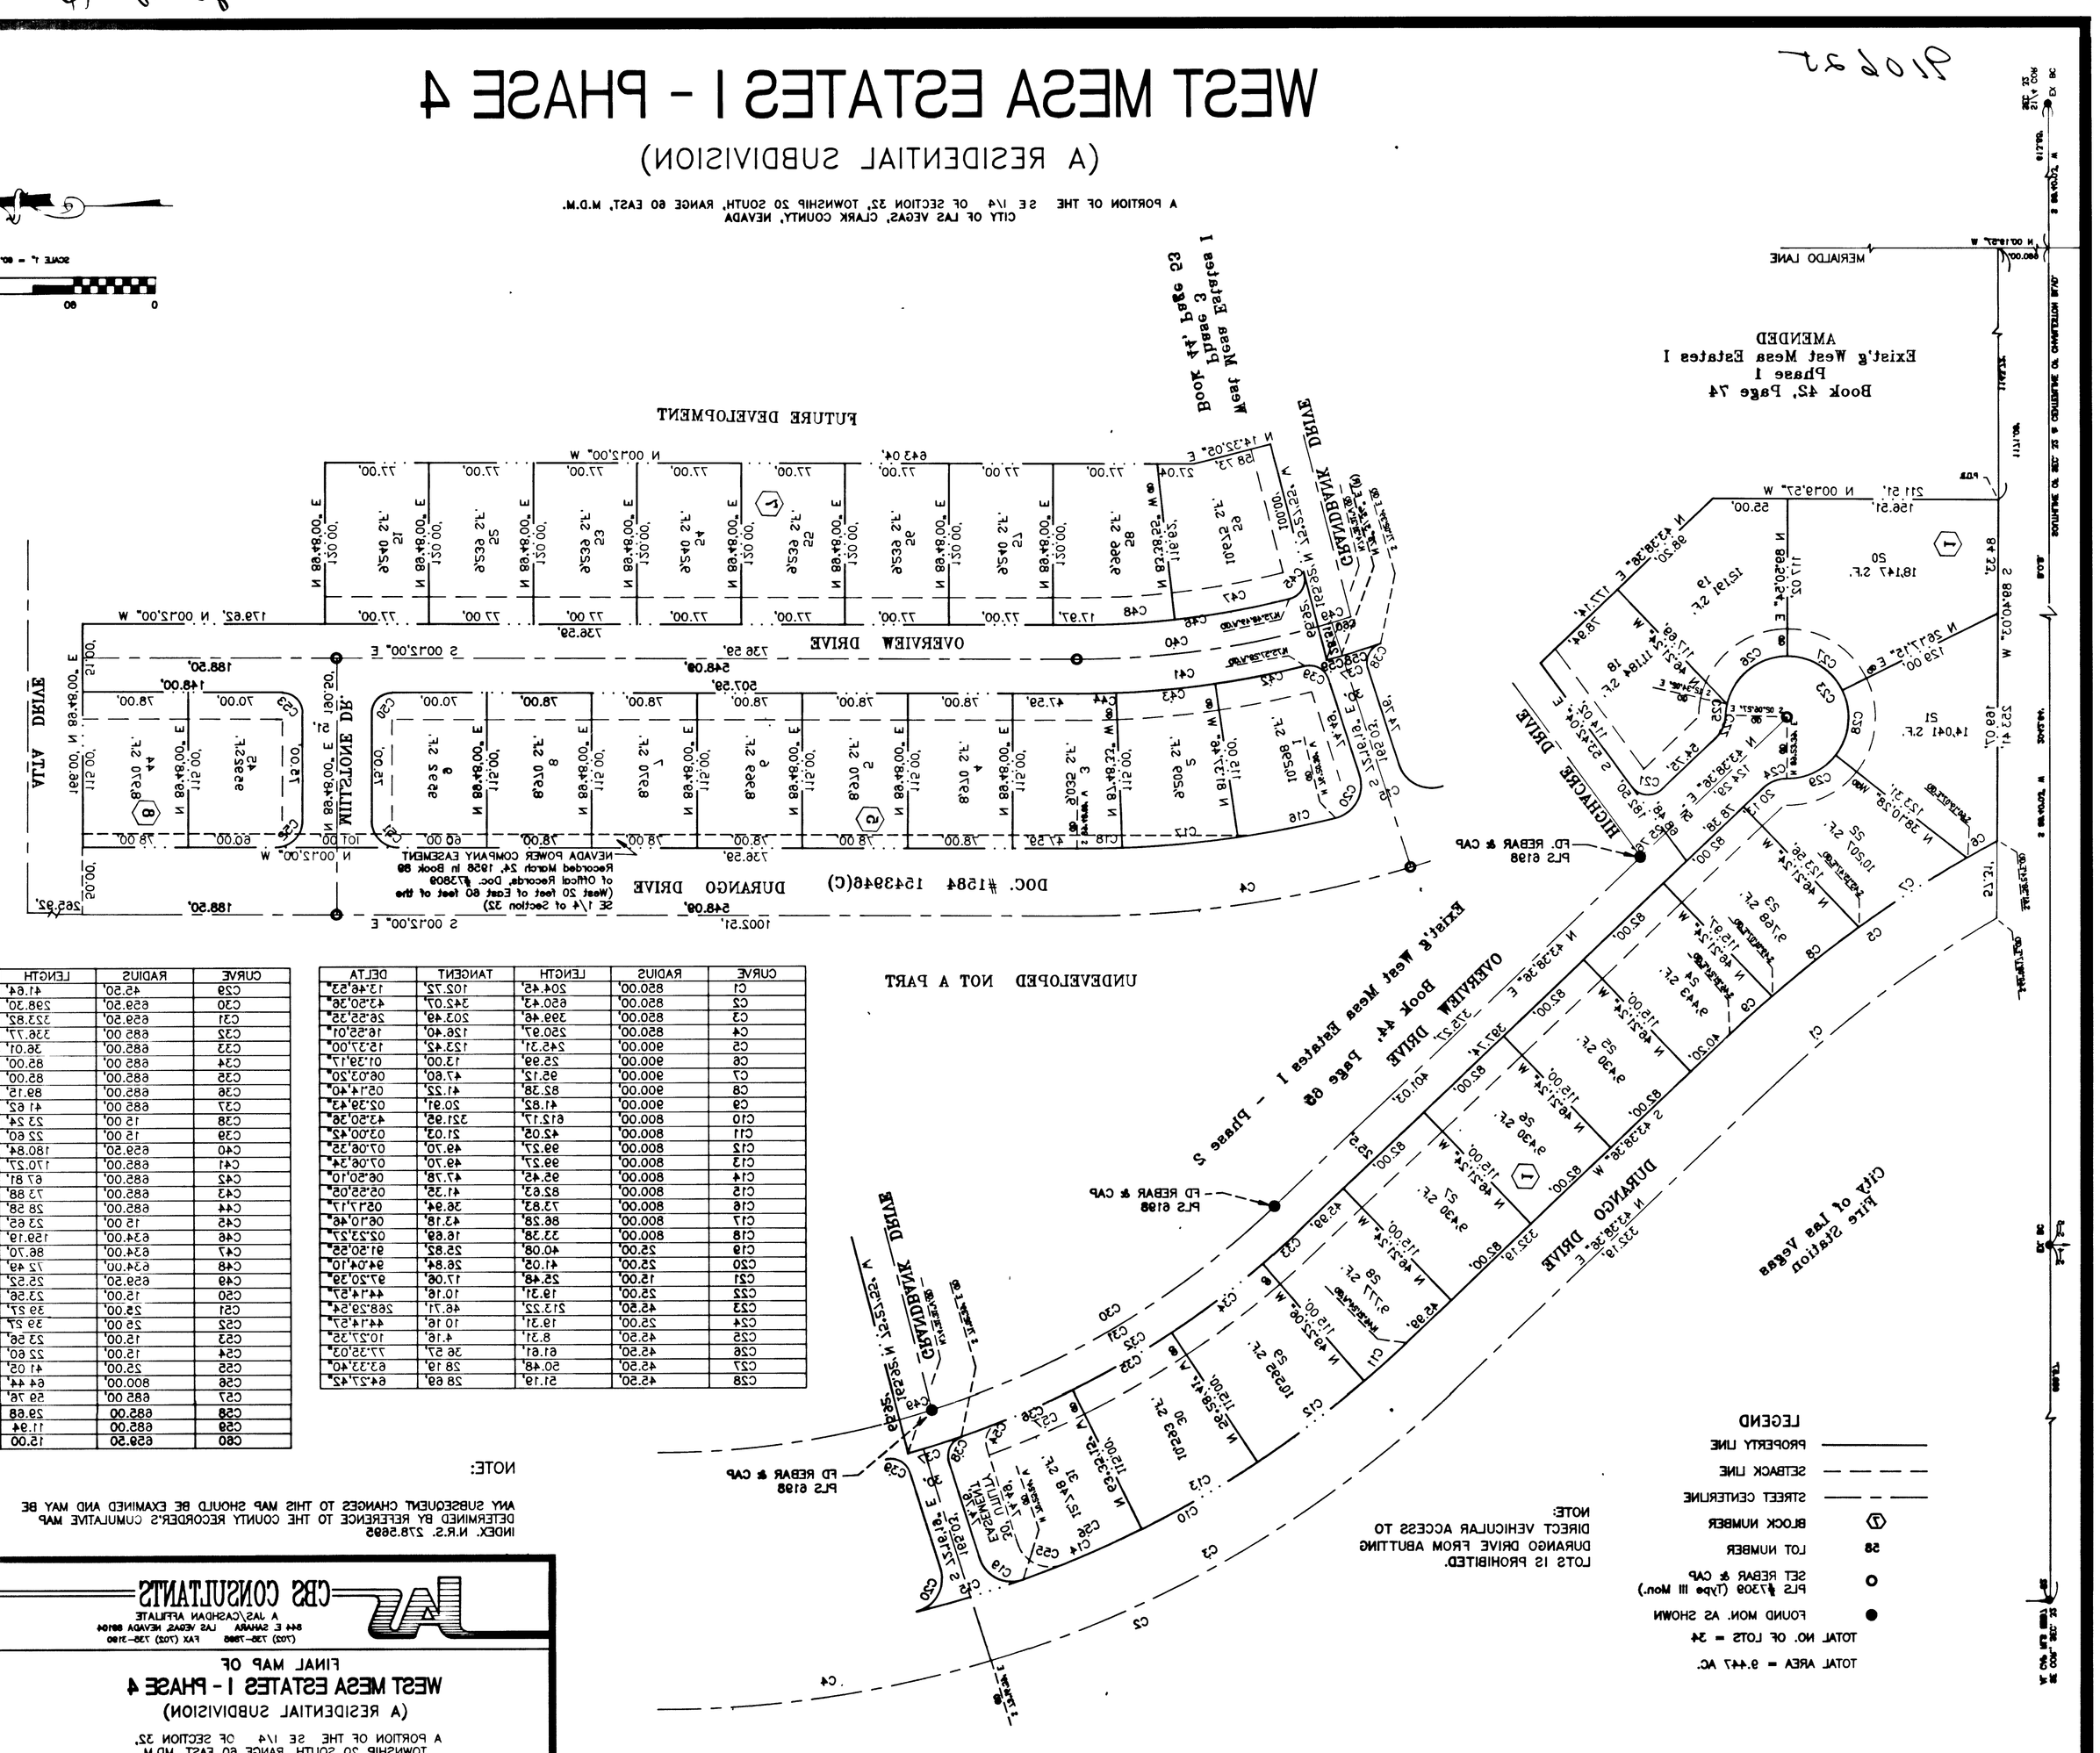

CURVE	RADIUS	LENGTH	TANGENT	DELTA
C29	45.50'	41.64	22.40'	52°29'53"
C30	65.50'	298.30'	151.74	25°54'55"
C31	65.50'	322.82'	165.24'	28°07'56"
C32	65.00'	336.17'	171.86'	28°11'07"
C33	65.00'	36.01'	18.01'	07°00'42"
C34	65.00'	86.00'	42.65'	07°06'35"
C35	65.00'	86.00'	42.55'	07°06'34"
C36	65.00'	86.15'	44.64'	07°27'24"
C37	65.00'	41.62'	20.82'	07°38'52"
C38	15.00'	23.24'	14.68'	88°46'20"
C39	15.00'	22.60'	14.08'	86°18'50"
C40	65.50'	180.84'	90.39'	157°42'40"
C41	65.00'	170.27'	85.58'	144°14'32"
C42	65.00'	67.81'	33.92'	05°40'18"
C43	65.00'	72.88'	36.38'	06°10'46"
C44	65.00'	26.58'	14.29'	02°32'27"
C45	15.00'	23.65'	15.09'	90°20'52"
C46	65.00'	154.19'	80.02'	144°21'11"
C47	65.00'	86.70'	44.42'	07°30'06"
C48	65.00'	72.49'	36.29'	06°23'06"
C49	65.50'	25.52'	12.78'	02°13'01"
C50	15.00'	23.56'	15.00'	89°59'59"
C51	25.00'	39.27'	25.00'	90°00'00"
C52	25.00'	39.27'	25.00'	90°00'00"
C53	15.00'	23.56'	15.00'	90°00'01"
C54	15.00'	22.60'	14.08'	86°18'51"
C55	25.00'	41.05'	26.84'	94°04'11"
C56	800.00'	64.44'	32.24'	04°36'54"
C57	685.00'	59.78'	29.90'	04°59'55"
C58	685.00	29.68	14.84	02°28'57"
C59	685.00	11.94	5.97	00°59'55"
C60	659.50	15.00	7.50	01°18'12"

CURVE	RADIUS	LENGTH	TANGENT	DELTA
C1	850.00'	204.45'	102.72'	13°46'53"
C2	850.00'	350.43'	342.07'	43°50'36"
C3	850.00'	399.46'	203.46'	26°55'36"
C4	850.00'	250.97'	126.40'	16°55'01"
C5	900.00'	245.31'	123.42'	15°37'00"
C6	900.00'	25.99'	13.00'	01°39'17"
C7	900.00'	95.12'	47.60'	06°03'20"
C8	900.00'	82.38'	41.22'	05°14'40"
C9	900.00'	41.82'	20.91'	02°39'43"
C10	800.00'	612.17'	321.95'	43°50'36"
C11	800.00'	42.05'	21.03'	03°00'42"
C12	800.00'	99.27'	49.70'	07°06'35"
C13	800.00'	99.27'	49.70'	07°06'34"
C14	800.00'	95.45'	47.78'	06°50'10"
C15	800.00'	82.67'	41.35'	05°55'05"
C16	800.00'	73.87'	36.94'	05°17'17"
C17	800.00'	86.28'	43.18'	06°10'46"
C18	800.00'	33.38'	16.69'	02°23'27"
C19	25.00'	40.08'	25.82'	91°50'55"
C20	25.00'	41.05'	26.84'	94°04'10"
C21	15.00'	25.48'	17.08'	97°20'39"
C22	25.00'	19.31'	10.16'	44°14'57"
C23	45.50'	213.22'	146.31'	268°29'54"
C24	25.00'	19.31'	10.16'	44°14'57"
C25	45.50'	8.31'	4.16'	10°27'35"
C26	45.50'	61.61'	36.37'	77°35'03"
C27	45.50'	50.48'	28.13'	63°33'40"
C28	45.50'	51.19'	28.69'	64°27'42"

NOTE:

ANY SUBSEQUENT CHANGES TO THIS MAP SHOULD BE EXAMINED AND MAY BE DETERMINED BY REFERENCE TO THE COUNTY RECORDER'S CUMULATIVE MAP INDEX. N.R.S. 278.5695

SHEET 2 OF 2

LAS CGS CONSULTANTS
A LAS/CASHMAN AFFILIATE
844 E SAHARA LAS VEGAS, NEVADA 89104
(702) 736-7888 FAX (702) 736-3180

FINAL MAP OF
WEST MESA ESTATES I - PHASE 4
(A RESIDENTIAL SUBDIVISION)

A PORTION OF THE SE 1/4 OF SECTION 32,
TOWNSHIP 20 SOUTH, RANGE 60 EAST, MD.M.
CITY OF LAS VEGAS, CLARK COUNTY, NEVADA

WEST MESA ESTATES I - PHASE 4
(A RESIDENTIAL SUBDIVISION)