13-5-136

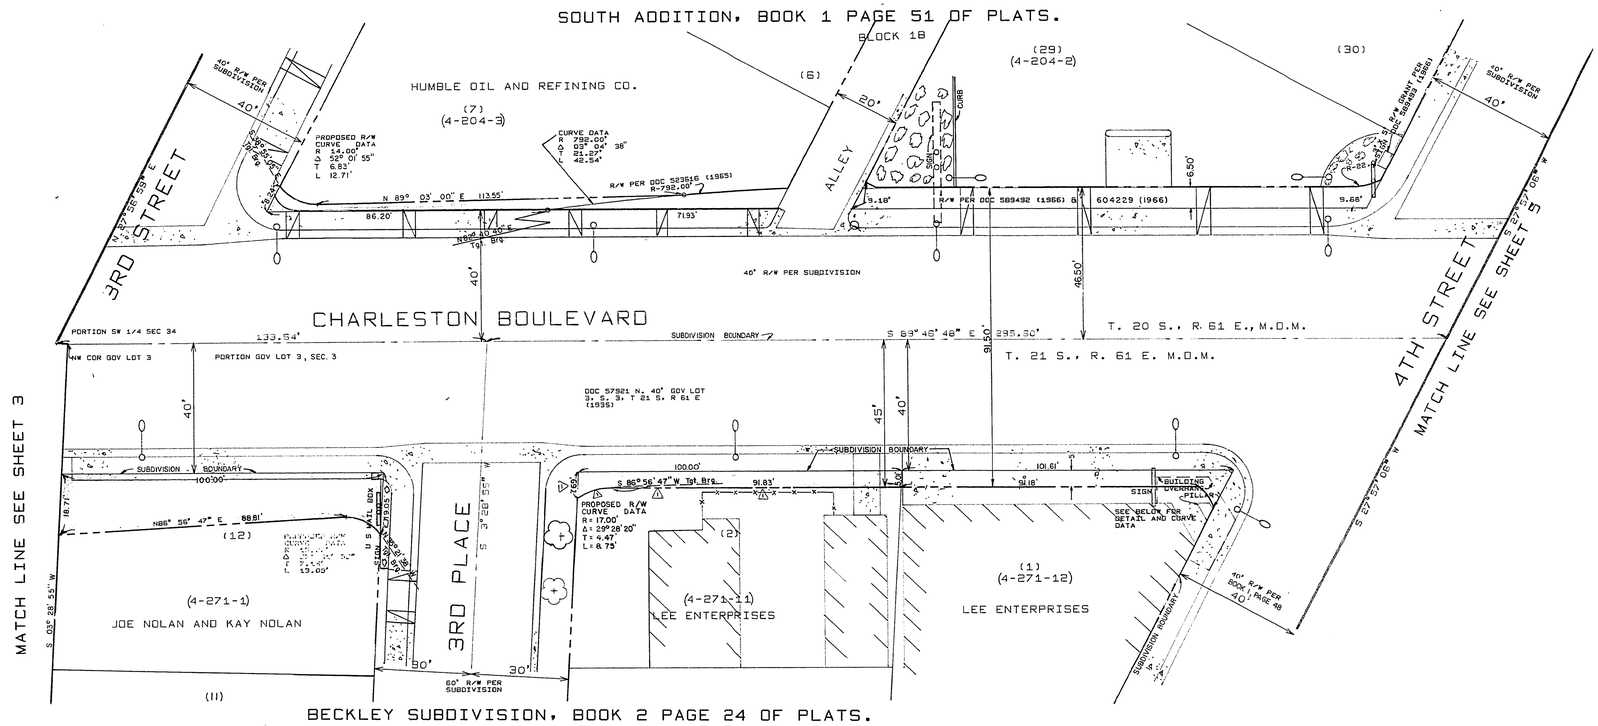

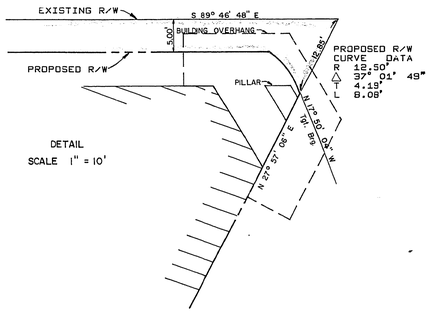

PROPERTY SCHEDULE

PARCEL NO.	GRANTOR	AREA	DOC./DATE	REMARKS
4-204-3	HUMBLE OIL AND REFINING CO.	326 S.F.	199566 6/20/72	
4-271-1	JOE NOLAN AND KAY NOLAN	1603 S.F.	214468 4/5/73	
4-271-11	LEE ENTERPRISES	508 S.F.	232865 10/25/72 B	
4-271-12	LEE ENTERPRISES	525 S.F.	236476 11/8/72	

LEGEND

( ) LOT NO. — FENCE
CURVE NO. — TREE
( ) TAX PARCEL NO.
SHADED AREA — TAKE
STREET LIGHT — BUSH

BASIS OF BEARINGS

SOUTH 89° 52' 30" EAST, THE SOUTH LINE OF THE SOUTHEAST QUARTER, (SE 1/4), SECTION 33, TOWNSHIP 20 SOUTH, RANGE 61 EAST, M. D. M., AS PER STATE HIGHWAY CONSTRUCTION PLANS, PROJECT 006-1 (2) AND (3), APPROVED FEBRUARY 19, 1948.

NO.	DESCRIPTION	BY	DATE	APPROVAL
1	CHANGE PROPOSED R/W, TAX PARCEL NO. 4-271-11, LEE ENTERPRISES	S.D.B.	6/9/72	

REVISIONS

CITY OF LAS VEGAS NEVADA
DEPARTMENT OF PUBLIC WORKS
SERVICES DIVISION

RIGHT OF WAY CHARLESTON BLVD
MAIN ST. TO 25 TH.

W.O. NO. 7675 | F.BK. NO. 70-5X | DATE | DRAWING NO.
SC. (H) 1"=20' | SC. (V)
DES. STEVE BECKER
DR. CALCOMP 618
APPROVED BY DIRECTOR OF PUBLIC WORKS
FILE NO. 115-338
SHEET 4 OF 25