SURVEY MAP

PORTION OF THE SE¼ OF THE SE¼ OF SECTION 21, T20S, R61E, MDB&M
CLARK COUNTY NEVADA

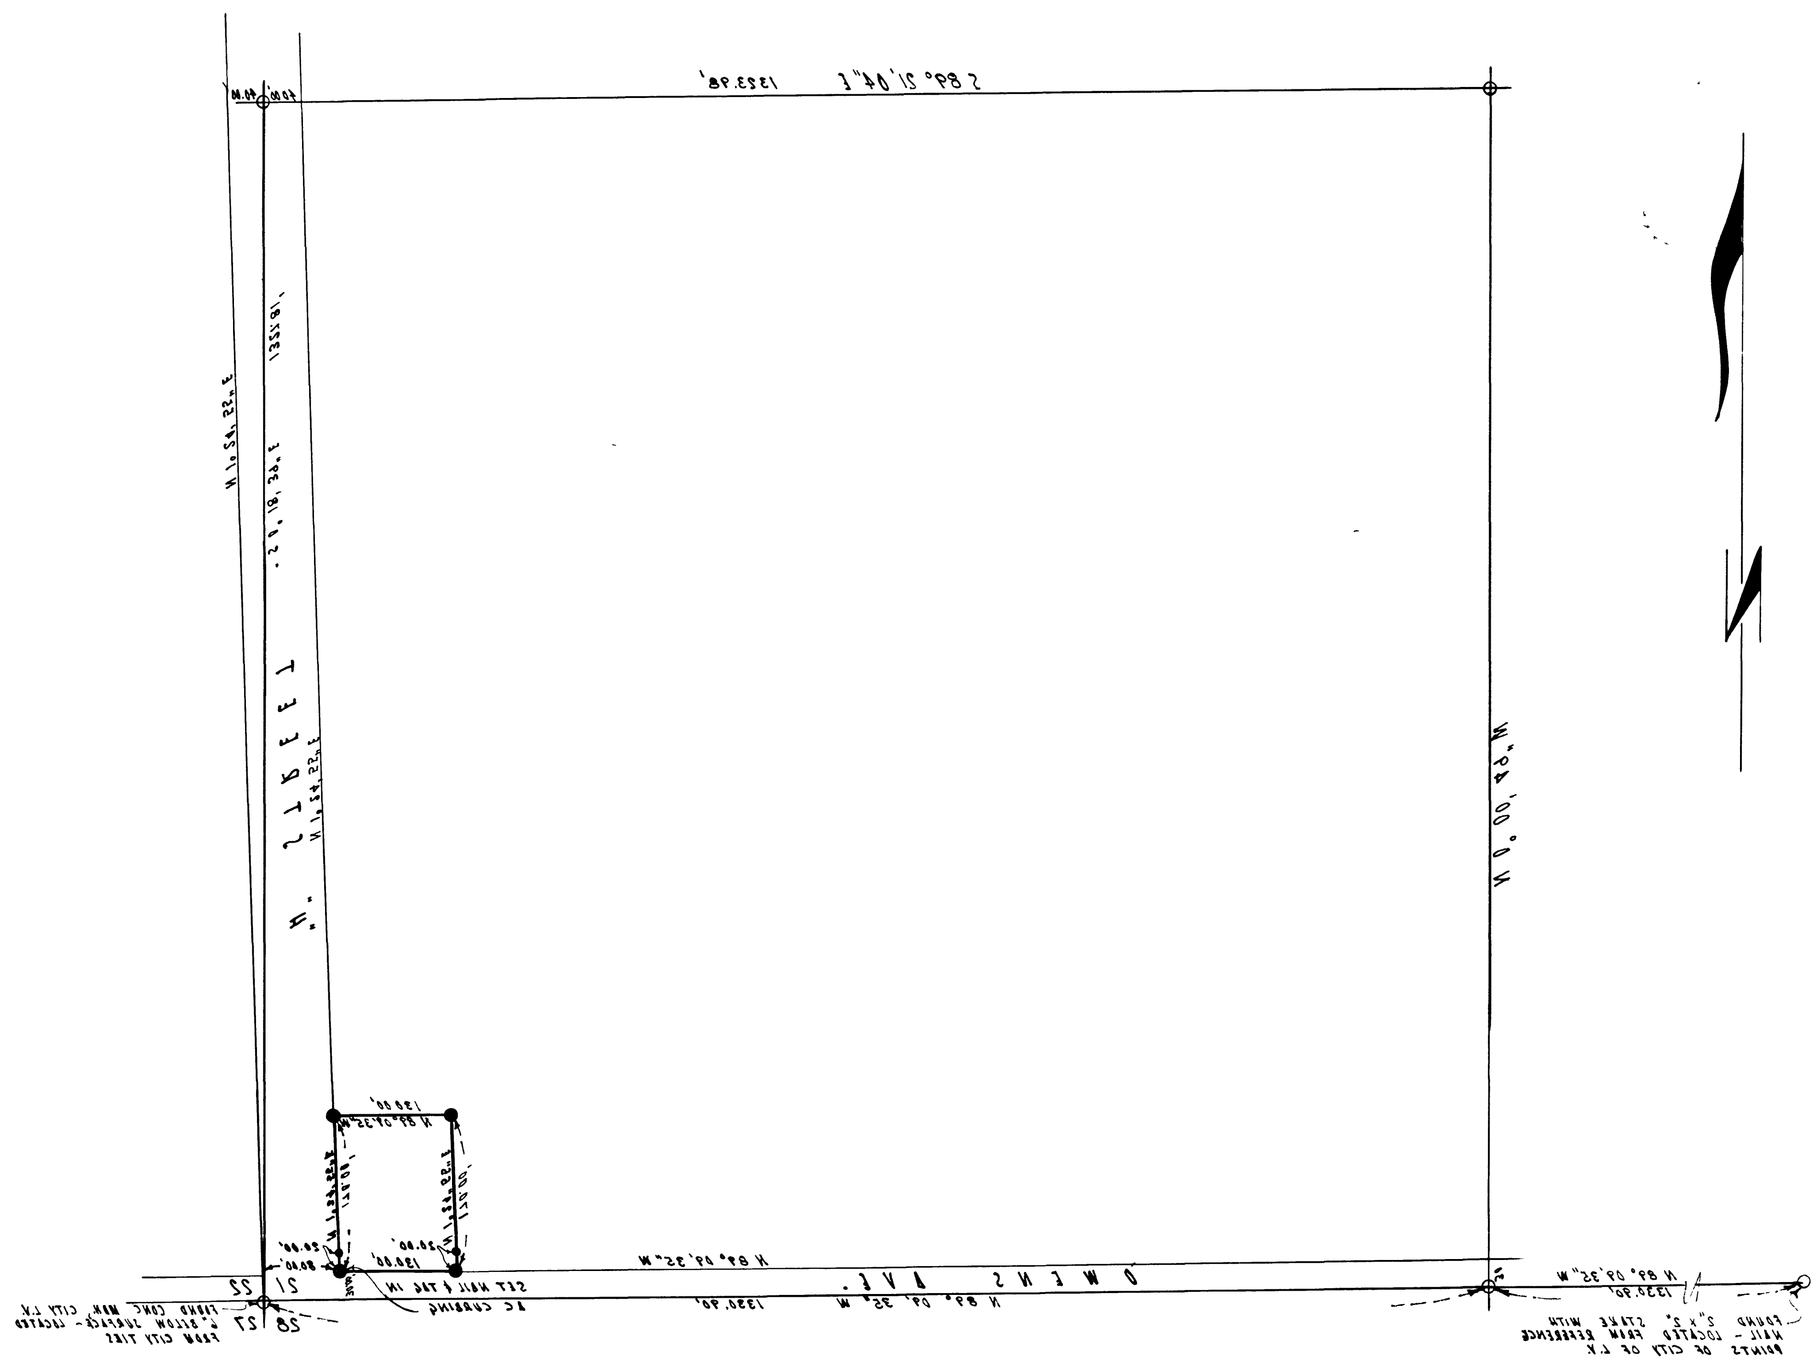

CERTIFICATE -

I, JACK K. LEAVITT, A REGISTERED PROFESSIONAL ENGINEER-LAND SURVEYOR OF THE STATE OF NEVADA DO HEREBY CERTIFY THAT THIS MAP IS A TRUE AND ACCURATE REPRESENTATION OF THE LANDS SHOWN HEREON. ALL POINTS FOUND ON SET CORNERS PRESENTLY PRESENT. THIS SURVEY WAS COMPLETED ON APRIL 21, 1981 AND WAS PERFORMED AT THE INSTANCE OF CAMPBELL REALTY CO. THIS SURVEY DOES NOT CONSTITUTE A SUBDIVISION AS DEFINED BY NEVADA STATE LAW.

JACK K. LEAVITT
REGISTERED PROFESSIONAL ENGINEER
LAND SURVEYOR NO. 907

LEGEND -

- ○ INDICATES POINT SET MAG AND TAG AS SHOWN
- ● INDICATES POINT FOUND - ¾" IRON PIPE INDICATED BY SUR

SCALE 1" = 100'

BASIS OF BEARINGS: B.P.E. FILE 6, PAGE 23
REFERENCE SURVEY FOR LOCATIONAL SURVEY DATA ON SECTION 21, T20S, R61E - B.P.E. FILE 6, PAGE 23

NOTE -

THE PARCELS INDICATED HEREON ARE NOT DIVIDED FOR THE PURPOSE OF SALE AND DO NOT CONSTITUTE A SUBDIVISION AS DEFINED BY NEVADA STATE LAWS. THEREFORE NO REFERENCE TO THIS MAP SHOULD BE MADE IN ANY DEED OF CONVEYANCE.

SURVEY MAP

PORTION OF THE SE¼ OF THE SE¼ OF:
SECTION 21, T20S, R61E, CLARK COUNTY, NEVADA

BY

JACK K. LEAVITT
REGISTERED PROFESSIONAL ENGINEER
LAND SURVEYOR NO. 907

Jack K. Leavitt
Date 5-4-81 3:42 P.M.
Book 10 13
Page 296

File Index 13

055-212