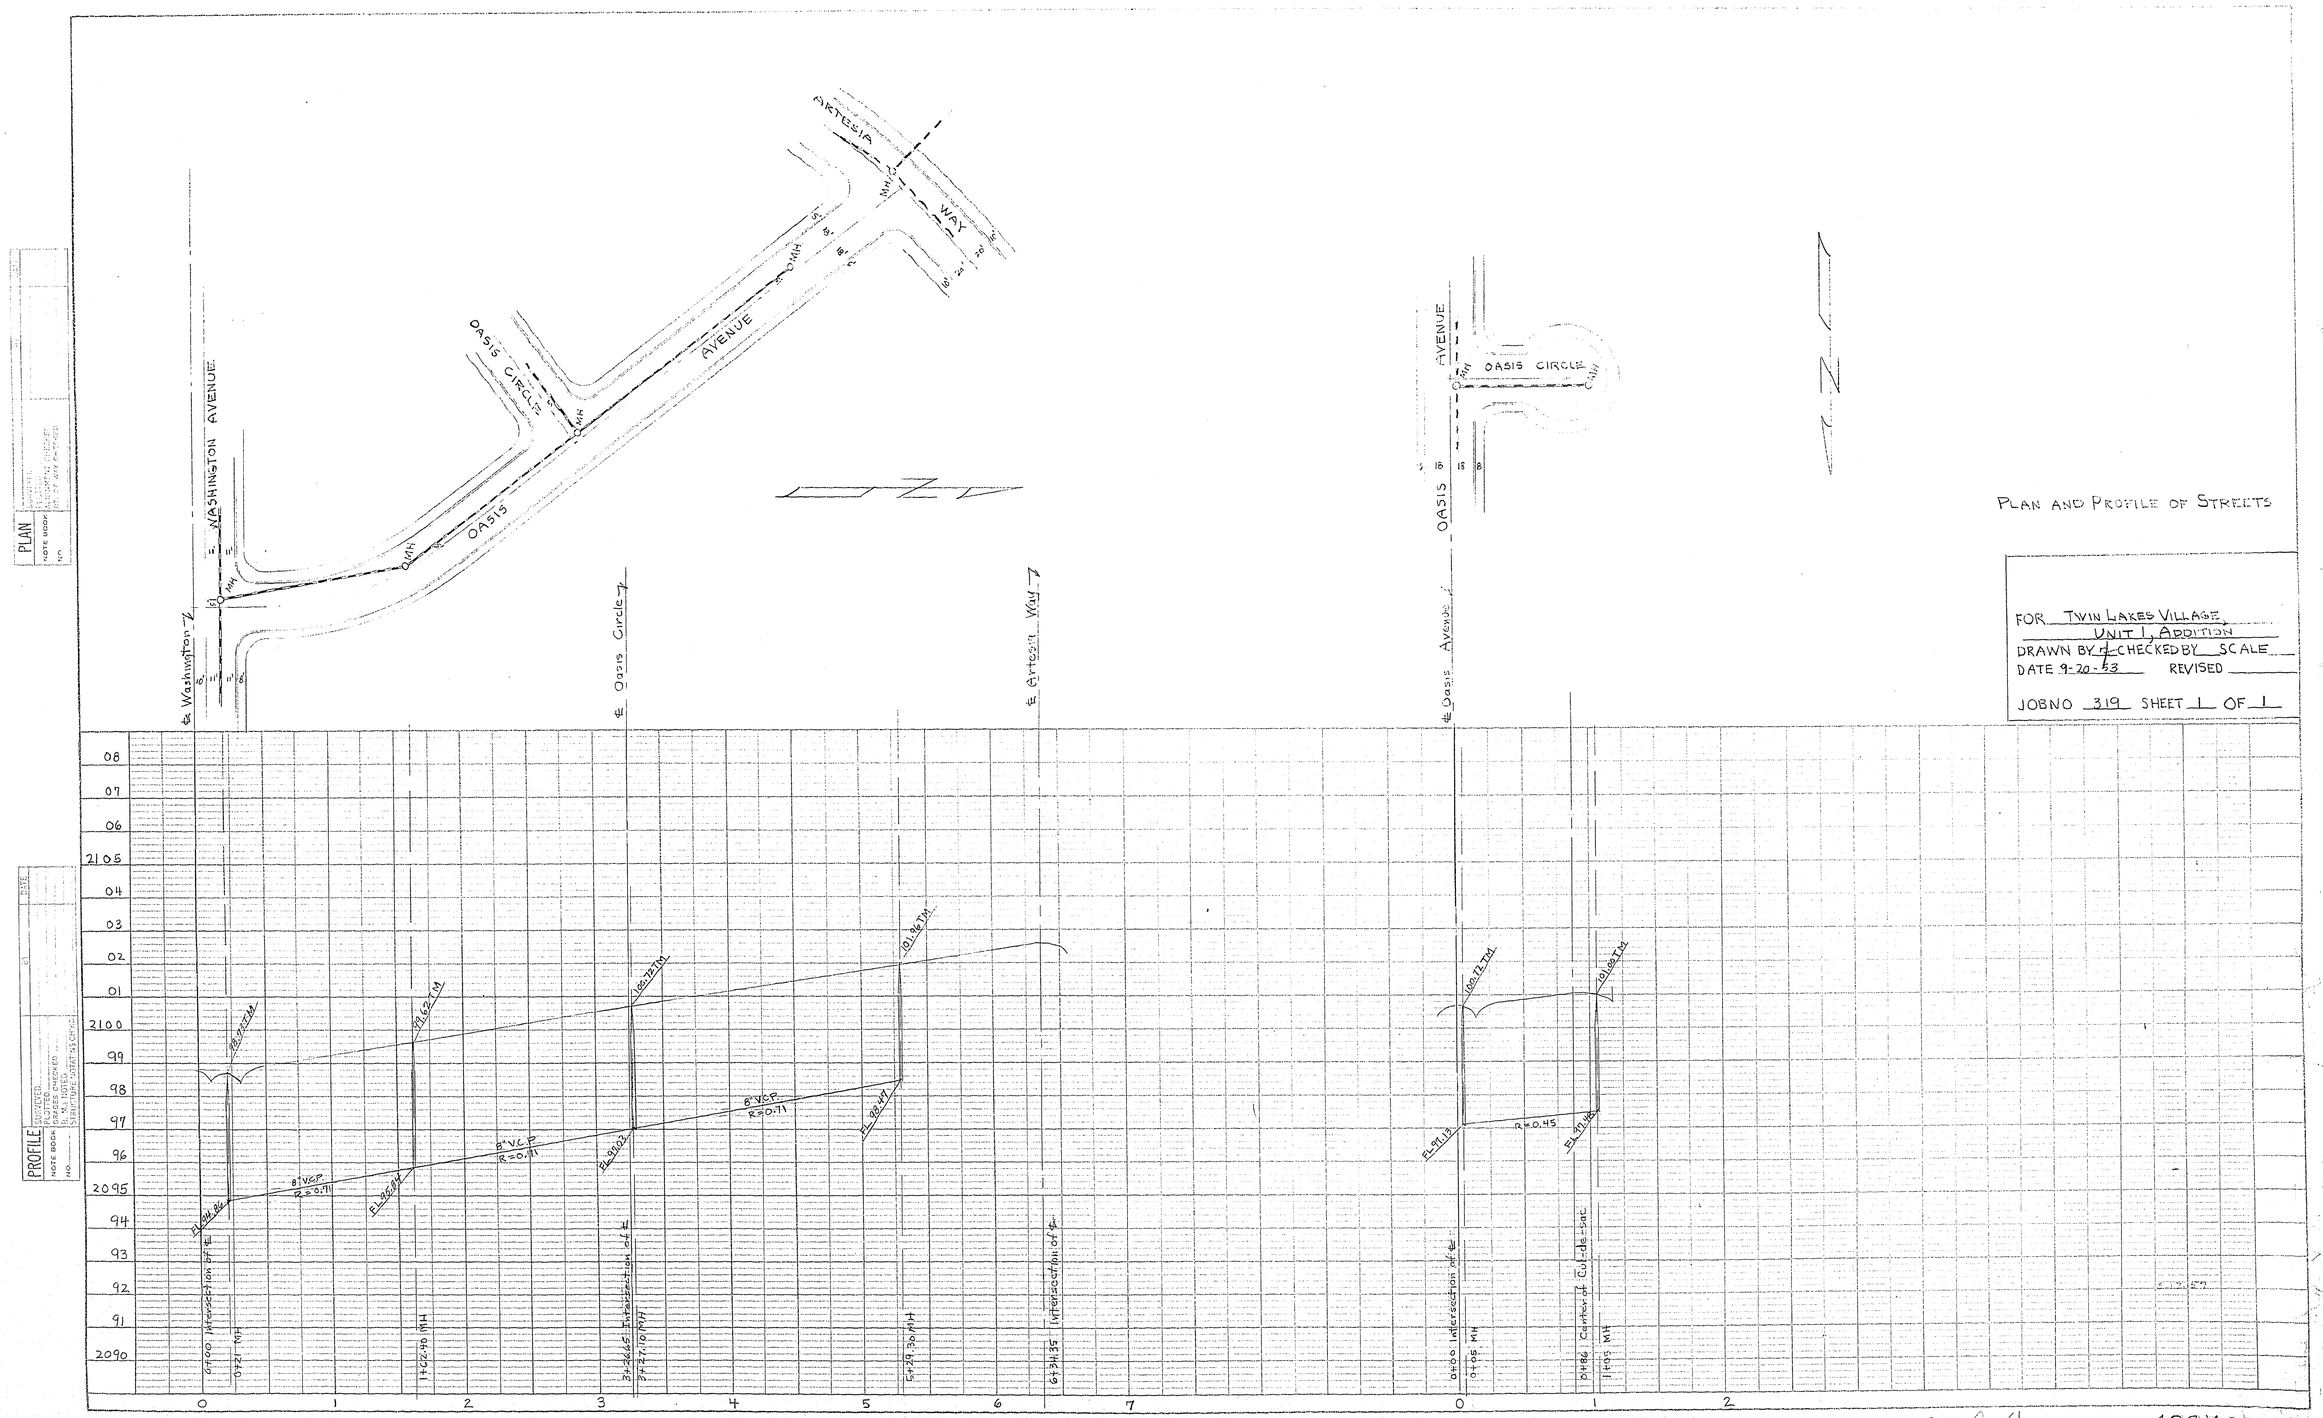

PLAN AND PROFILE OF STREETS

FOR TWIN LAKES VILLAGE, UNIT 1, ADDITION
DRAWN BY ℄ CHECKED BY SCALE
DATE 9-20-53 REVISED
JOB NO 319 SHEET 1 OF 1

PLATE 1 PLAN-PROFILE C.P.R.S.R.E. STANDARD
KEUFFEL & ESSER CO., NEW YORK.

MADE IN U.S.A. 347-1 ON "ALBANENE" NO. 1391 TRACING PAPER

26-8-56

107Y-3120-1