109755

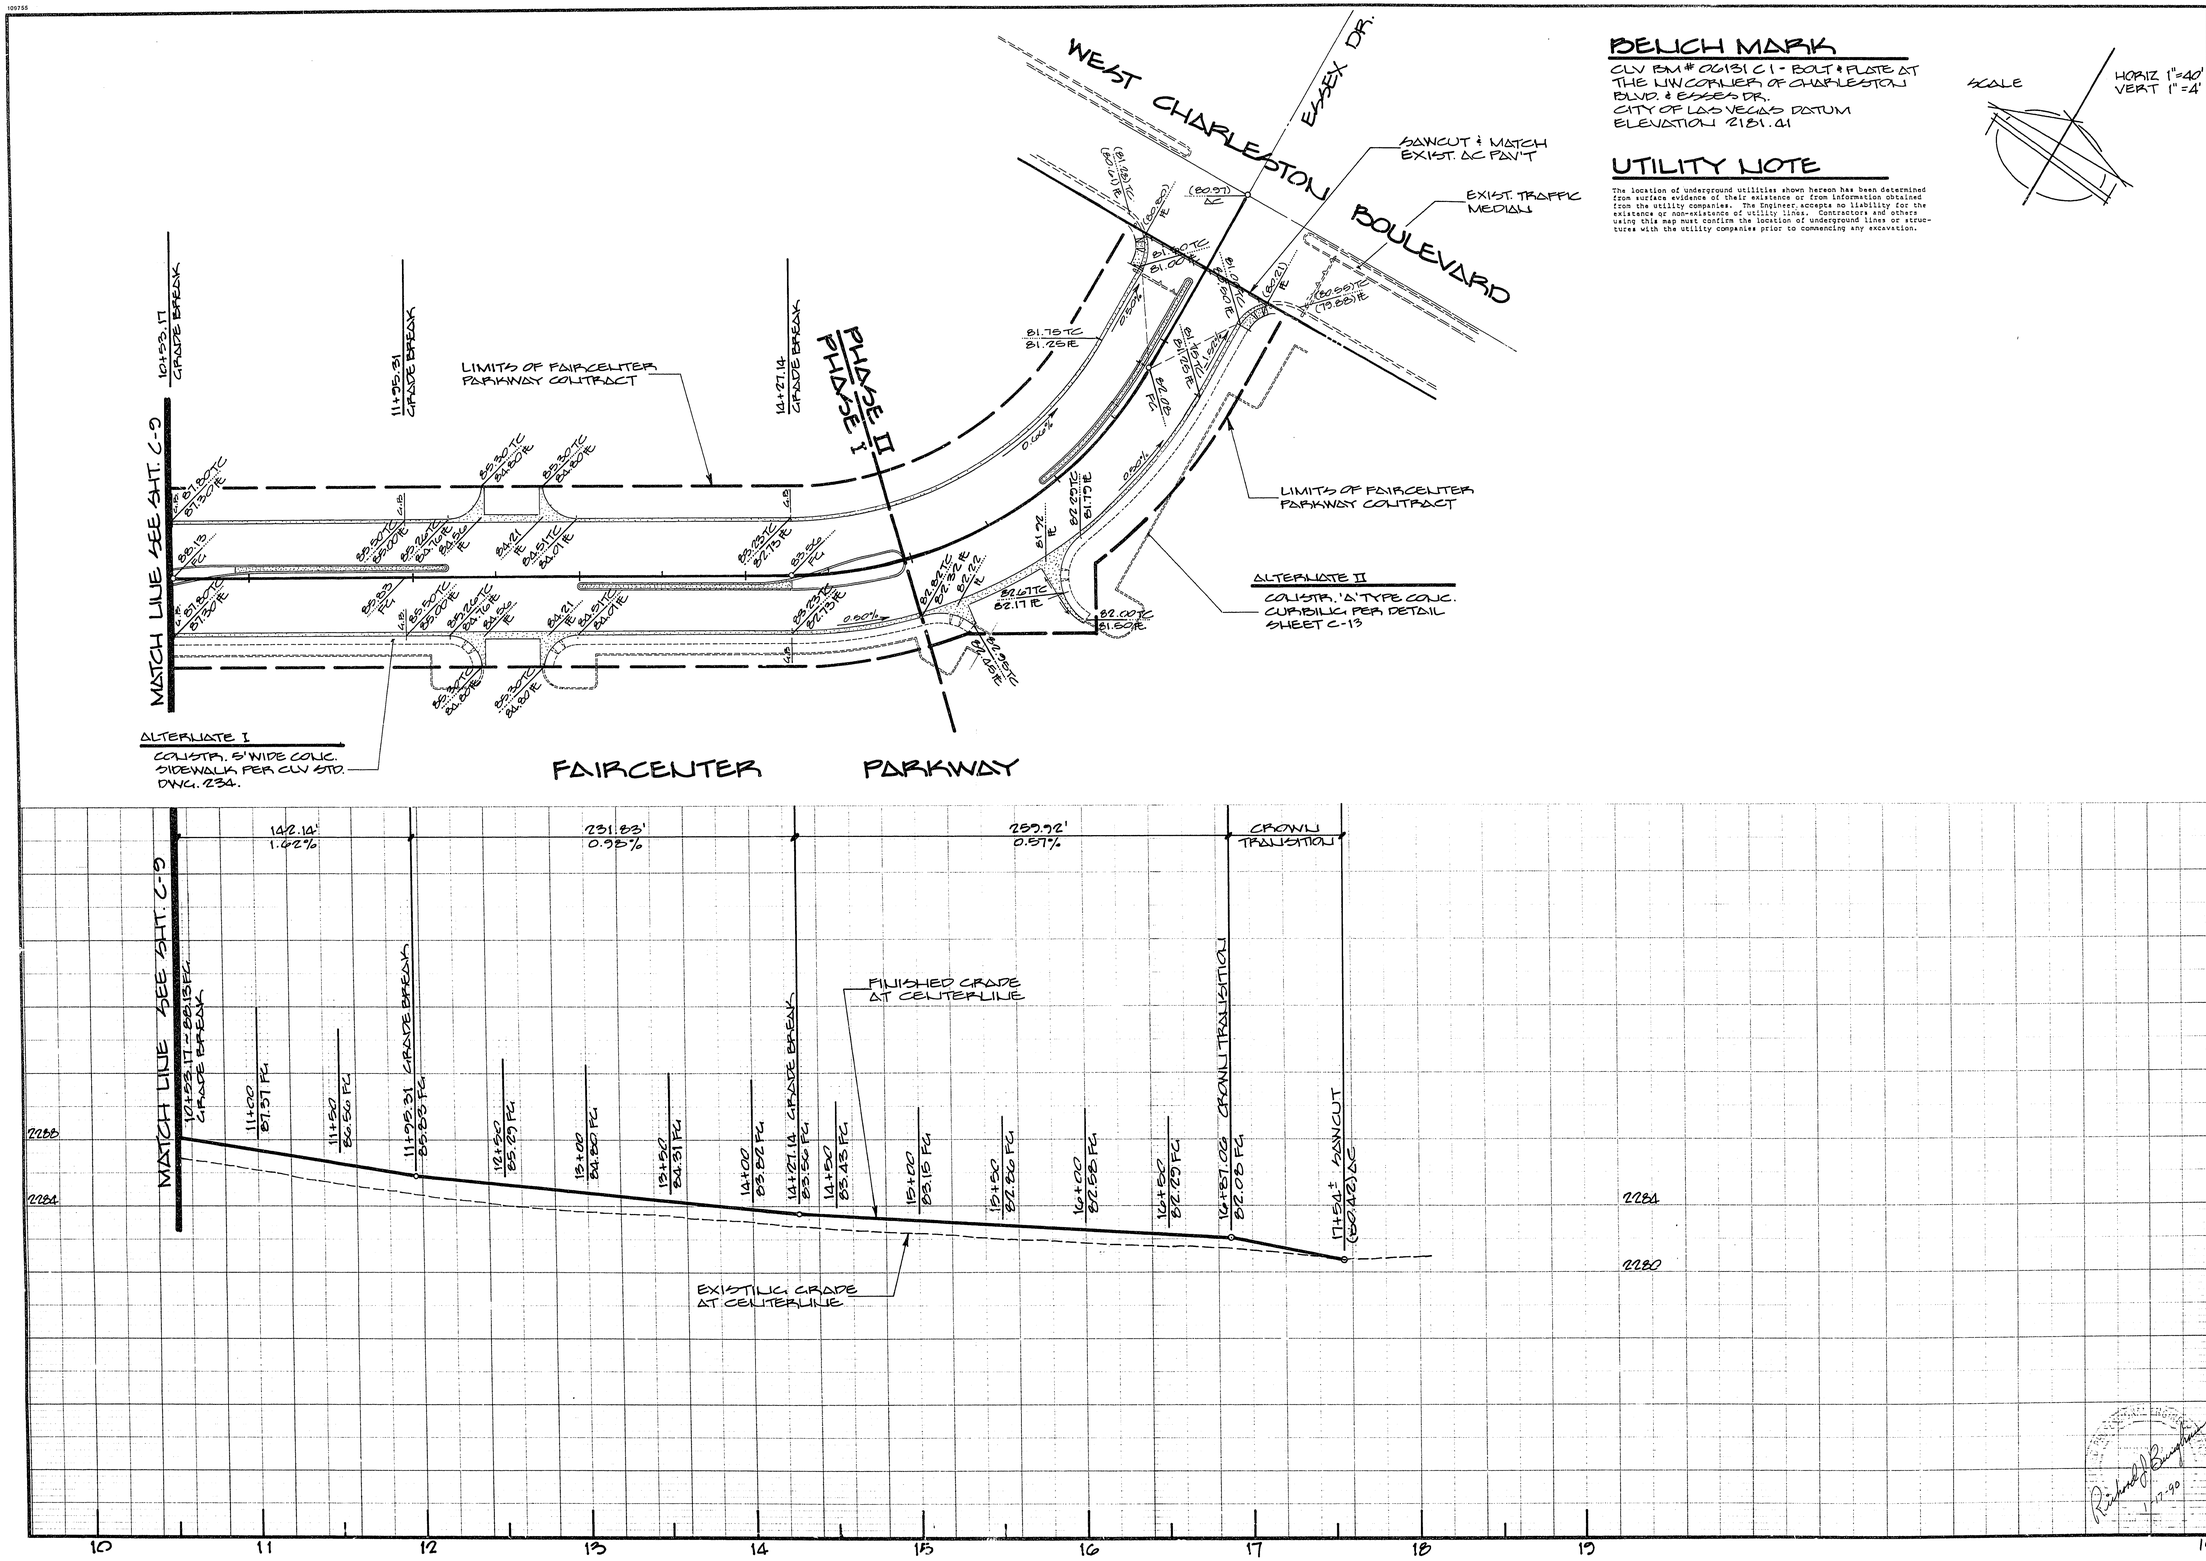

BENCH MARK

CLV BM # 06181 C1 - BOLT & PLATE AT THE NW CORNER OF CHARLESTON BLVD. & ESSEX DR.
CITY OF LAS VEGAS DATUM
ELEVATION 2181.41

UTILITY NOTE

The location of underground utilities shown hereon has been determined from surface evidence of their existence or from information obtained from the utility companies. The Engineer, accepts no liability for the existence or non-existence of utility lines. Contractors and others using this map must confirm the location of underground lines or structures with the utility companies prior to commencing any excavation.

SCALE
HORIZ 1"=40'
VERT 1"=4'

DATE	NO	REVISIONS	APP'D

PREPARED FOR:
LAS BECK ASSOC.

DATE JAN. 15, 1990
DESIGN ANM
DRAWN ANM
CHECK ANM
SCALE H:1"=40', V:1"=4'

BAUGHMAN & TURNER
CIVIL ENGINEERS MINING ENGINEERS
LAND SURVEYORS
2325 WEST CHARLESTON BOULEVARD
LAS VEGAS, NEVADA 89102
702 870-8771

STREET DESIGN
FAIRCENTER PKY.
SECTION 16, TOWNSHIP 21 SOUTH, RANGE 60 EAST, M.D.B.&M.
CITY OF LAS VEGAS
WESTLAND FAIR

SHEET C-10 OF 20
PROJ. Nº

1-7-90

1074-4083-1