147200

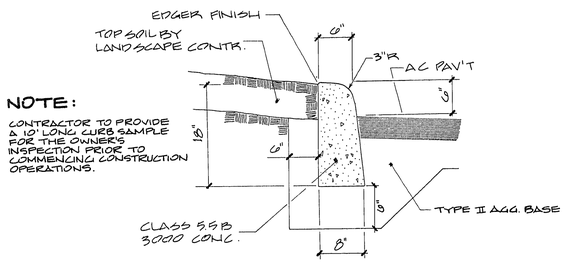

NOTE:

CONTRACTOR TO PROVIDE A 10' LONG CURB SAMPLE FOR THE OWNER'S INSPECTION PRIOR TO COMMENCING CONSTRUCTION OPERATIONS.

'A' TYPE CONC. CURBING

DETAIL 1

NO SCALE

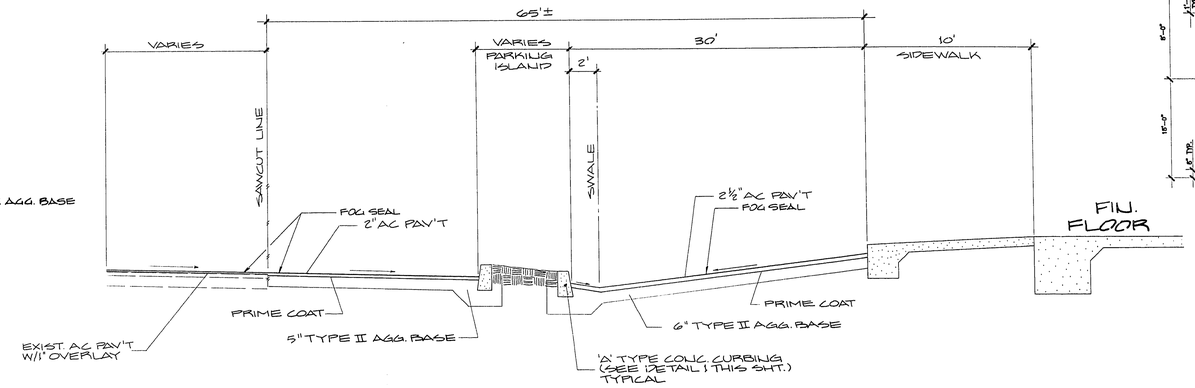

SECTION A

NO SCALE

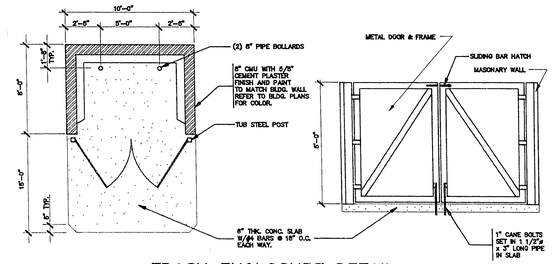

TRASH ENCLOSURE DETAIL

NO SCALE

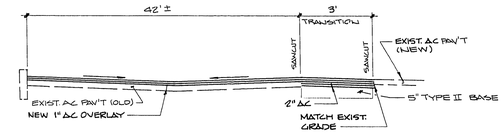

SECTION F

NO SCALE

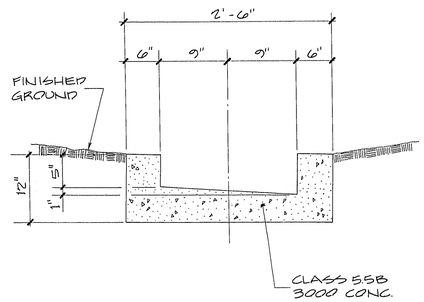

DRAINAGE CHANNEL

DETAIL 2

NO SCALE

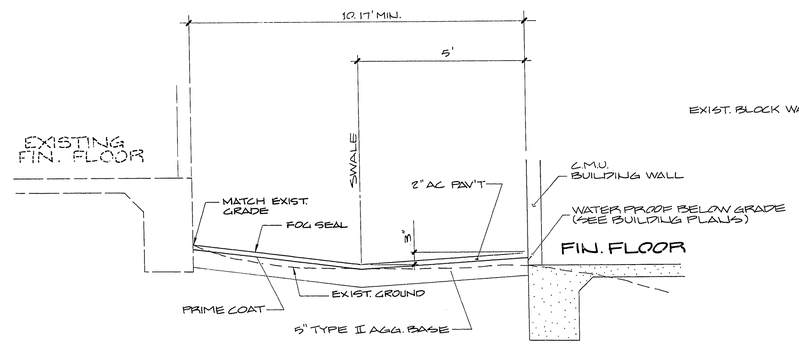

SECTION B

NO SCALE

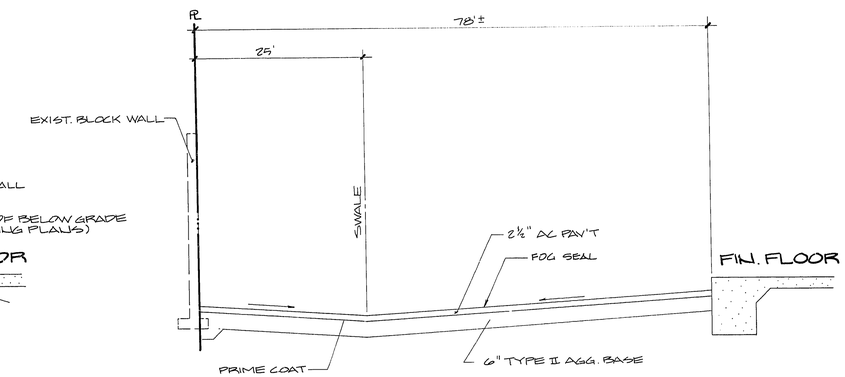

SECTION C

NO SCALE

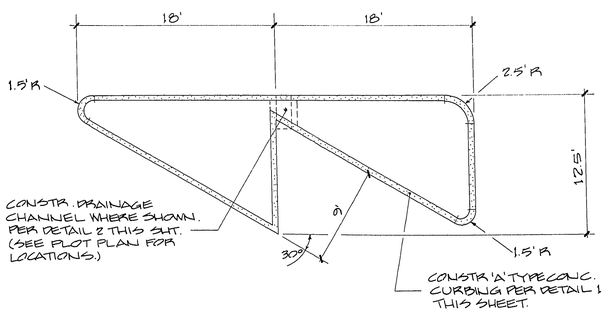

PARKING ISLAND

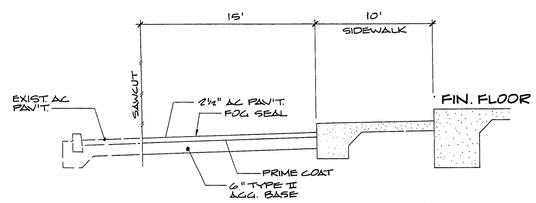

SECTION D

NO SCALE

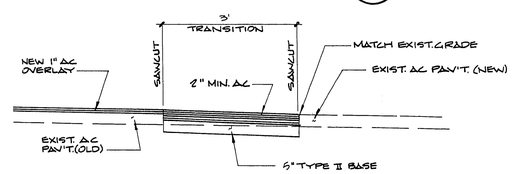

SECTION E

NO SCALE

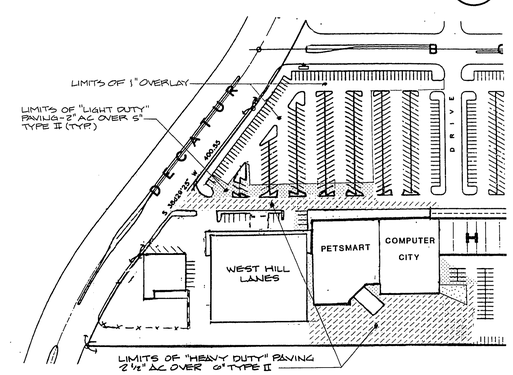

PAVING KEY

NO SCALE

PROFESSIONAL ENGINEER — JAMES W. CLELAND — 4/29/02 — NO. 4932

DATE	NO	REVISIONS	APP'D

PREPARED FOR: S.E.S. PROPERTIES

DATE FEB. 1992 | DESIGN | DRAWN C.A. | CHECK | SCALE AS NOTED

BAUGHMAN & TURNER INC.
CIVIL ENGINEERS — LAND PLANNERS — LAND SURVEYORS
2310 WINSON STREET (702) 870-8771
LAS VEGAS, NEVADA 89102

DETAILS

SECTION 6, TOWNSHIP 21 SOUTH, RANGE 61 EAST, M.D.B.&M.
CITY OF LAS VEGAS, NEVADA

WESTLAND FAIR PHASE IIB

SHEET 5 OF 5

PROJ. Nº

107Y-4083-1B