23-12-22

County of Clark } ss.
State of Nevada

On this 25th day of November, 1930, before me a Notary Public in and for Clark County, Nevada, did personally appear Lila E. Hicks known to me to be the person whose name is subscribed to the foregoing instrument and acknowledged to me that she executed same freely and voluntarily for the uses and purposes mentioned therein; In Witness Whereof I have hereunto set my hand and seal this 25th day of November, 1930.

Frank A. Hinman
Notary Public

My Commission Expires.
Feb. 10, 1933.

WOODLAND PARK

LAS VEGAS, CLARK COUNTY, NEVADA.

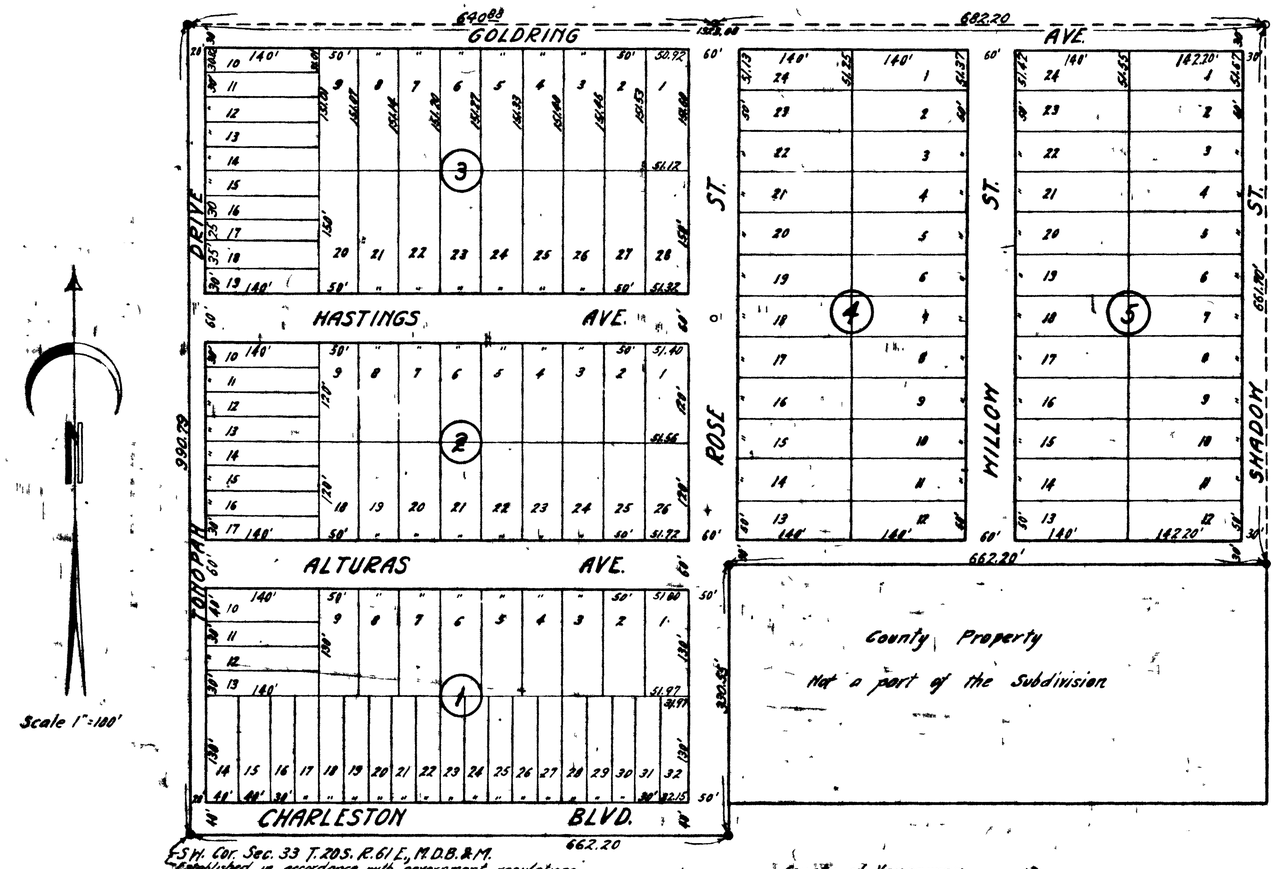

S.W. Cor. Sec. 33 T.20S. R.61E., M.D.B.&M.
Established in accordance with government regulations.

LEGEND

○ indicates concrete monument 6" diameter 12" high with metal plug, set 6" below surface of street, at exact point of intersection of center lines of streets.

● indicates concrete monument, same as above at property corners not on street center lines.

APPROVED
this 22nd day of November, 1930, by City Planning Board of City of Las Vegas, Nevada.

Vice-President.
Secretary.

P.S. Bonar
23 1P
1 Plat
-117-

County of Vancouver
District of New Westminster
Province of British Columbia
Dominion of Canada. } ss

On this day of A.D., 1930, before me, a Notary Public in and for the County of Vancouver, District of New Westminster, Province of British Columbia, in the Dominion of Canada, duly authorized, Commissioned and sworn personally appeared Ethel A. Rear, wife of James S. Rear, to me known to be the individual described in and who executed the foregoing instrument as one of the parties thereto; and she acknowledged to me that she executed the same freely and voluntarily and for the uses and purposes therein mentioned. In Witness Whereof I have hereunto set my hand and affixed my official seal at my office in said County of Vancouver the day and year in this certificate last above written.

Notary Public in and for the County of Vancouver, District of New Westminster, Province of British Columbia, Dominion of Canada.

I, A.R. Thompson, a Civil Engineer, hereby certify that this map is a true and accurate map of the land surveyed by me into blocks, lots, streets, alleys, and public places, at the instance of Fred R. Brown and Emma L. Brown, his wife; James S. Rear and Ethel A. Rear, his wife, that the location of said blocks, lots, streets, alleys, and public places are definitely established and perpetuated in strict accordance with the law as shown hereon; and are the S½ of NW¼ of SW¼ of SW¼; and S½ of NE¼ of SW¼ of SW¼; and N½ of SE¼ of SW¼ of SW¼; and SW¼ of SW¼ of SW¼, all in Sec 33 T.20S., R.61E., M.D.B.&M. Clark County, Nevada, that survey was completed on the 29th day of September, 1930.

A.R. Thompson,
Civil Engineer.

Know All Men by these Presents that, Lila E. Hicks, a widow, Fred R. Brown and Emma L. Brown, his wife; James S. Rear and Ethel A. Rear, his wife, owners of the property so subdivided, hereby dedicate and transfer to the public for public uses the streets and alleys in the tract hereto annexed and made a part hereof; and authorize said public to use same forever as streets and alleys as shown on the accompanying plat which they have caused to be made; IN WITNESS WHEREOF, they have hereunto set their hands at Spanish Fork, Utah County, Utah this 8th day of October, 1930; Vancouver, Province of British Columbia this 25th day of September, 1930; Las Vegas, Clark County, Nevada this 19th day of September, 1930; Las Vegas, Clark County, Nevada, this 25th day of November, 1930.

James S. Rear
Ethel A. Rear
Fred R. Brown
Emma L. Brown
Lila E. Hicks
Owners.

County of Clark } ss.
State of Nevada

On this 19th day of September, 1930, before me, a Notary Public in and for Clark County, Nevada, did personally appear James S. Rear, known to me to be the person whose name is subscribed to the foregoing instrument and acknowledged to me that he executed same freely and voluntarily for the uses and purposes mentioned therein; In Witness Whereof I have hereunto set my hand and seal this 19th day of September, 1930.

Frank A. Hinman
Notary Public

My Commission Expires. Sept. 14, 1933

County of Utah } ss.
State of Utah

On this 8 day of Oct 1930, before me, a Notary Public in and for Utah County, Utah, did personally appear Fred R. Brown and Emma L. Brown, known to me to be the persons whose names are subscribed to the foregoing instrument and acknowledged to me that they executed same freely and voluntarily for the uses and purposes mentioned therein; In Witness Whereof I have hereunto set my hand and seal this 8 day of , 1930.

Notary Public

My Commission Expires 9-8-32

APPROVED this 25 day of Nov. 1930, by Board of Commissioners of City of Las Vegas, Nevada, by a resolution adopted at a recessed regular meeting.

J. G. Stewart
Mayor
Vida Evans
Clerk

Woodland Park
3350-1

3350-1

23-12-22

WOODLAND PARK

LAS VEGAS, CLARK COUNTY, NEVADA.

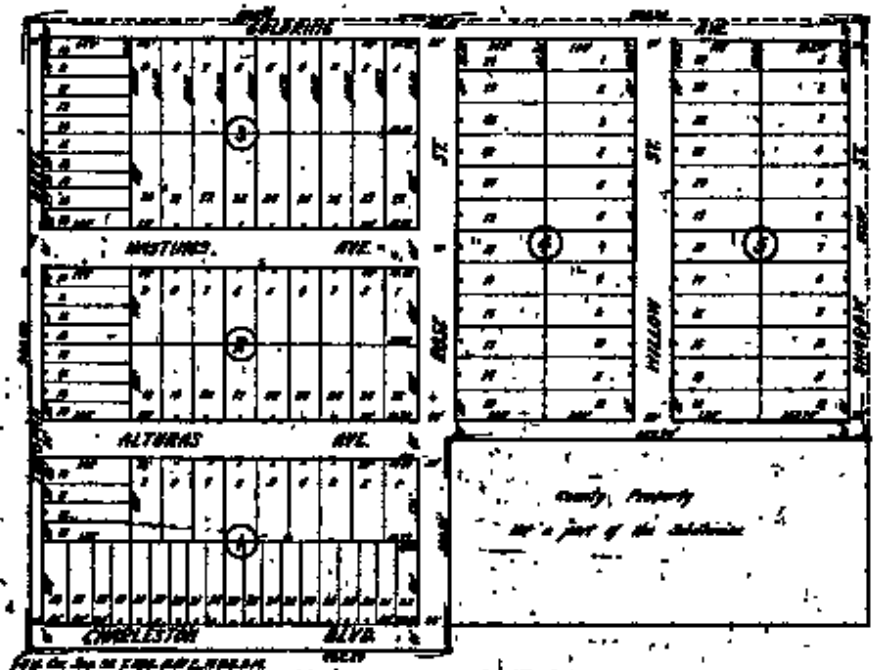

Approved