13 5-63

SECTION 25, TOWNSHIP 20 SOUTH, RANGE 61 EAST, M.D.M.

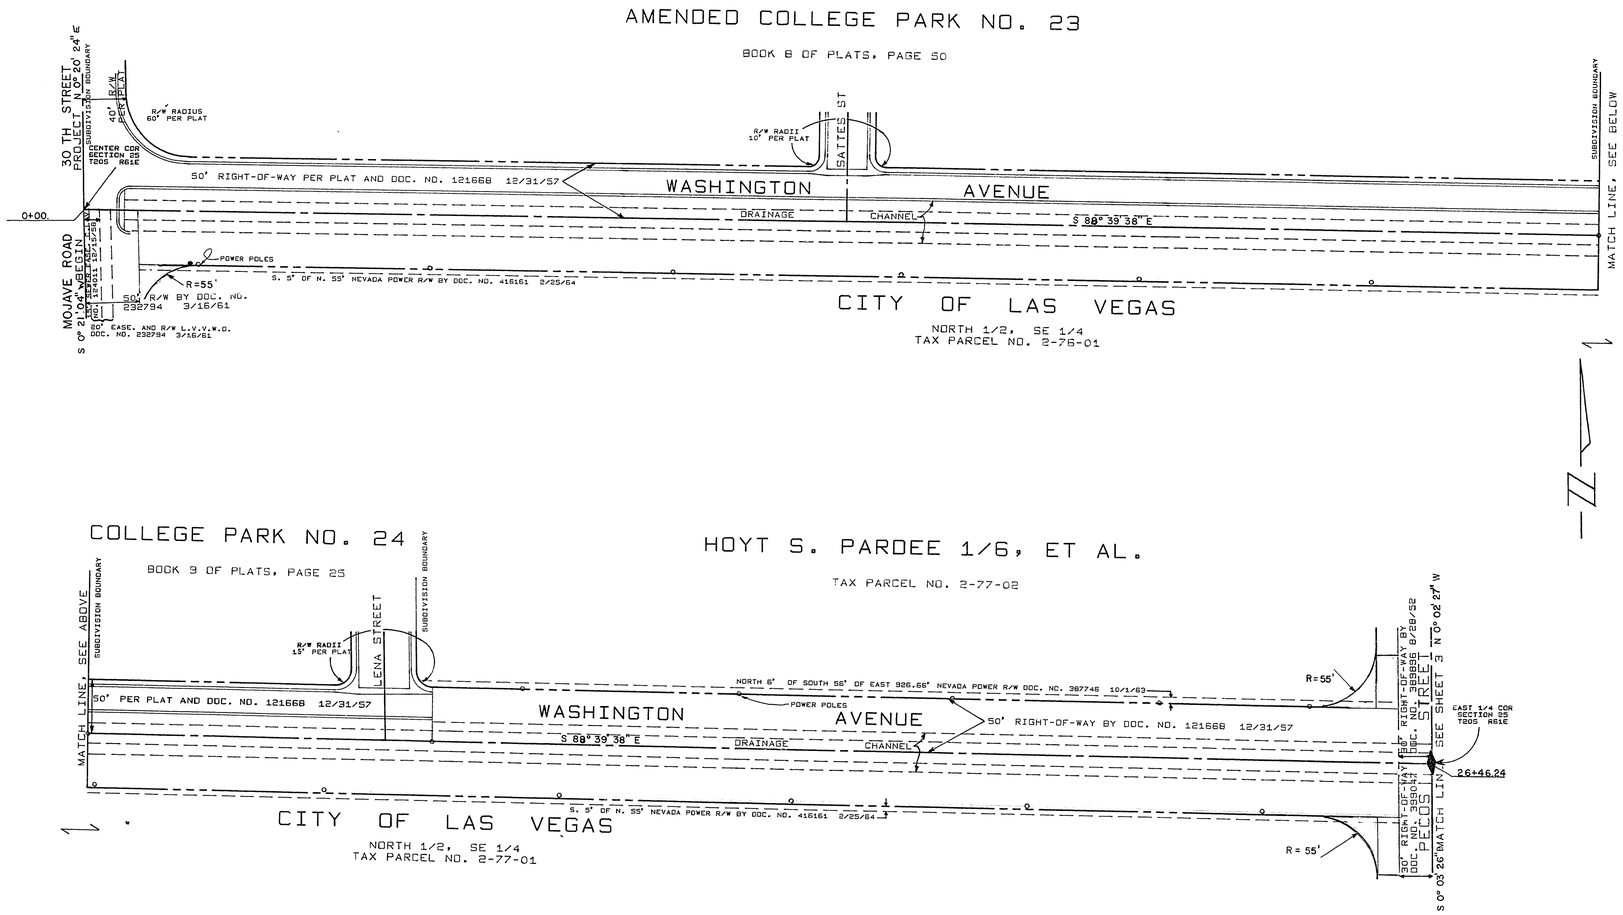

PROPERTY SCHEDULE

PARCEL NO.	GRANTOR	AREA	DOC./DATE	REMARKS
2-77-02	HOYT S. PARDEE 1/6, ET AL.	1,768.4 S.F.		
2-76-01,2	CITY OF LAS VEGAS	3.01AC.		

BASIS OF BEARINGS

THE SOUTH LINE OF THE SOUTHEAST QUARTER OF SECTION 30, TOWNSHIP 20 SOUTH, RANGE 62 EAST, M.D.M., BEARING SOUTH 89° 46' 11" EAST AS PER MAP ON FILE IN RECORD OF SURVEY FILE 14 PAGE 95 IN THE OFFICE OF THE COUNTY RECORDER, CLARK COUNTY, NEVADA.

REVISION NO.	DESCRIPTION	BY	DATE	APPROVAL

REVISIONS

APPROVED
DATE

RT	DIV		DATE
	D.P.V.		
	ENGR		
	FIELD		
	R/W		
	SEC.		
	SURV.		
	TRAFF		
	UTIL		

CITY OF LAS VEGAS NEVADA
DEPARTMENT OF PUBLIC WORKS
SERVICES DIVISION

RIGHT-OF-WAY REQUIREMENTS
WASHINGTON AVENUE
MOJAVE ROAD TO LAMB BOULEVARD

W.O. NO. 4011	F.BK. NO. 70-7X	DATE	DRAWING NO.
SC. (H) 1"=60'	SC. (V)		
DES. R.C.K.			
DR. CALCOMP 618			FILE NO. 115-336
APPROVED BY DIRECTOR OF PUBLIC WORKS			SHEET 2 OF 4