13 G-48

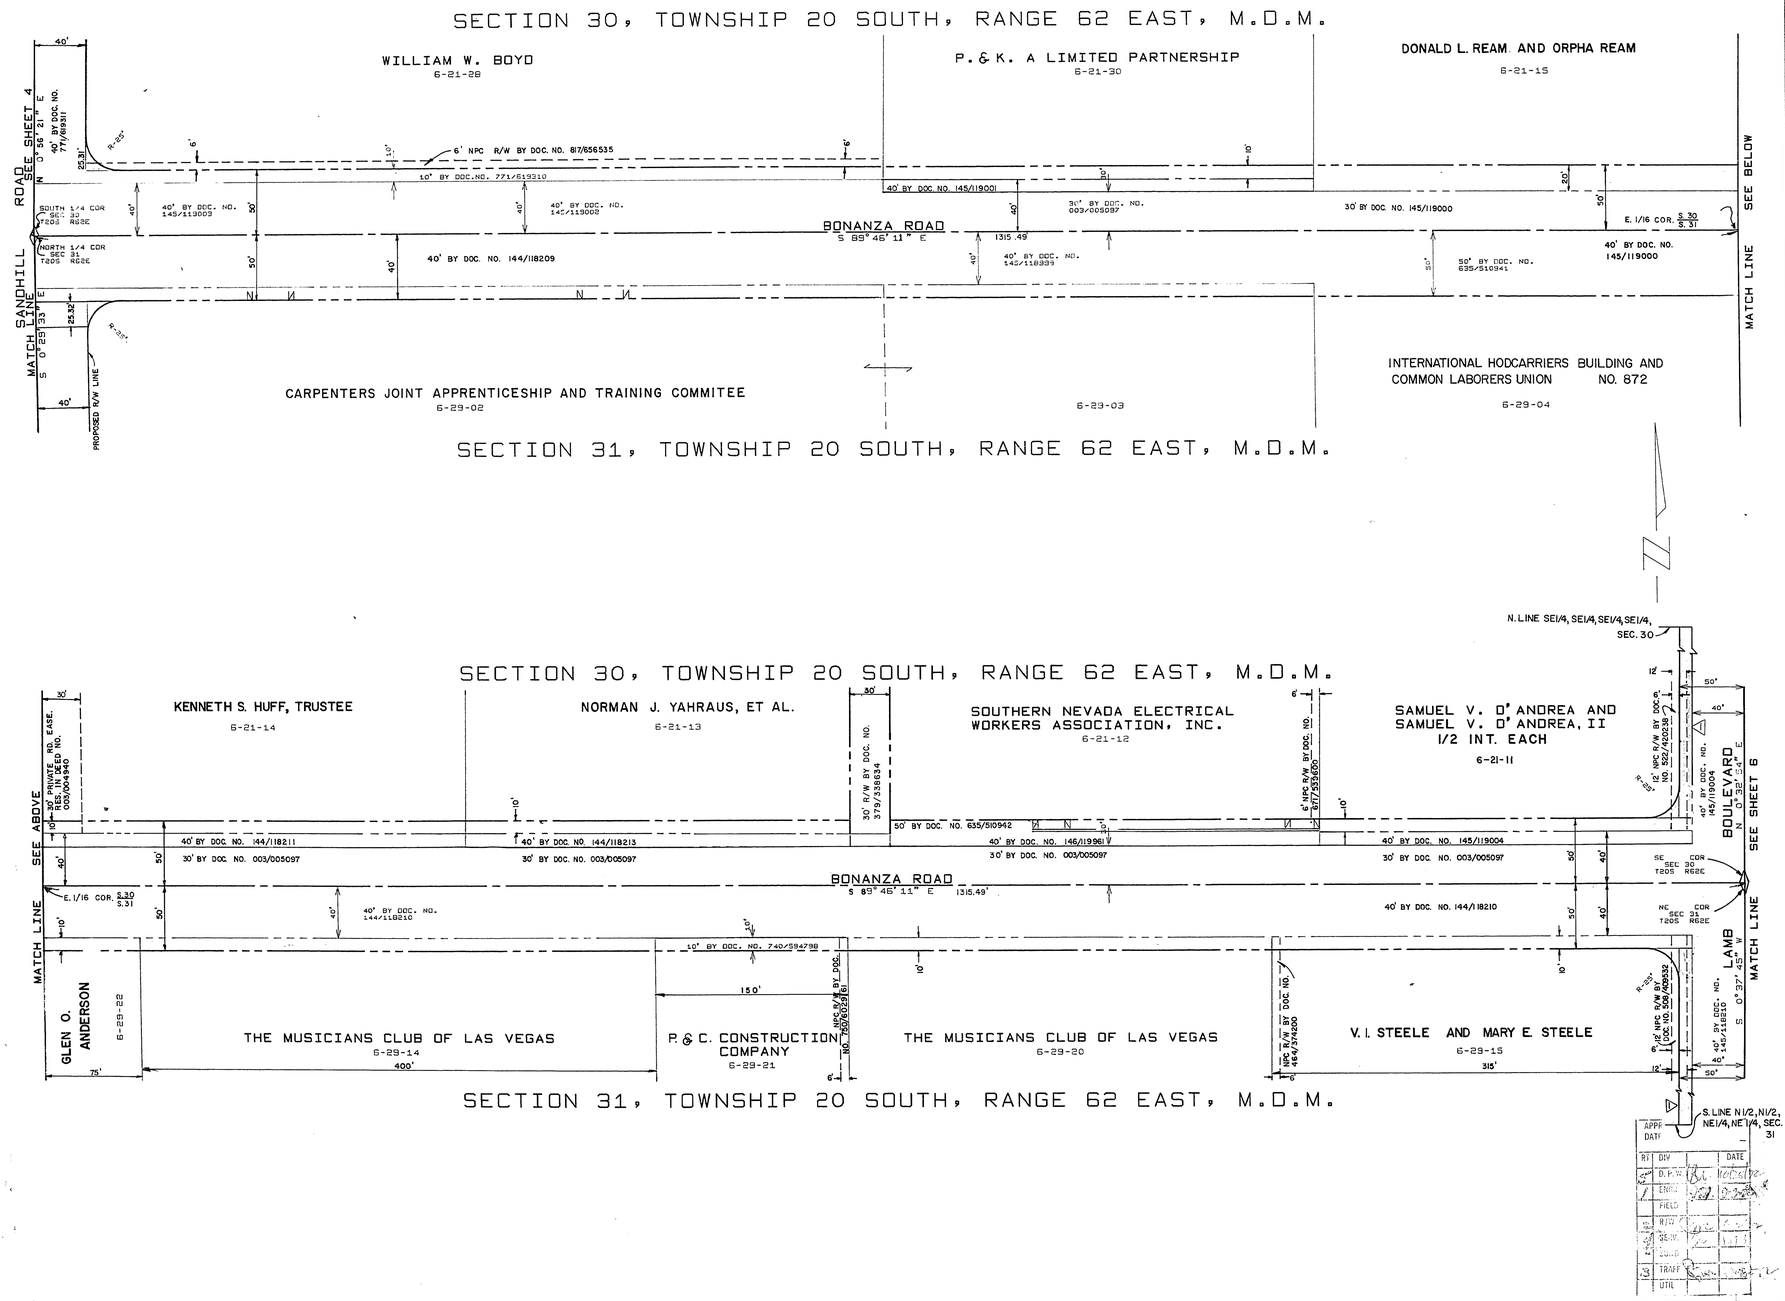

PROPERTY SCHEDULE

PARCEL NO.	GRANTOR	AREA		ACQ. DATE	REMARKS
6-21-28	WILLIAM W. BOYD	138	SQ FT	4/10/74	
6-21-30	P & K., A LIMITED PARTNERSHIP	3288	SQ FT	8/20/74	
6-21-15	DONALD L. AND ORPHA REAM	6577	SQ FT	5/21/74	
6-29-02,03	CARPENTERS J. A. B T. C. (See Parcel)	11014	SQ FT	6/26/74	
6-21-14	KENNETH S. HUFF TRUSTEE	3288	SQ FT	8/20/74	
6-21-13	NORMAN J. YAHRAUS, ET AL	3288	SQ FT	5/21/74	11/12/73
					338634
6-21-11	SAMUEL V. D'ANDREA 1/2 INT. AND SAMUEL V. D'ANDREA, II 1/2 INT.	6,062	SQ FT	2/4/75	
	GLENN O. ANDERSON	750	SQ FT	3/20/74	
	THE MUSICIANS CLUB OF LAS VEGAS	4000	SQ FT	4/11/74	
	THE MUSICIANS CLUB OF LAS VEGAS	3250	SQ FT	4/11/74	
6-29-15	V.I. AND MARY E. STEELE	6,152	SQ FT	5/28/74	

LEGEND

BASIS OF BEARINGS

THE SOUTH LINE OF THE SOUTHEAST QUARTER OF SECTION 30, TOWNSHIP 20 SOUTH, RANGE 62 EAST, M.D.M., BEARING SOUTH 89° 46' 11" EAST AS PER MAP ON FILE IN RECORD OF SURVEY FILE 14 PAGE 95 IN THE OFFICE OF THE COUNTY RECORDER, CLARK COUNTY, NEVADA

NO.	DESCRIPTION	BY	DATE	APPROVAL
2	UPDATE R/W, PROPERTY SCHED.	m.w.b.	25 JUN 84	
1	ADDITIONAL R/W REQUIRED FOR TRANSITIONS	3-23-73 S. D.B.		

REVISIONS

CITY OF LAS VEGAS NEVADA
DEPARTMENT OF PUBLIC WORKS
SERVICES DIVISION

RIGHT OF WAY BONANZA ROAD
25TH STREET TO NELLIS BLVD.

W.O. NO. 7571	F. BK. NO. 66-13X	DATE	DRAWING NO.
SC. (H) 1"=50'	SC. (V)		
DES. R.C.K.			
DR. CALCOMP 618			FILE NO. 115-340
APPROVED BY DIRECTOR OF PUBLIC WORKS			SHEET 5 OF 7

RT	DIV	DATE
	D.P.W.	
	ENGR.	
	FIELD	
	R/W	
	SE.W.	
	BLDG.	
	TRAFF.	
	UTIL	