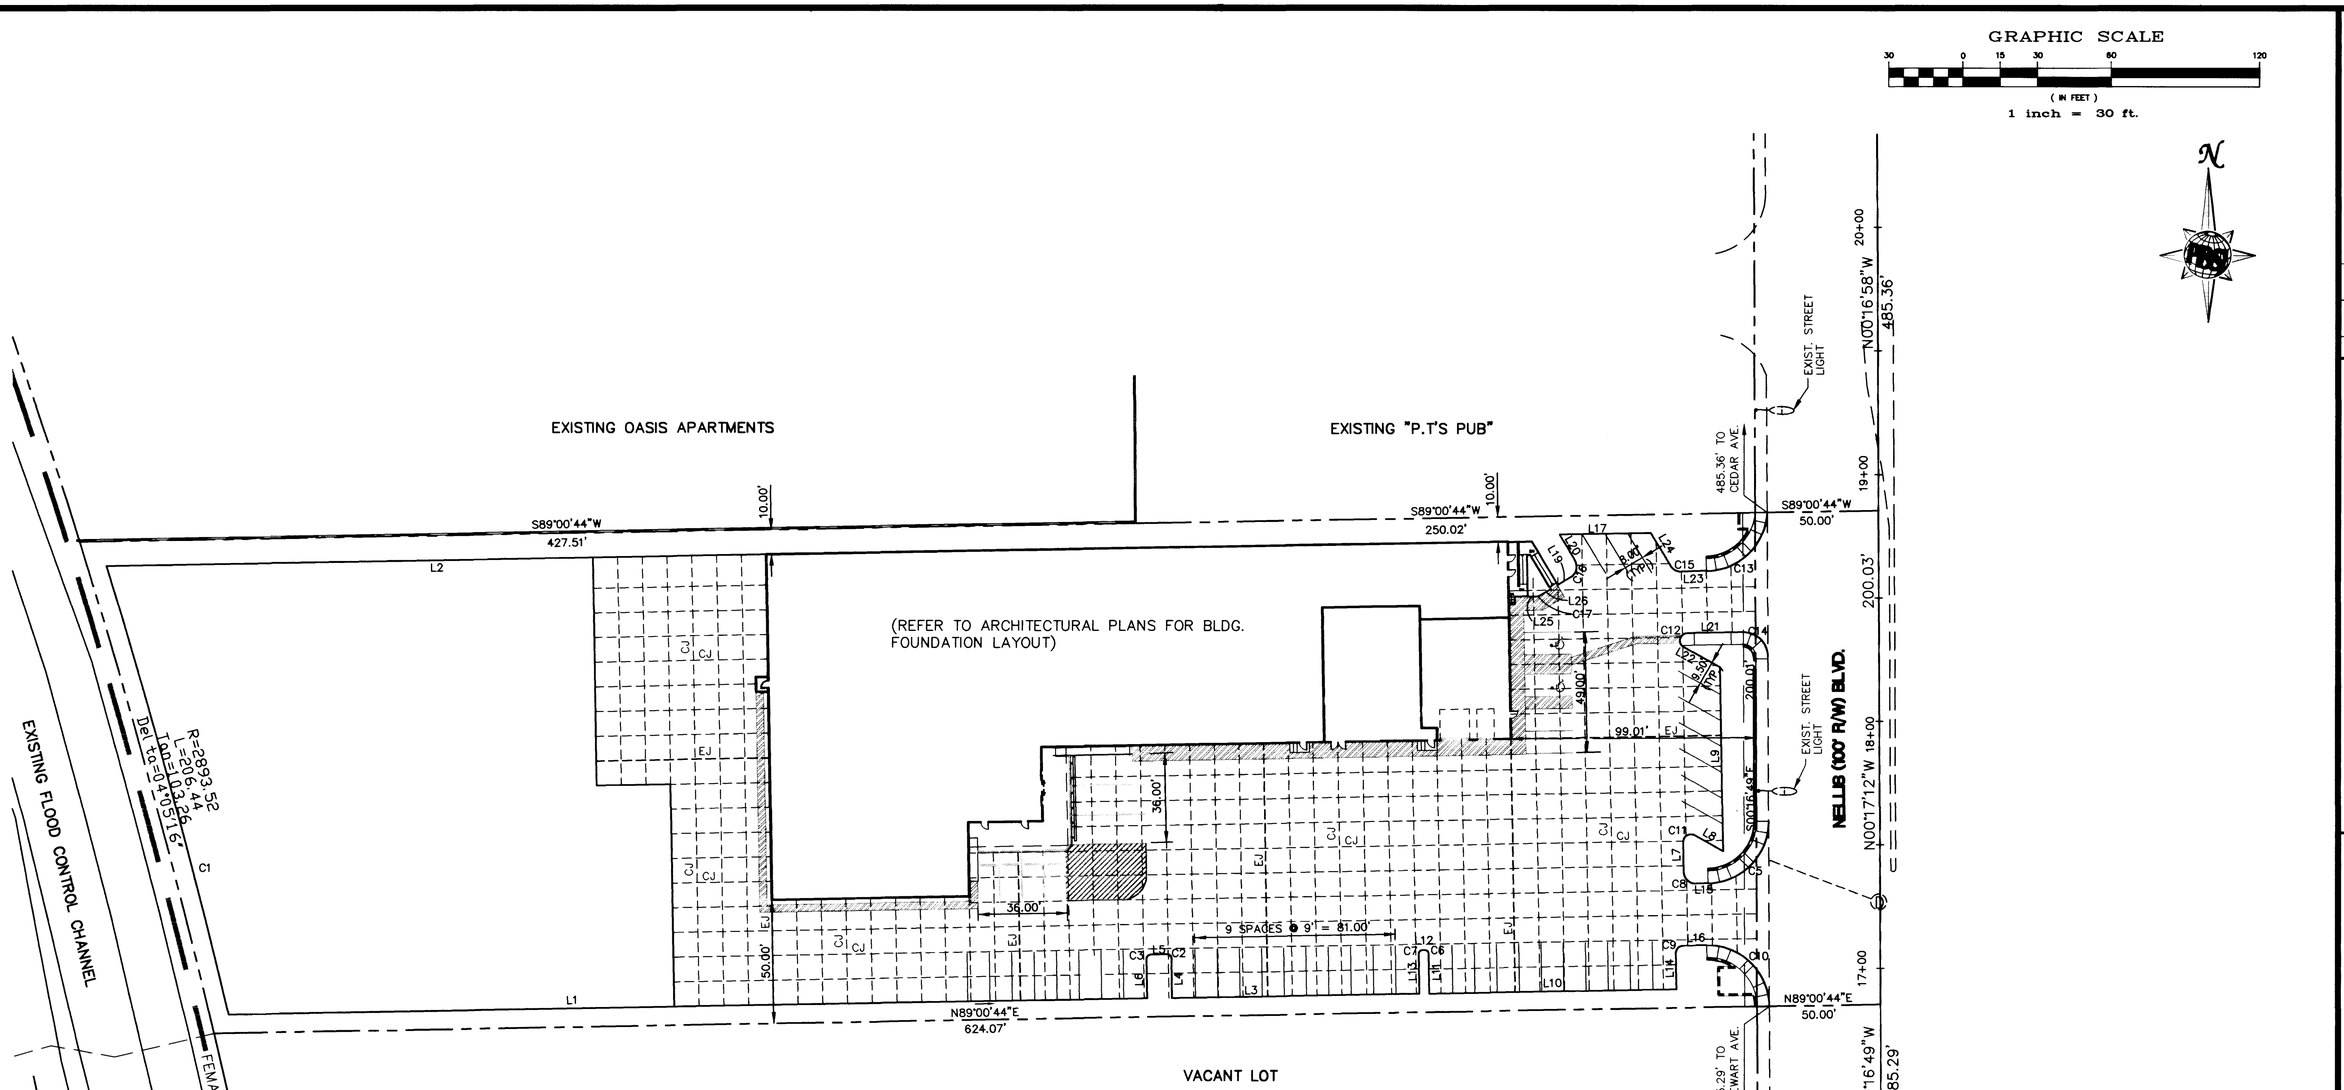

COURSE DATA

LINE	LENGTH	BEARING
L1	371.63	N89°00'44"E
L2	266.67	S89°00'44"W
L3	100.00	N89°00'44"E
L4	16.18	S00°59'16"E
L5	7.00	N89°00'44"E
L6	16.18	N00°59'16"E
L7	12.06	S00°59'16"E
L8	13.30	N60°16'49"W
L9	74.44	S00°59'16"E
L10	100.00	N89°00'44"E
L11	16.18	S00°59'16"E
L12	1.00	N89°00'44"E
L13	16.18	N00°59'16"W
L14	14.68	N00°59'16"W
L15	4.67	S89°00'44"W
L16	9.40	S89°00'44"W
L17	46.19	S89°00'44"W
L18	22.55	N54°42'31"W
L19	6.27	S59°00'44"W
L20	12.14	N30°59'16"W
L21	17.44	S89°00'44"W
L22	16.87	S60°16'49"E
L23	10.10	S89°00'44"W
L24	15.40	S30°59'16"E
L25	2.72	N89°00'44"E
L26	4.74	S59°00'44"W

CURVE DATA

CURVE	RADIUS	LENGTH	TANGENT	DELTA
C1	2901.02	188.31	94.19	03°43'09"
C2	1.50	2.36	1.50	90°00'00"
C3	1.50	2.36	1.50	90°00'00"
C4	2.50	3.38	2.01	77°28'16"
C5	25.00	38.96	24.69	89°17'33"
C6	1.50	2.36	1.50	90°00'00"
C7	1.50	2.36	1.50	90°00'00"
C8	5.00	7.85	5.00	90°00'00"
C9	3.00	4.71	3.00	90°00'00"
C10	25.00	39.58	25.31	90°42'27"
C11	3.00	6.32	5.27	120°42'27"
C12	3.00	7.82	10.93	149°17'33"
C13	25.00	37.64	23.42	86°16'21"
C14	15.00	23.75	15.19	90°42'27"
C15	5.00	5.24	2.89	60°00'00"
C16	7.85	5.00	5.00	90°00'00"
C17	2.62	5.00	1.34	30°00'00"

LEGEND

PAVEMENT EXPANSION JOINT (EJ) EVERY 100' (TYP.) — — — — — —

CONSTRUCTION CONTROL JOINT (CJ) 10' X 10' (TYP.) — — — — — —

BENCHMARK

CITY OF LAS VEGAS BM NO. 2LV0232E6
RIVET AND PLATE IN TOP OF CURB SOUTH SIDE OF STEWART @ GREENBROOK STREET
ELEVATION = 535.0194 METERS (NAVD 88)

BASIS OF BEARINGS

NORTH 00°16'49" WEST – BEING THE EAST LINE OF THE NORTHEAST QUARTER (NE1/4) OF SECTION 32, TOWNSHIP 20 SOUTH, RANGE 62 EAST, M.D.M., CITY OF NORTH LAS VEGAS, CLARK COUNTY, NEVADA AS SHOWN ON THE MAP THEREOF IN FILE 07 OF SURVEYS, PAGE 40, OFFICIAL RECORDS, CLARK COUNTY, NEVADA.

AVOID CUTTING UNDERGROUND UTILITY LINES. IT'S COSTLY.
Call before you Dig.
1-800-227-2600
UNDERGROUND SERVICE ALERT (UNS)

AVOID OVERHEAD POWER LINE CONTACT. IT'S COSTLY.
Call before you OVERHEAD
1-702-593-6111
NEVADA POWER EMPLOYMENT AND SAFETY SERVICES DEPARTMENT

REV	DATE	BY	REVISION

ENGINEERS LOGO

PBSJ
ENGINEERING · PLANNING · SURVEYING · CONSTRUCTION SERVICES

CLIENT'S LOGO

U-HAUL
U-HAUL INTERNATIONAL
CONSTRUCTION & RENOVATION
2727 NORTH CENTRAL AVENUE
PHOENIX, ARIZONA 85004
PH: 602/263-6502
FAX: 602/277-1026

SHEET
SITE DIMENSION PLAN

TITLE
U-HAUL @ NELLIS BOULEVARD

DRAWN BY: RPW 06/24/98
DESIGNED BY: MC 06/24/98
CHECKED BY: MC 06/24/98
PROJECT NO: 51804
SCALE: 1"=30' HOR. 1"=3' VERT.

REGISTERED PROFESSIONAL ENGINEER-STATE OF NEVADA
VERNON R. HARKINS
CIVIL
No. 9898
1-12-99

SHEET
C5
5 OF 9 SHEETS

DRAWING NO.
107-V2989

604-hoz.dwg JTC 01/12/99 14:02:21

13835

GRAPHIC SCALE

EXISTING OAKS APARTMENTS

EXISTING "T.T.S. PUB"

(REFER TO ARCHITECTURAL PLANS FOR BLDG. FOUNDATION LAYOUT)

VACANT LOT

EXISTING FLOOD CONTROL CHANNEL

FEMA FLOOD ZONE A

NELLIS BOULEVARD

CURVE DATA

C1	[illegible]	[illegible]	[illegible]
C2	[illegible]	[illegible]	[illegible]
LEGEND

PAVEMENT EXPANSION JOINT (E.J.)
DIRT TRIP (DTP)

CONTROL CONTROL JOINT (C.J.)
SPLIT (SP.)

BENCHMARK

CITY OF LAS VEGAS BM NO. [illegible]
[illegible]
ELEVATION – [illegible] METERS (NAVD 88)

BASIS OF BEARINGS

NORTH ALTAMIRA WEST – BEING THE EAST LINE OF THE NORTHEAST QUARTER (NE1/4) OF SECTION 36, TOWNSHIP 20 SOUTH, RANGE 63 EAST, M.D.B.&M., BEIN OF NORTH LAS VEGAS, CLARK COUNTY, NEVADA AS SHOWN ON THE MAP THEREOF IN FILE 12 OF SURVEYS, PAGE 40, OFFICIAL RECORDS, CLARK COUNTY, NEVADA.

Call Before you Dig.

Call Before you DIG!!!

PBSJ

SITE DIMENSION PLAN

U-HAUL
NELLIS BOULEVARD